




Superseded

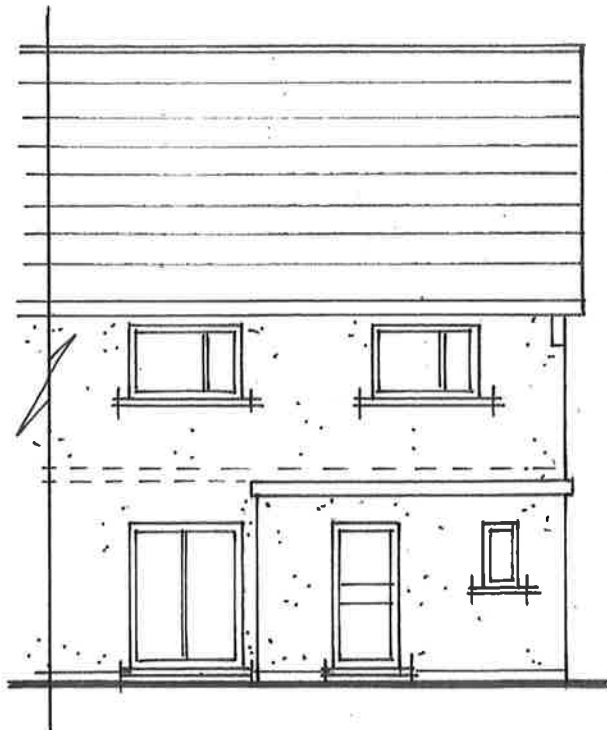

EXISTING REAR

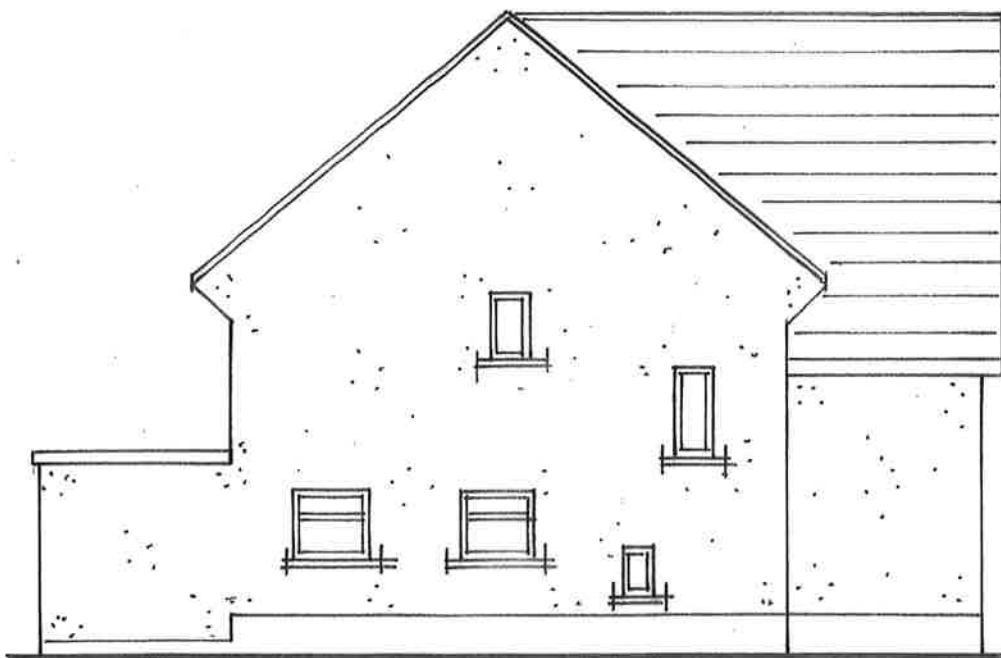


EXISTING SIDE

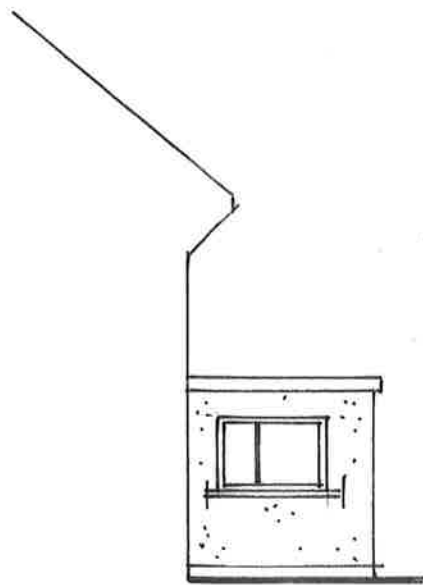


REAR SIDE EXISTING



PROPOSED REAR

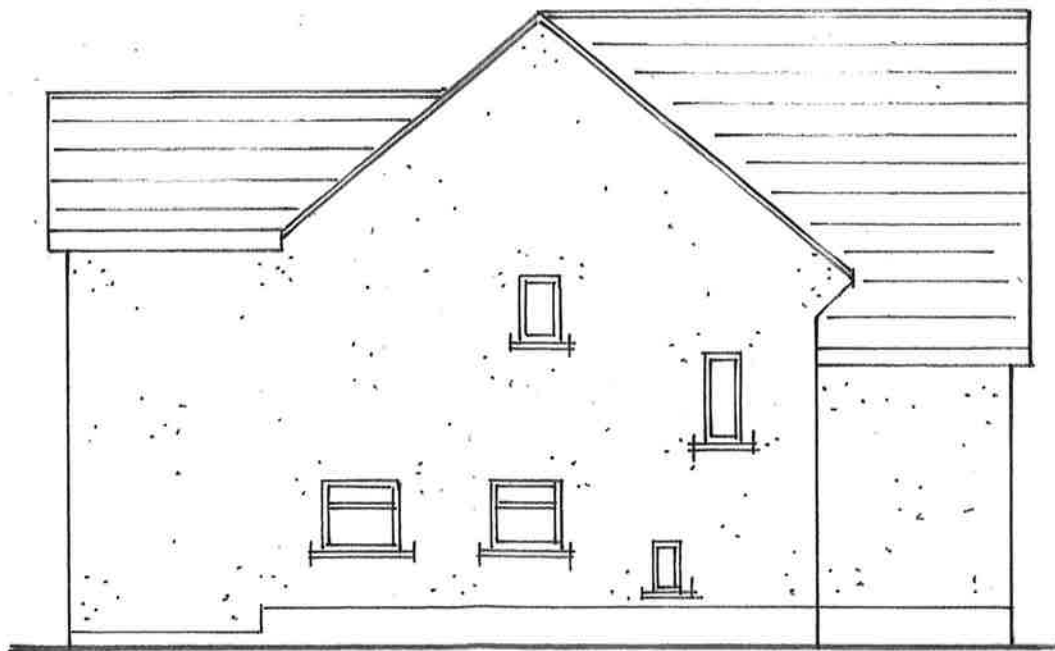

PROPOSED SIDE

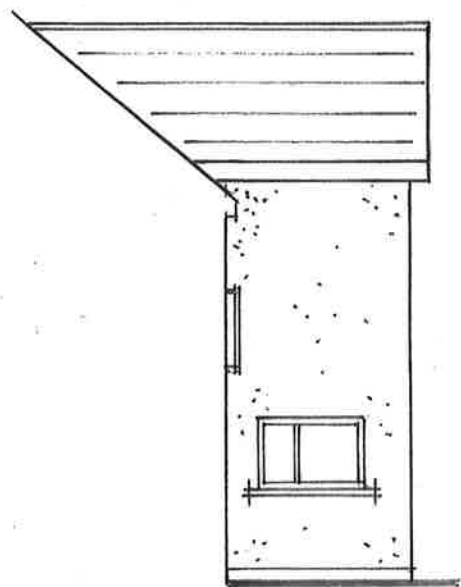

PROPOSED REAR SIDE

	NOTES: All dimensions must be checked on site and not scaled from this drawing.	Client Mr I PEARSON	Scale 1:100	Drawing Title	
		Job Title 13 BRYNTEG ST, BRYN	Drawn by	Drg No.	Rev
			Date 17/11/2021		