



- EXISTING MATERIAL FINISHES
- | | | |
|---|----------------------|---|
| 1 | Roof | Interlocking profiled concrete roof tiles, colour red / brown |
| 2 | Walls | Pebble dash render. |
| 3 | Stone feature panels | Stone feature panels |
| 4 | Windows | uPVC colour white |
| 5 | Doors | Timber |
| 6 | Aluminium Sliding | Aluminium Sliding |
| 7 | uPVC colour white | uPVC colour white |
| 8 | Rain water goods | uPVC colour white |
| 9 | Fascia / Soffit | Timber. Painted |

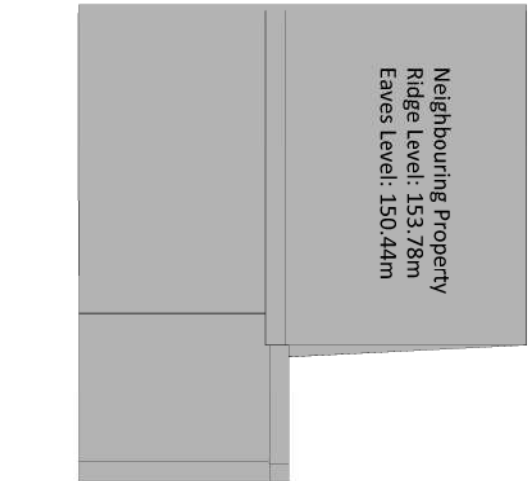

Existing SE Elevation

145.00m Datum AOD

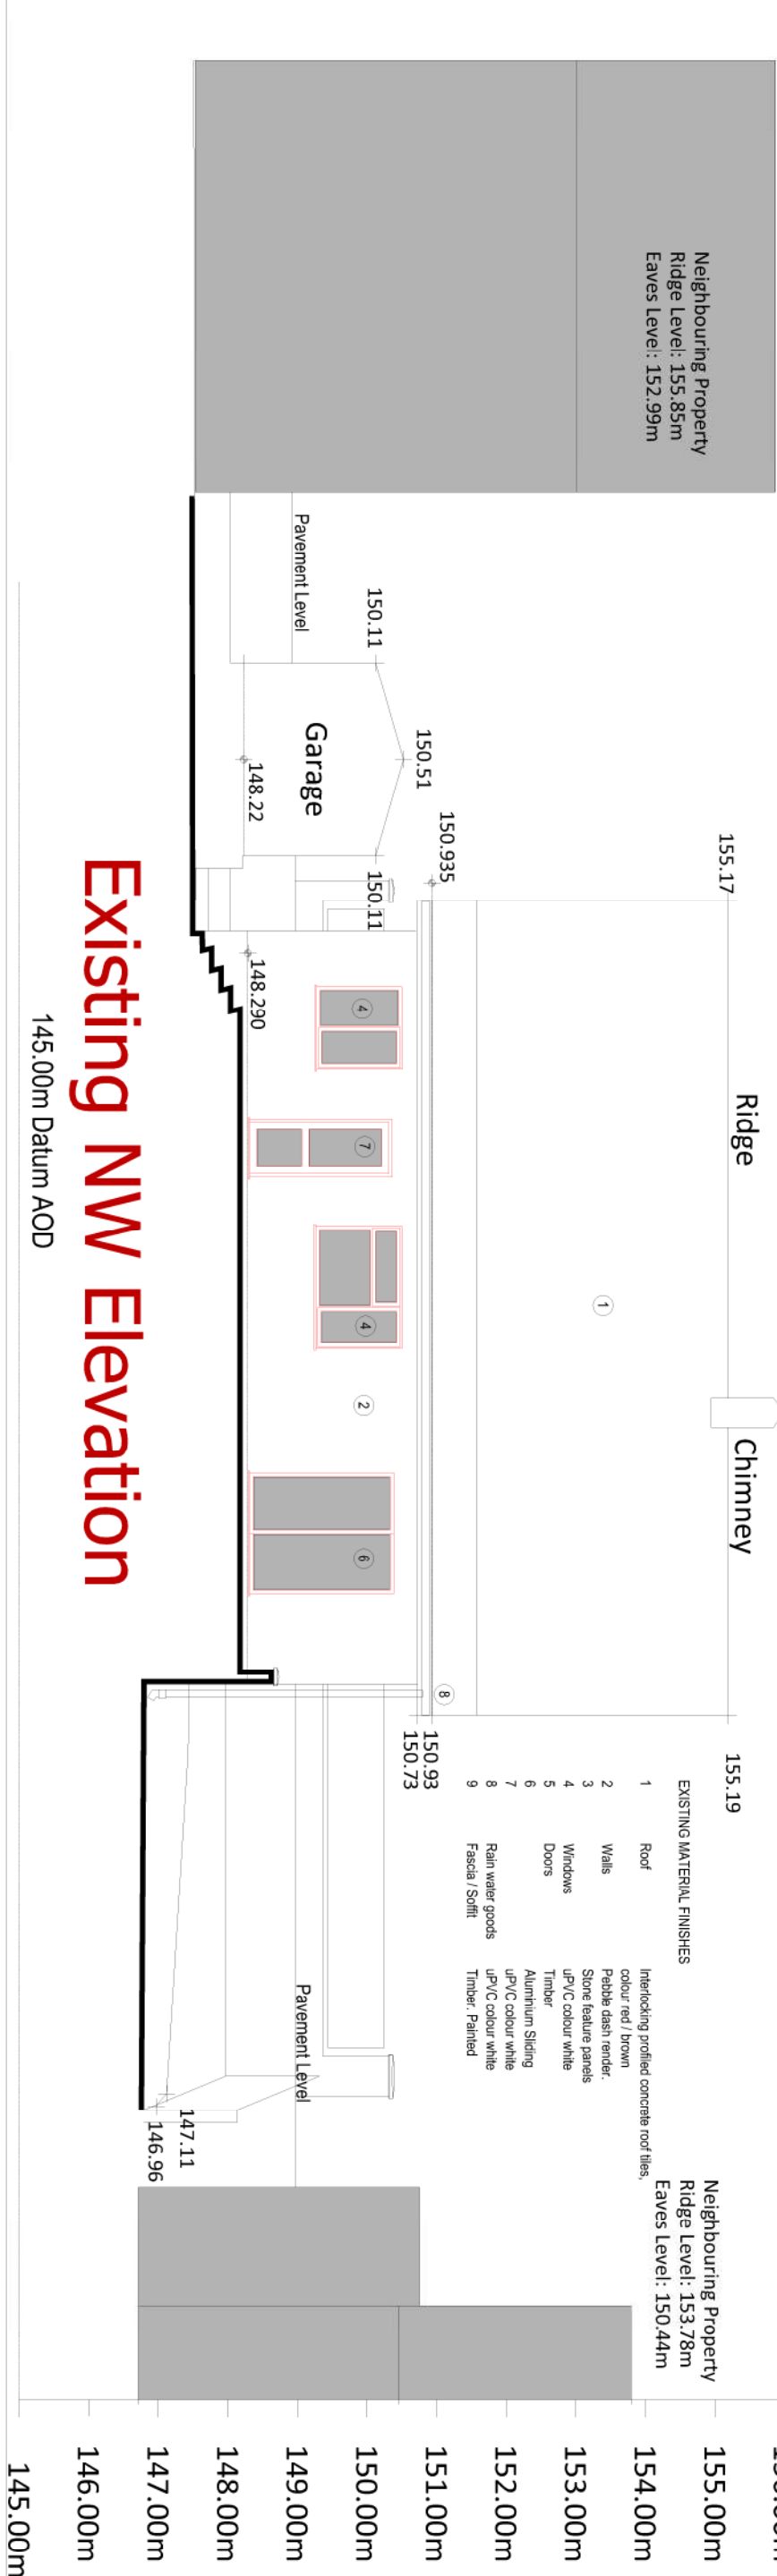

Existing NW Elevation

145.00m Datum AOD

no	revision	date	dwm	chk
A	Initial Issue	Oct 21	TJ	SJ
B	Graphic update	Nov 21	TJ	SJ

EXISTING ELEVATIONS
T&CP DRAWINGS

scale
1 : 100

date
OCT 2021

drwg no
A-TP-E-001

rev
B

project details
Extension to
17A Dulais Road
Seven Sisters
Nr Neath
SA10 9EL