


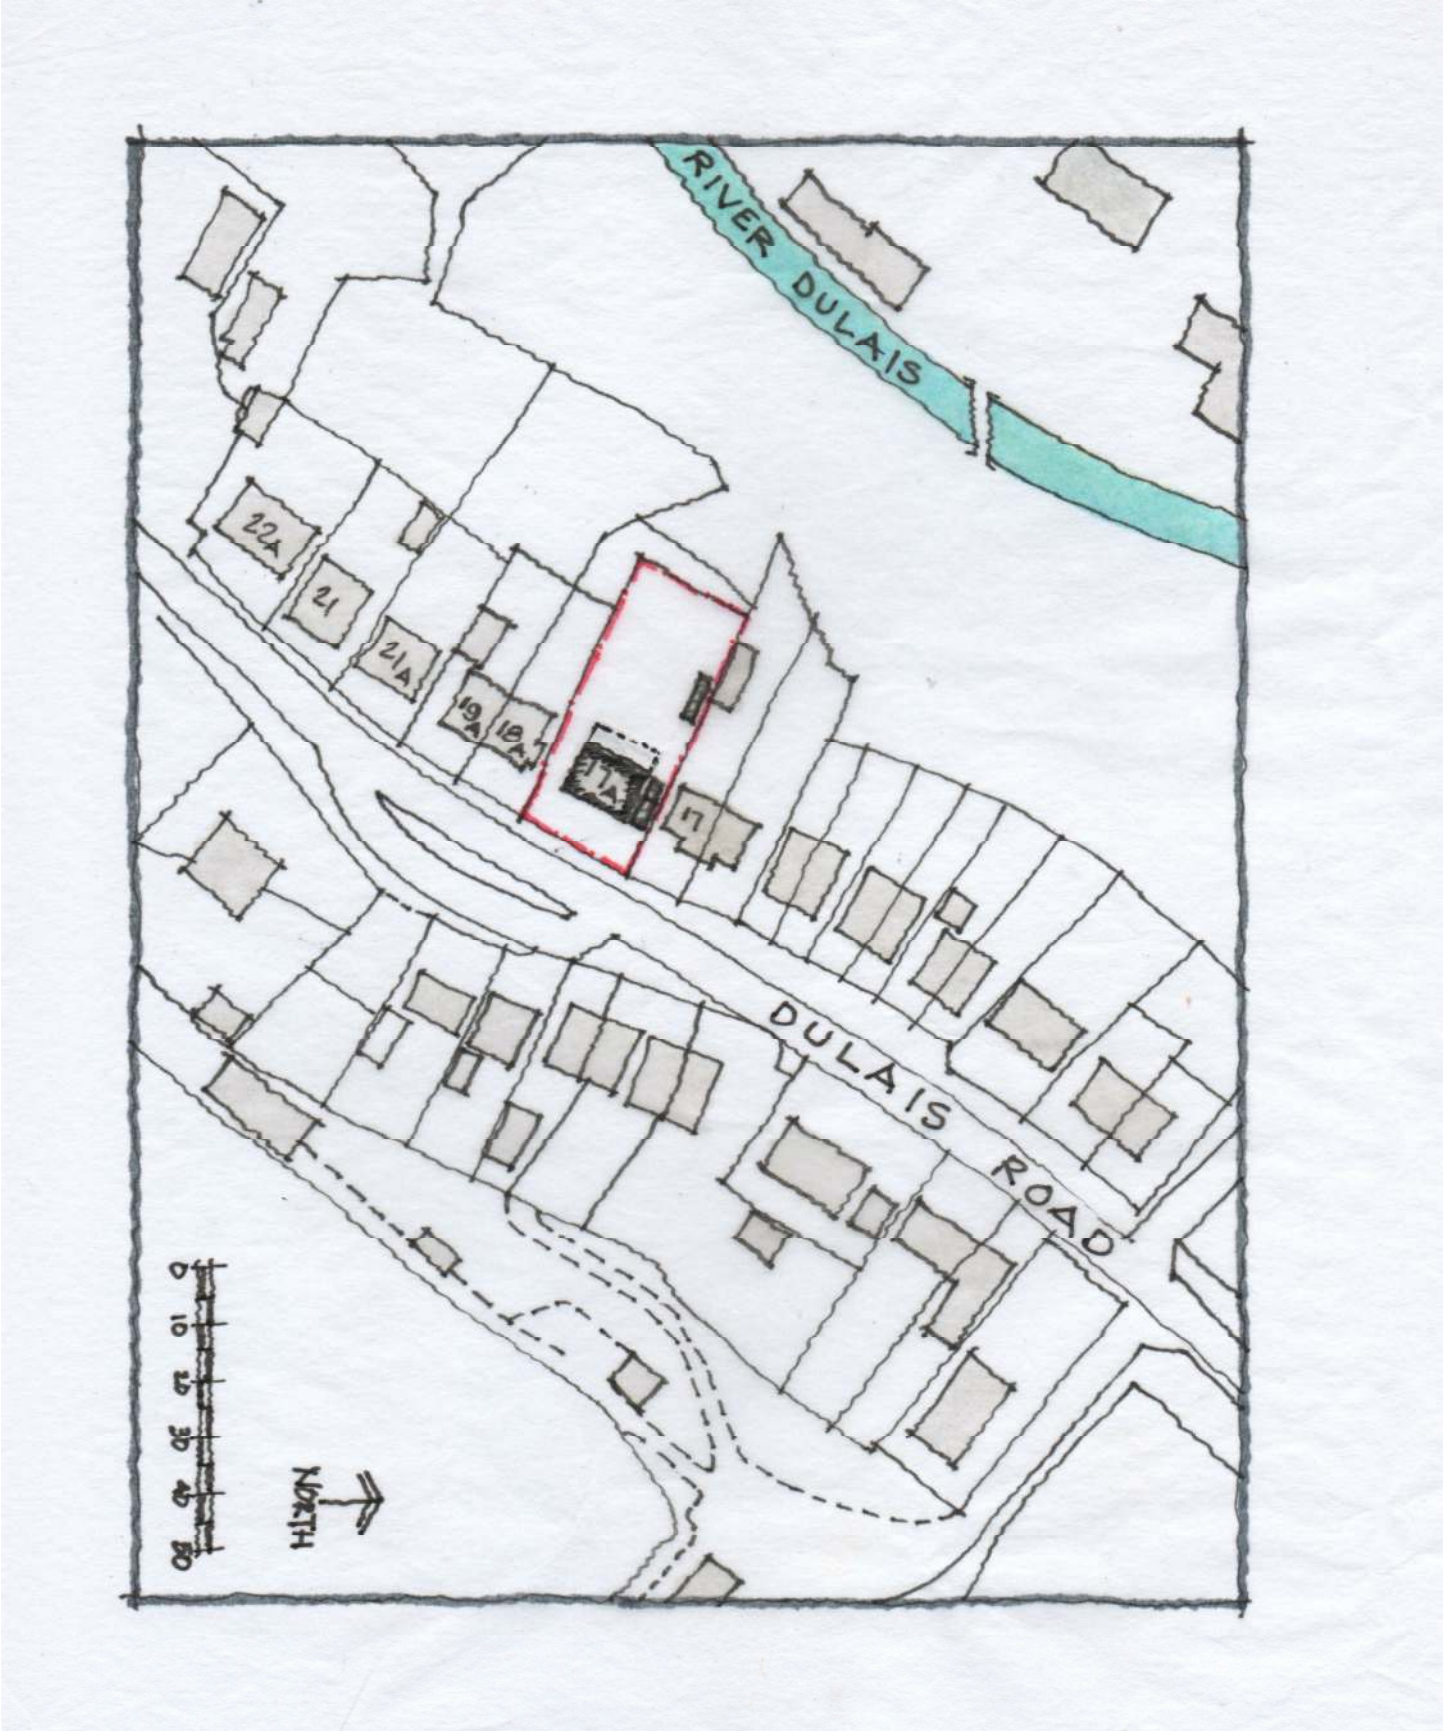

no	revision	date	dm	chk
A	Initial Issue	Oct 21	TJ	SJ
B	Indication of Conservatory removed, raised patio added	Nov 21	TJ	SJ

scale	date	dwg no	rev
1:1250	OCT 2021	A-TP-L-001	B

LOCATION PLAN
T&CP DRAWINGS
Existing Layout

project details
Extension to
17A Dulaish Road
Seven Sisters
Nr Neath
SA10 9EL