
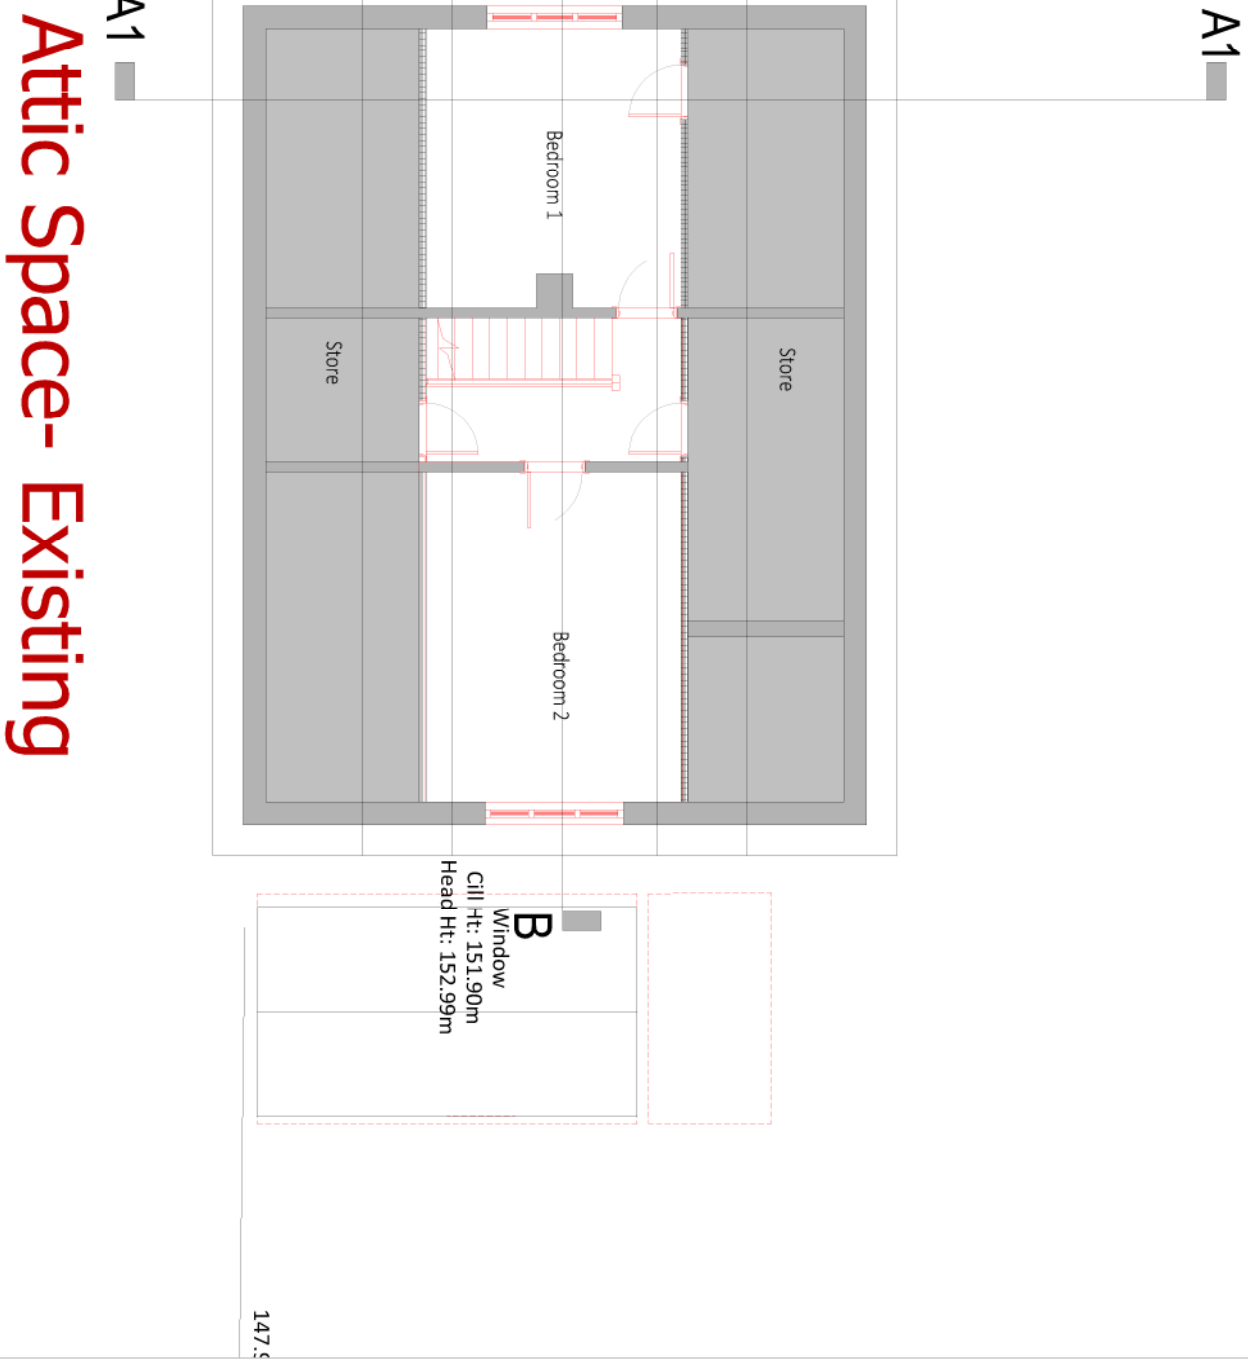


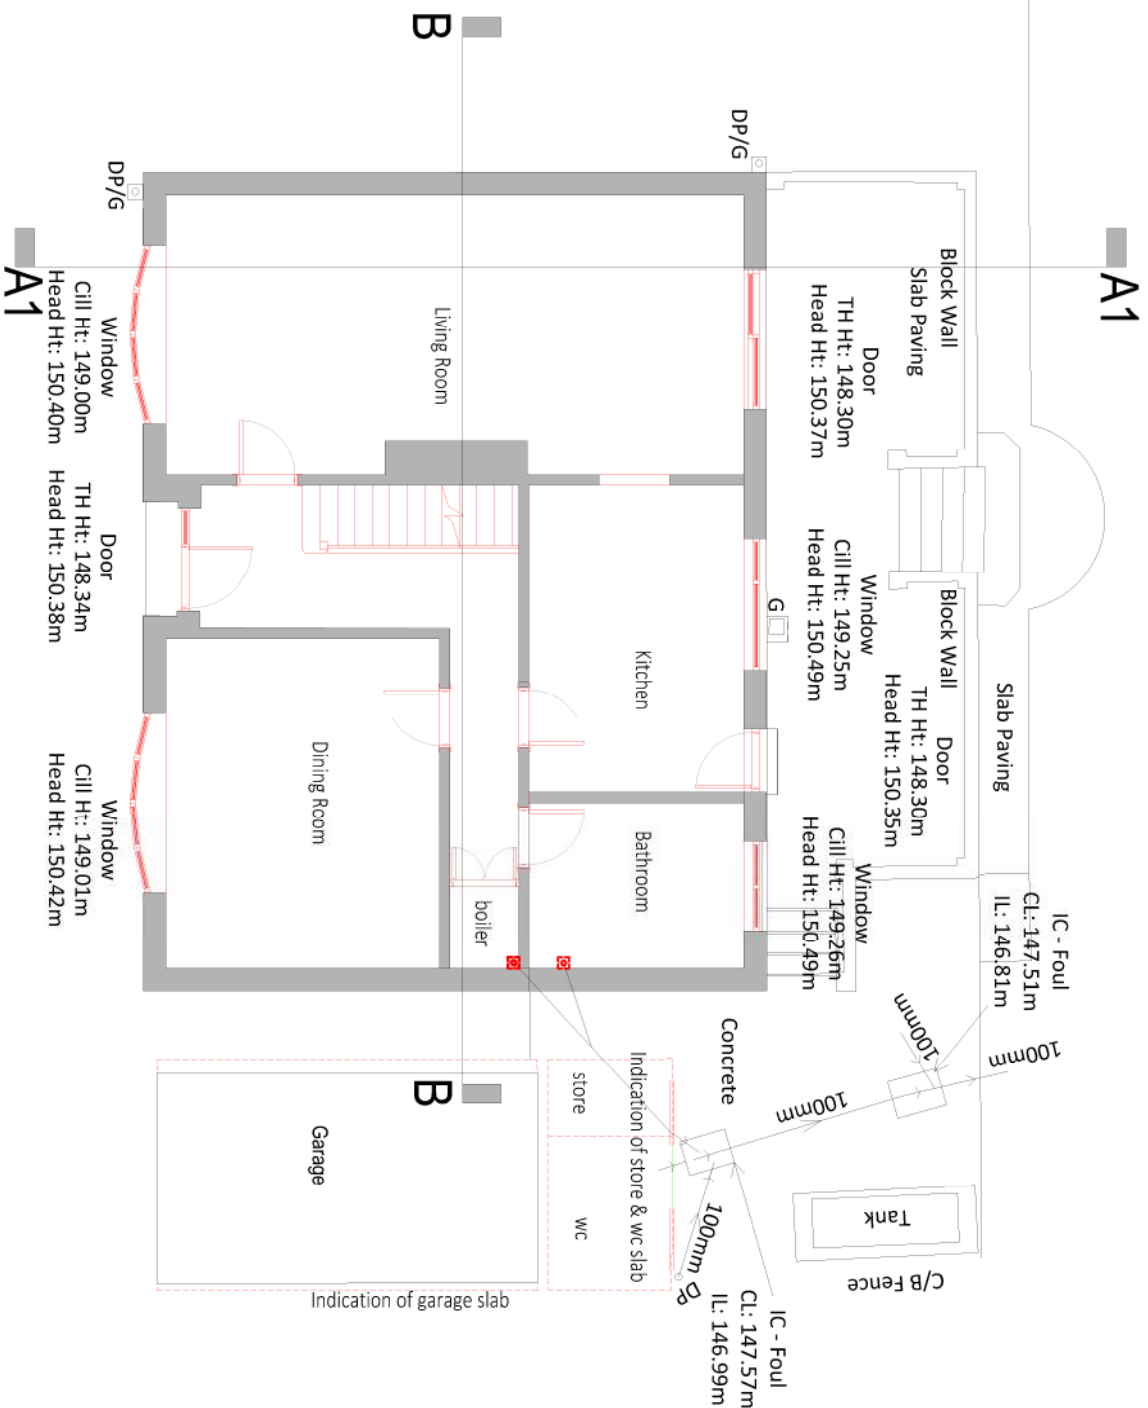

no	revision	date	dm	chk
A	Initial Issue	Oct 21	TJ	SJ
B	Garage / WC/Store and raised Patio Indicated	Nov 21	TJ	SJ

scale	date	rev
1:100	OCT 2021	B
drwg no	A-TP-P-001	

project details

Extension to
17A Dulais Road
Seven Sisters
Nr Neath
SA10 9EL