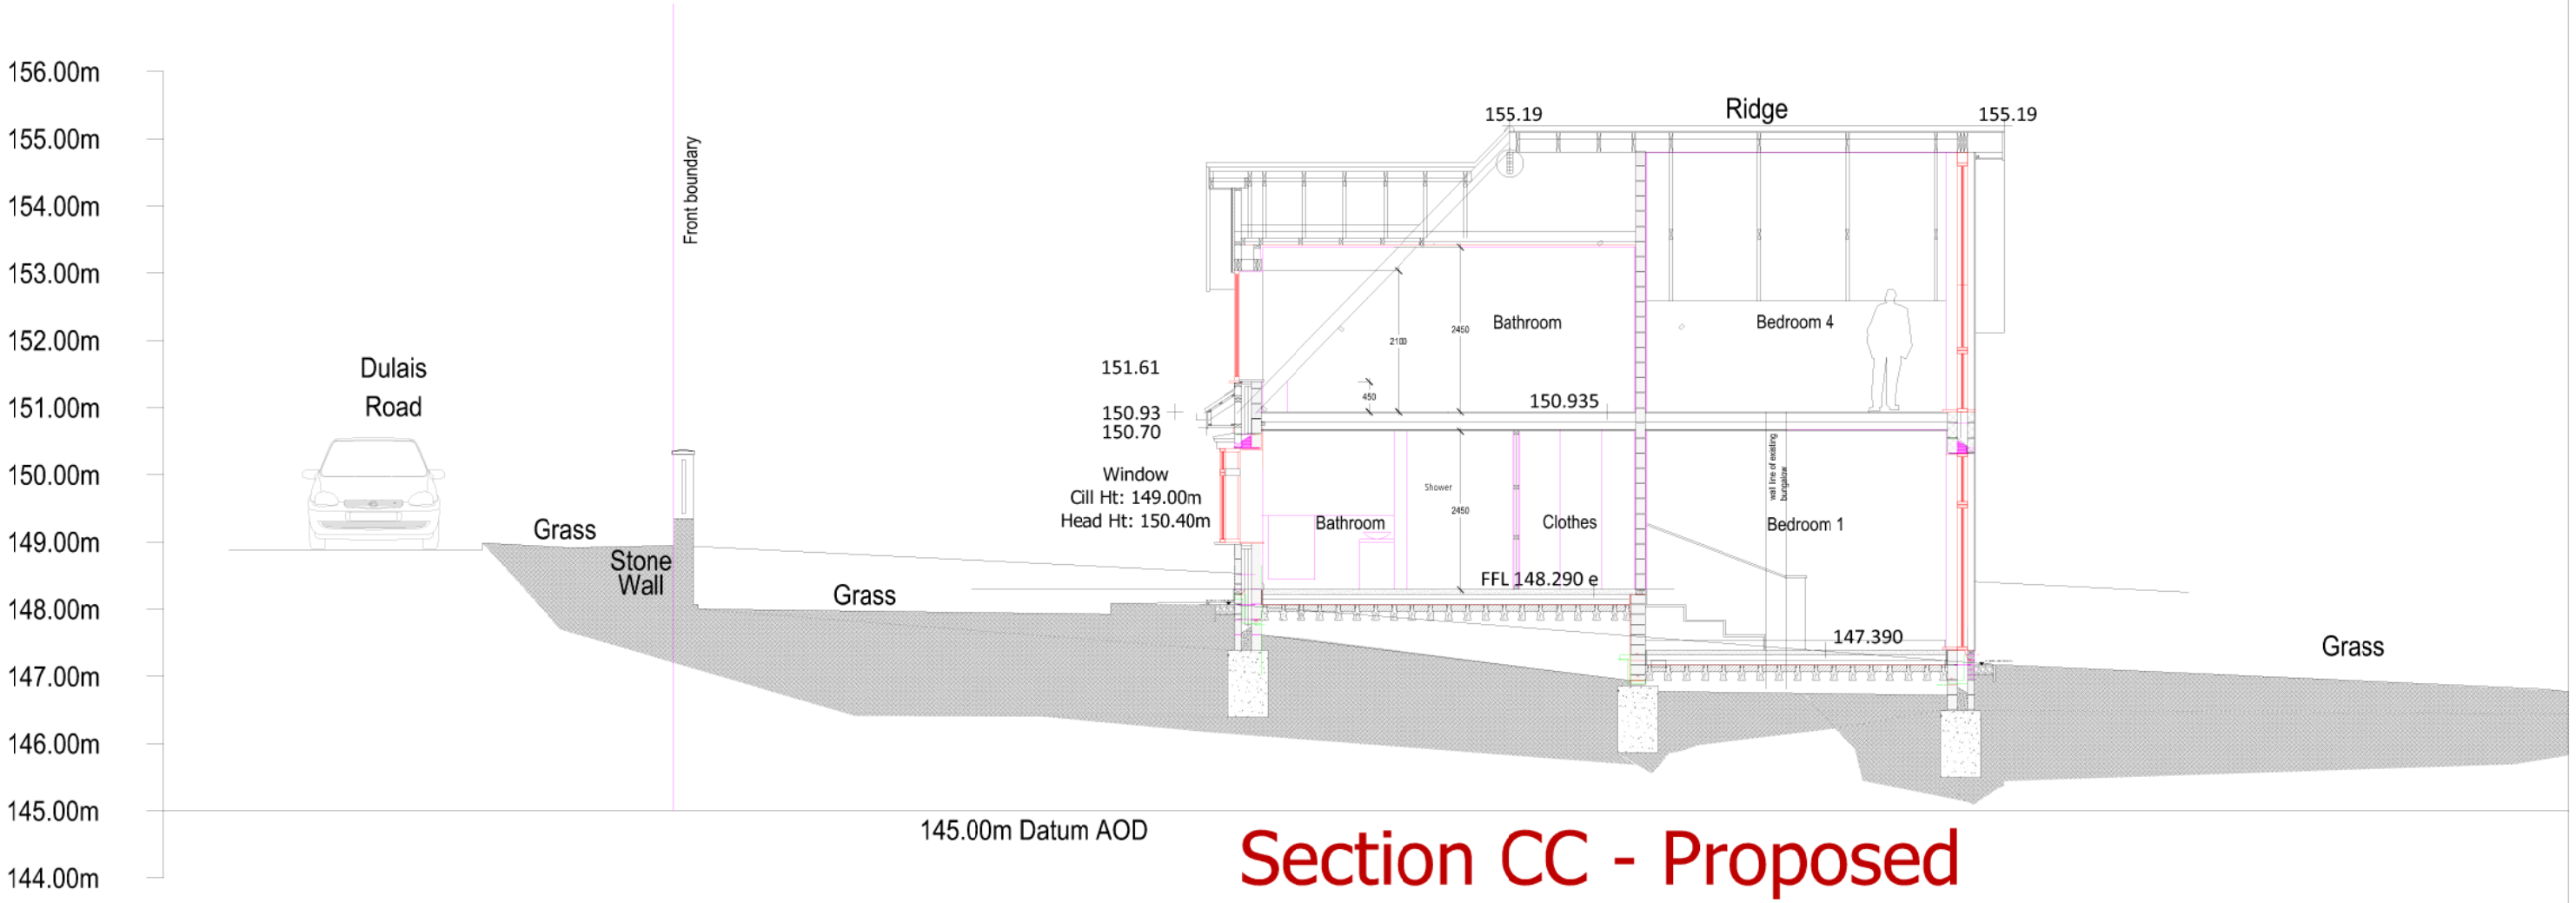


Section CC - Proposed

no	revision	date	drn	chk
A	Initial issue	Oct 21	TJ	SJ
B	Scale clarified	Nov21	TJ	SJ

PROPOSED SECTION
T&CP DRAWINGS

PROPOSED SECTION CC

scale
1:100

date
OCT 2021

drwg no
A-TP-S-004

rev
B

project details

Extension to
17A Dulais Road
Seven Sisters
Nr Neath
SA10 9EL