


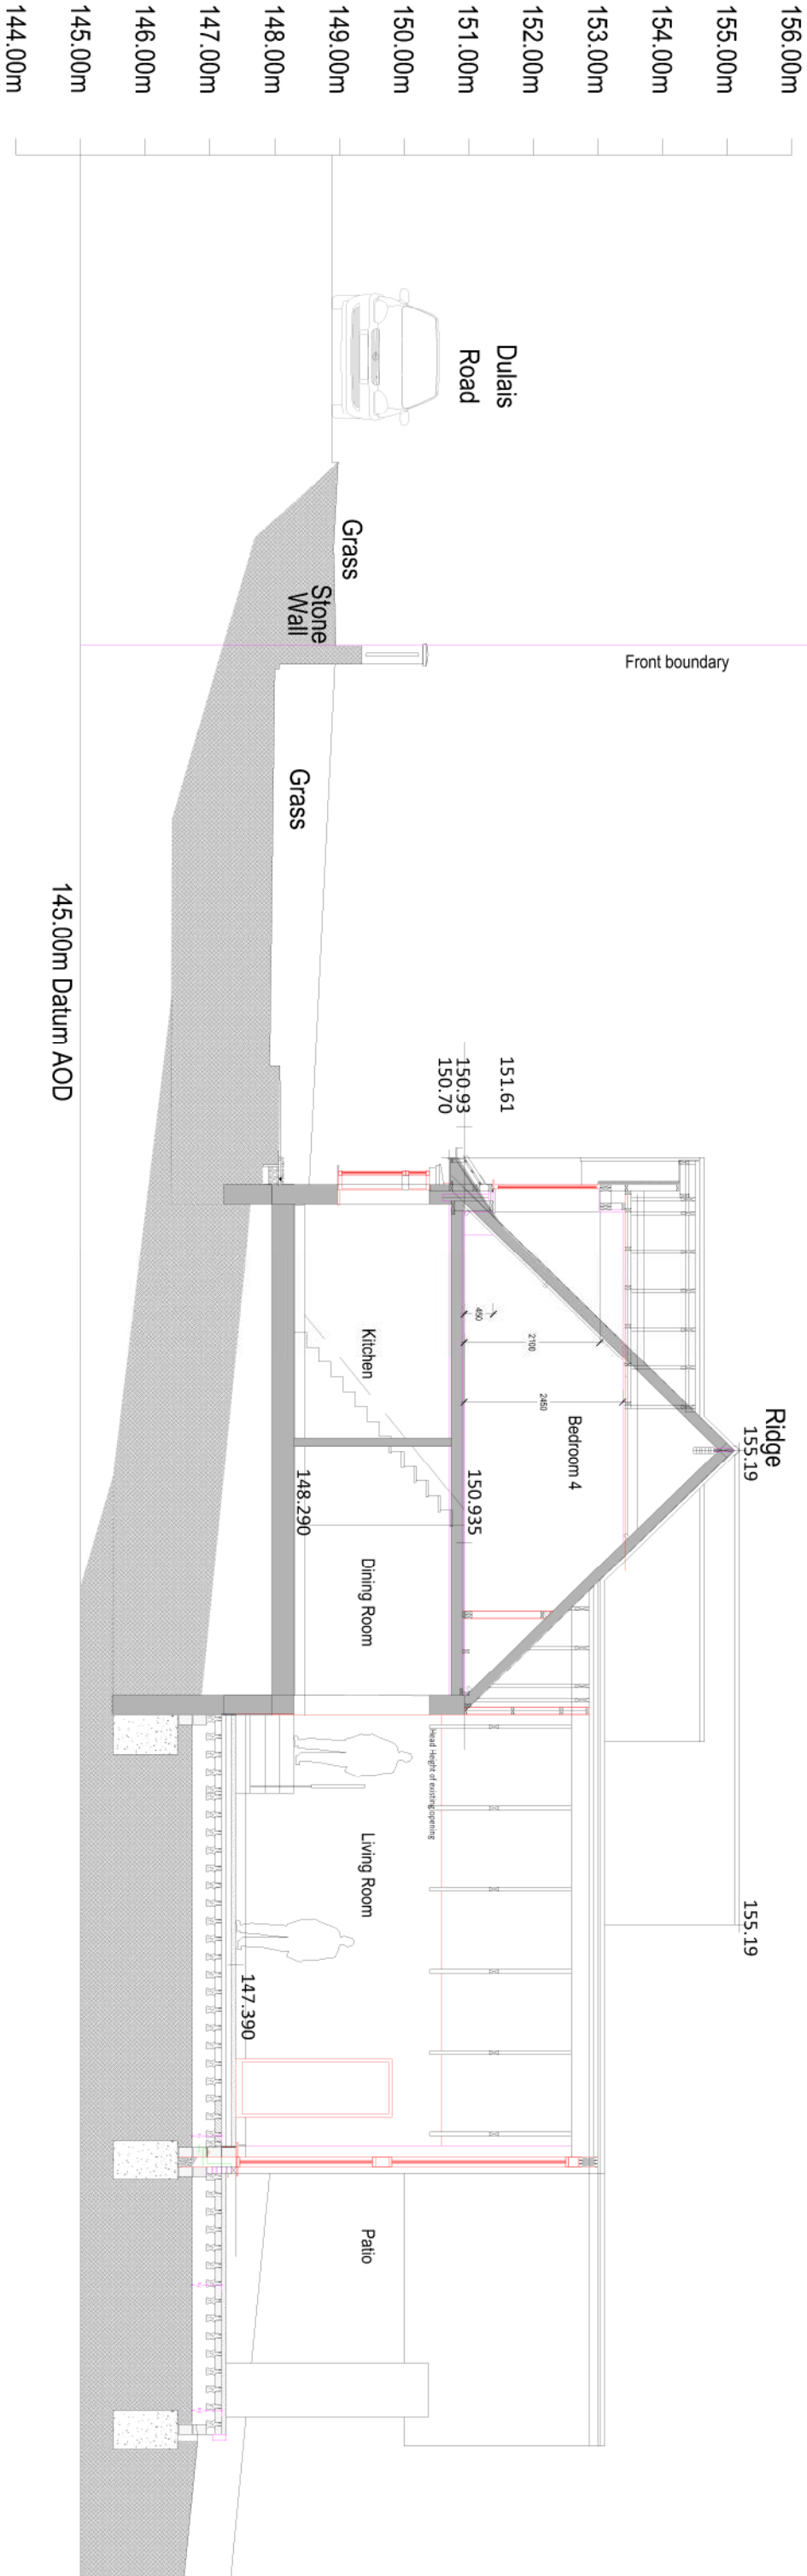

Section DD - Proposed

no	revision	date	dwn	chk
A	Initial Issue	Oct 21	TJ	SJ
B	Graphics updated	Nov 21	TJ	SJ

scale	1:100
date	OCT 2021
dwg no	A-TP-S-005
rev	B

project details

Extension to
17A Dulais Road
Seven Sisters
Nr Neath
SA10 9EL