


Dulais Road

PROPOSED MATERIAL FINISHES		
1a	Roof	Interlocking profiled concrete roof tiles, colour red / brown. To match existing
2a	Walls	Pebble dash render. To match existing
3a		Stone feature panels To match existing
3b		Timber panels. Colour black
4a	Windows	Aluminium. Colour Dark Grey
6a	Doors	Aluminium. Colour Dark Grey
8a	Rain water goods	UPVC colour white
9a	Fascia / Soffit	UPVC colour white
9b		UPVC colour black

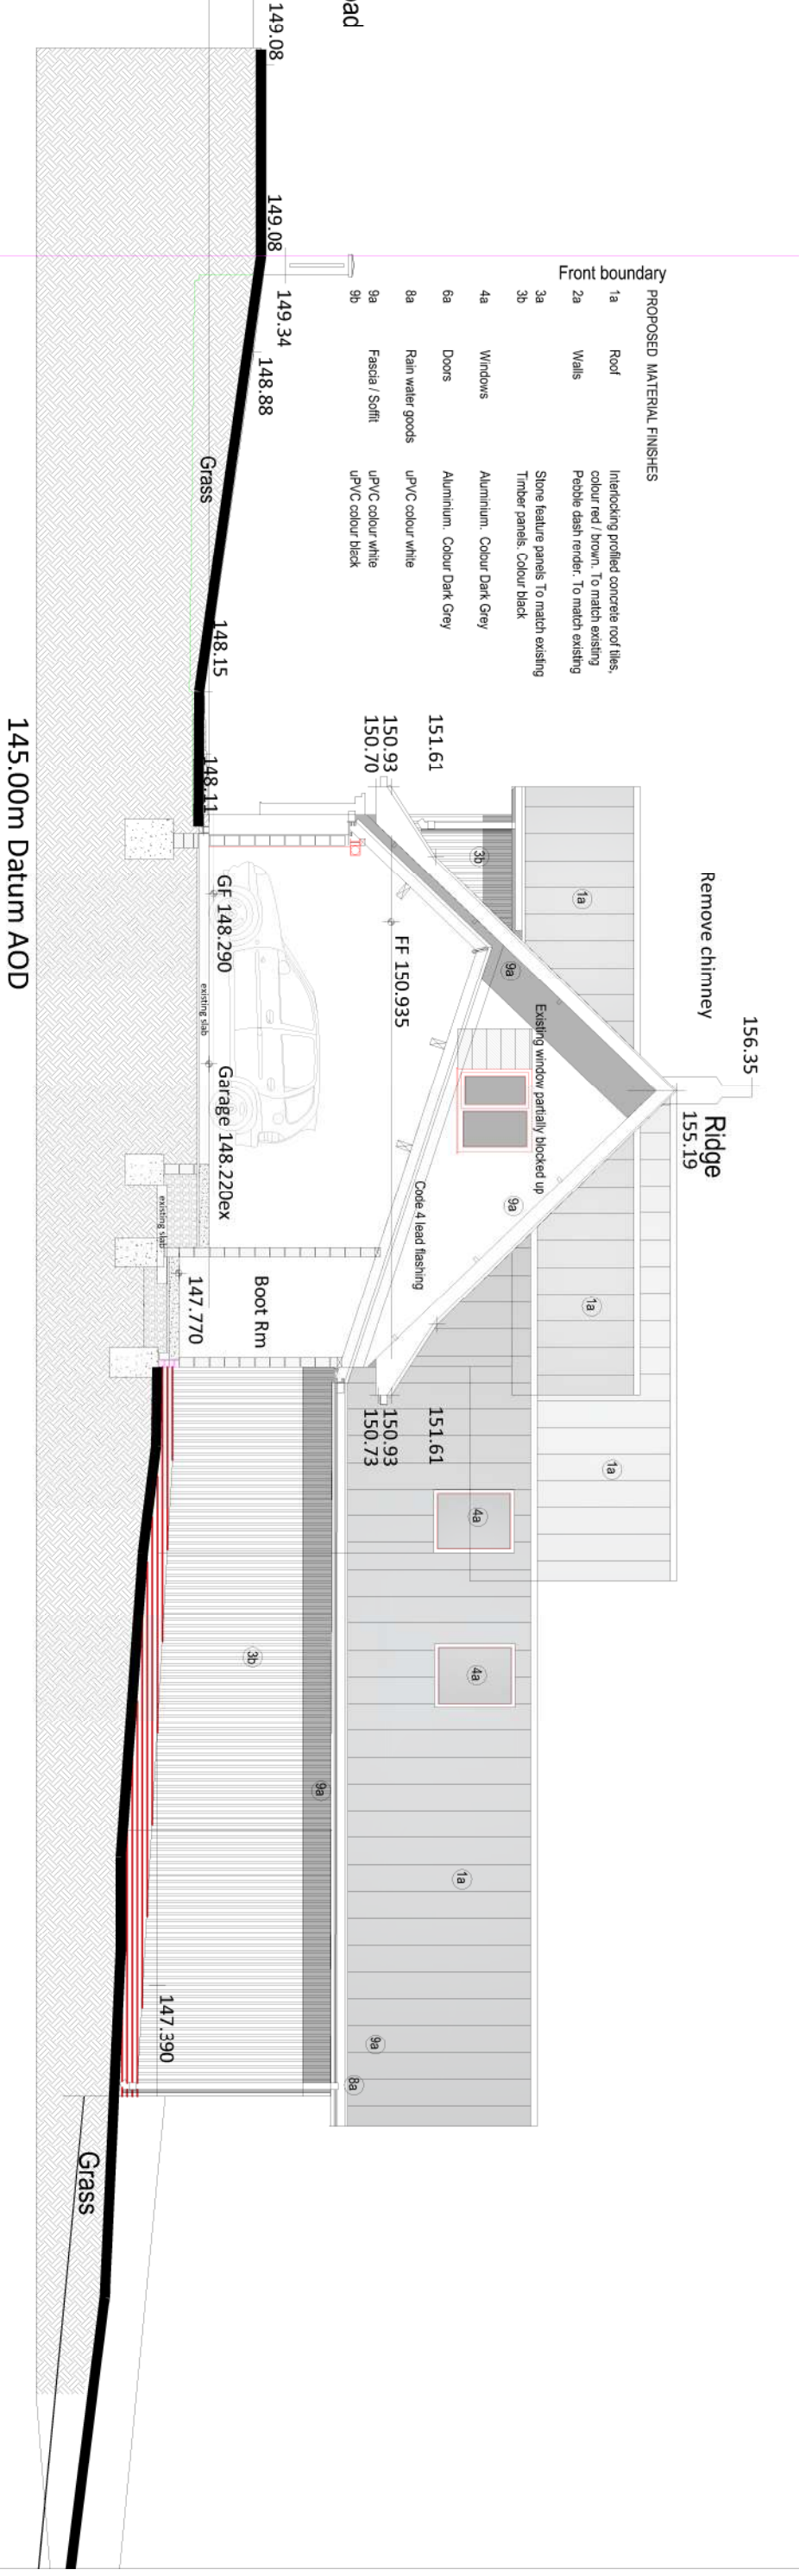

Section FF - Proposed

no	revision	date	drm	chk
A	Initial Issue	Nov 21	TJ	SJ

PROPOSED SECTION T&CP DRAWINGS		scale	1:100
Section F-F Garage		date	OCT 2021
		dwg no	A-TP-S-007
		rev	A

project details

Extension to
17A Dulais Road
Seven Sisters
Nr Neath
SA10 9EL