
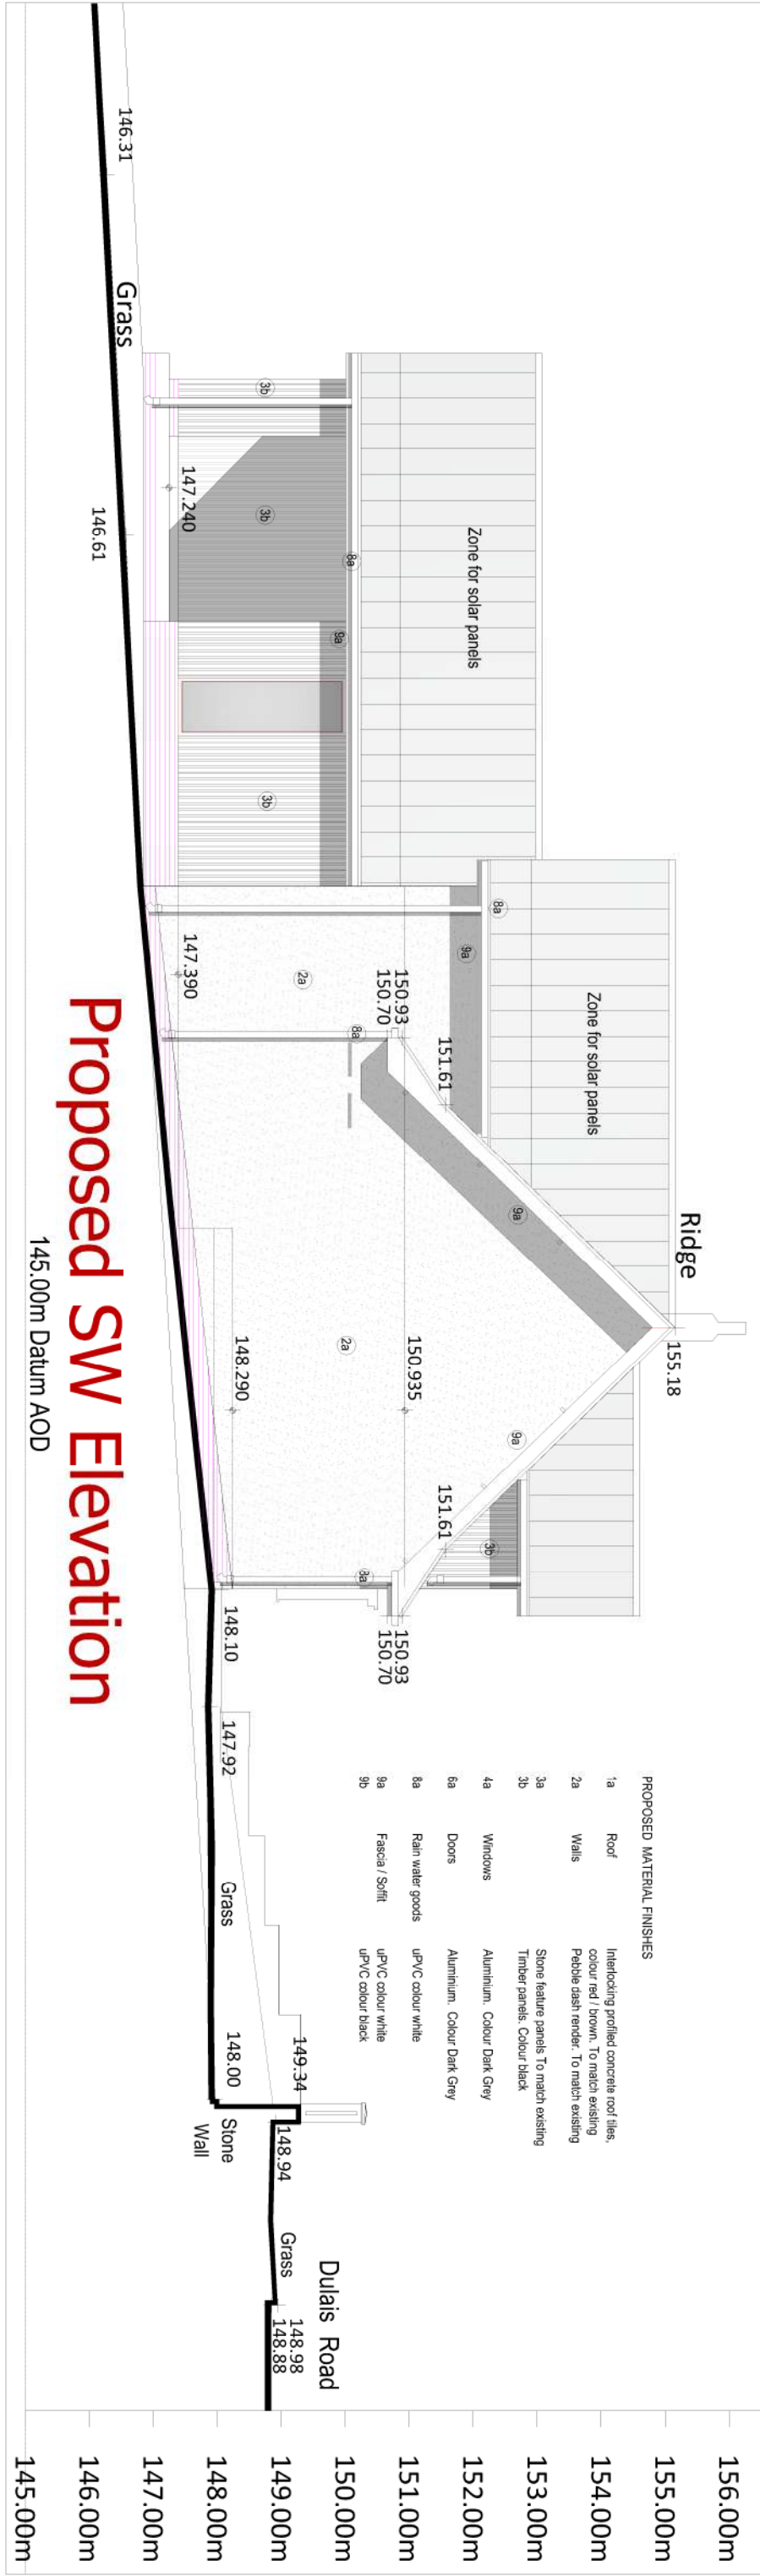


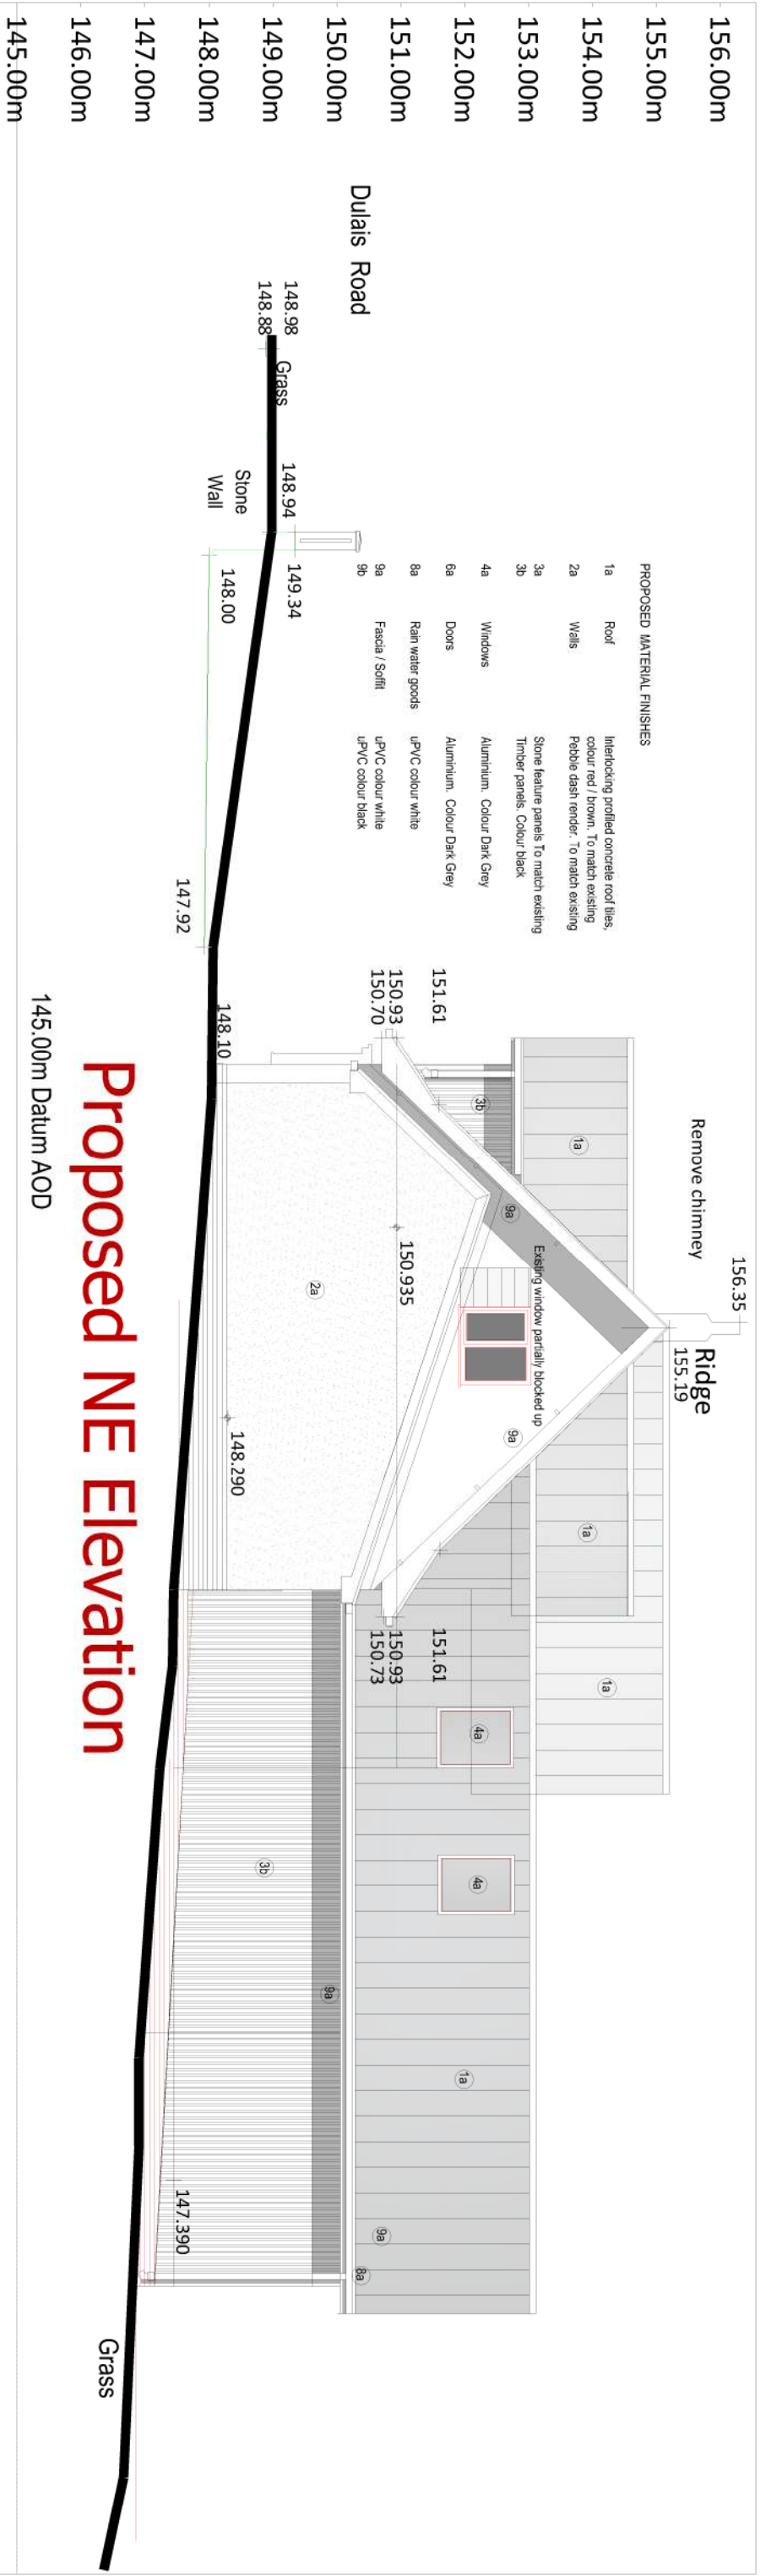

no	revision	date	dm	chk
A	Initial issue	Oct 21	TJ	SJ
B	Existing garage and toilet / storage removed and new garage and boot room indicated	11 11 21	TJ	SJ
C	Window opening revised NE Elevation	1 12 21	TJ	SJ

scale	project details
1:100	Extension to 17A Dulais Road
date	Seven Sisters
OCT 2021	Nr Neath
	SA10 9EL

scale	project details
1:100	Extension to 17A Dulais Road
date	Seven Sisters
OCT 2021	Nr Neath
	SA10 9EL