


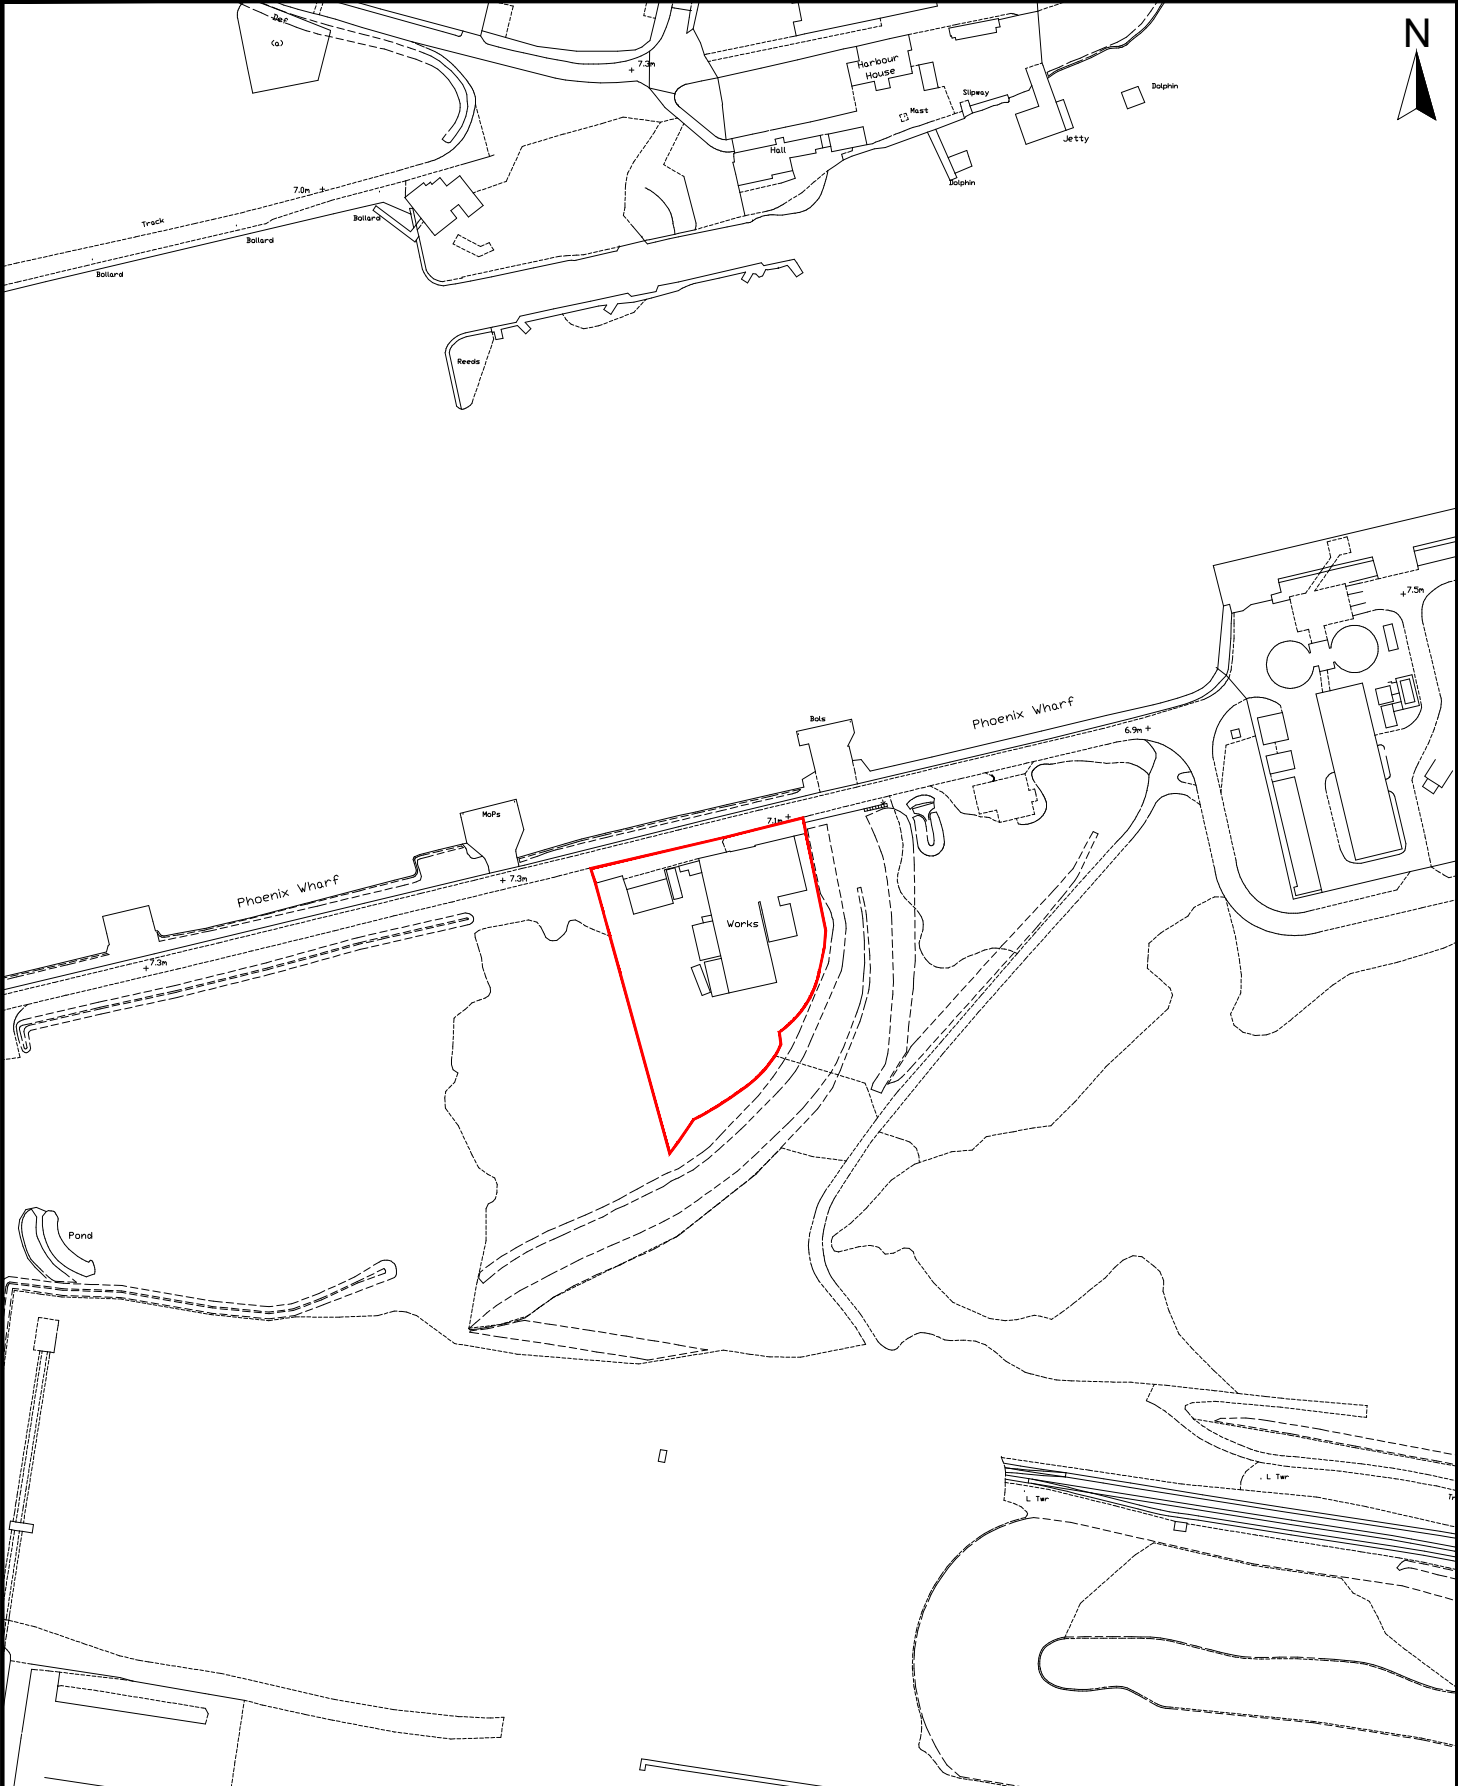

© Crown Copyright and database rights 2021 Ordnance Survey 0100031673	Ex Simec Buildings Phoenix Wharf Port Talbot	Date	Scale	
		By FRead	Drawing No. PT_Simec _Buildings	Version 1