
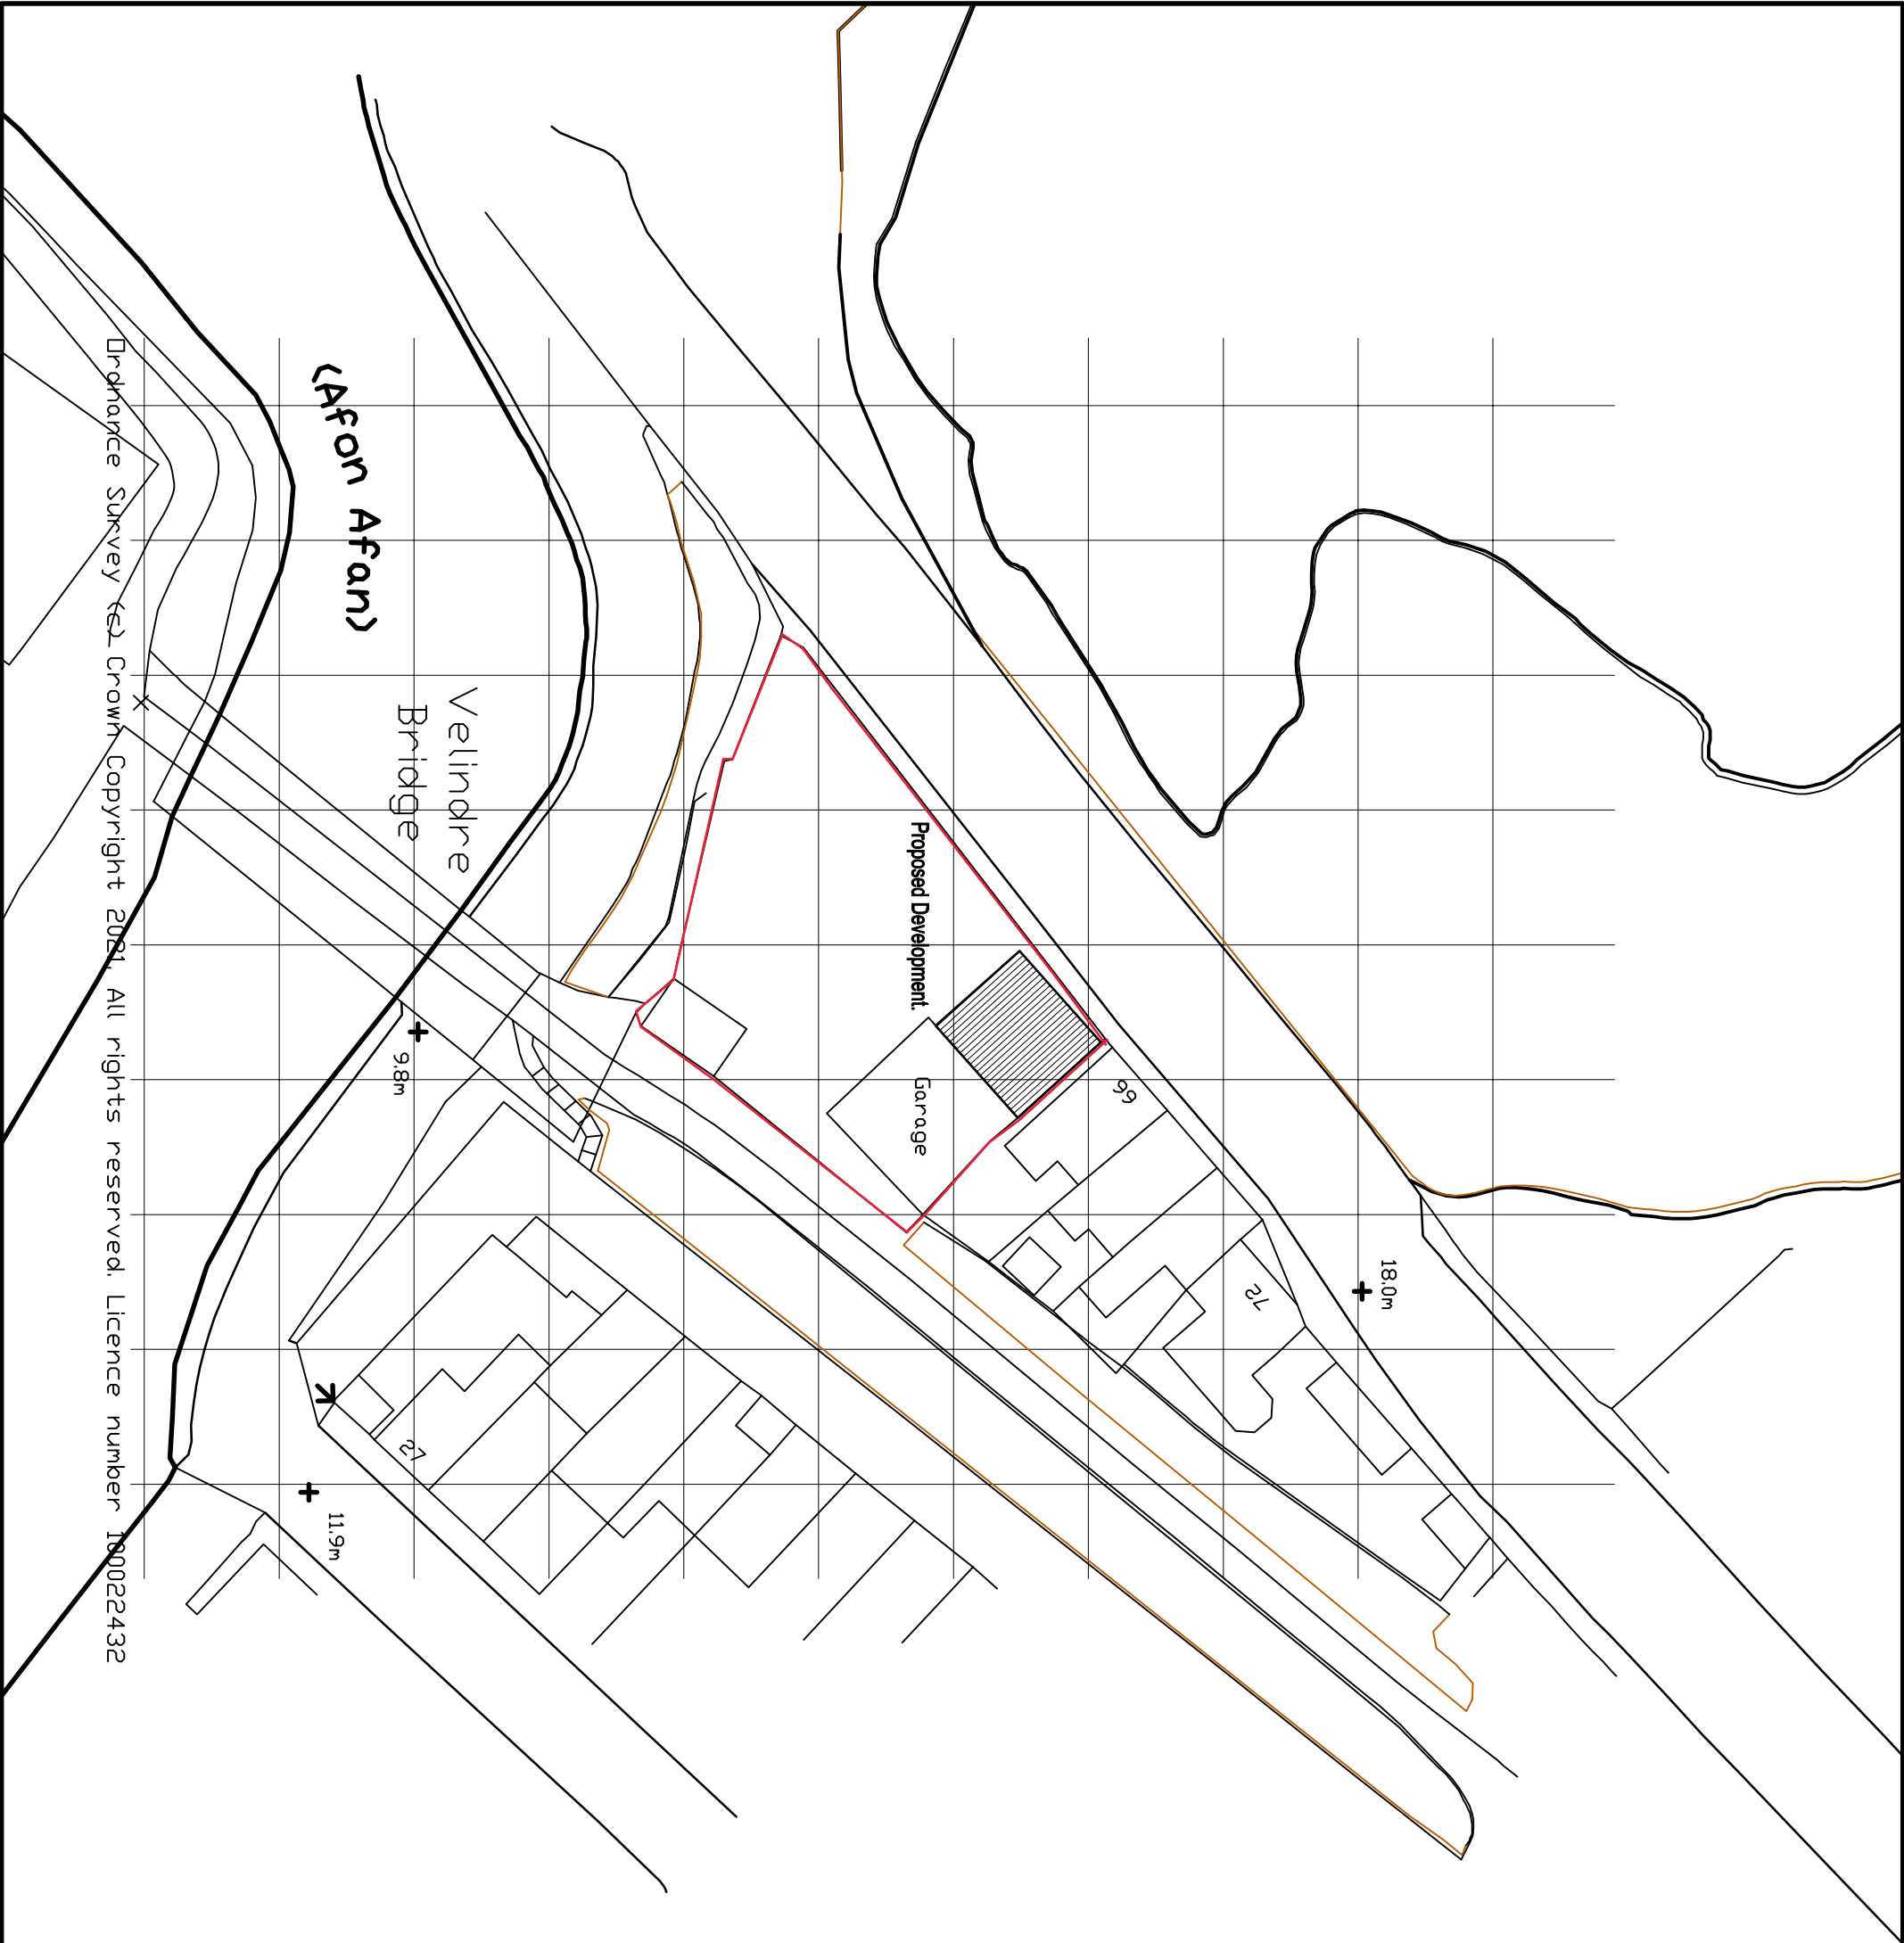


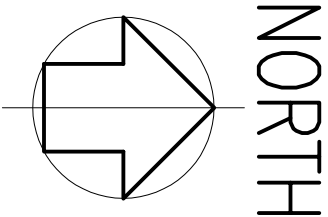

revisions:		
A – PROPOSED REPLACEMENT RETAINING WALL REMOVED FROM APPLICATION.		
CLIENT		
GGL AUTO REPAIR & MAINTENANCE		
job title	PROPOSED WORKSHOP EXTENSION @ GGL AUTO REPAIR CWMAYON ROAD. PORT TALBOT SA12 8RF.	
drawing title	LOCATION/BLOCK PLAN.	
job No:	drawing No:	scales:
21.132	01 A	1:500 @A3