


Superseded

DATE: 25th February 2021		CHECKED:	SCALE: 1:100	A3
CLIENT Mr M Pasha 311 Graig Road, Godregrai, Pontardawe, Swansea, SA9 2NZ		JOB TITLE Proposed Domestic extension at 311 Graig Road, Godregrai, Pontardawe, Swansea, SA9 2NZ		
A - REVISIONS				

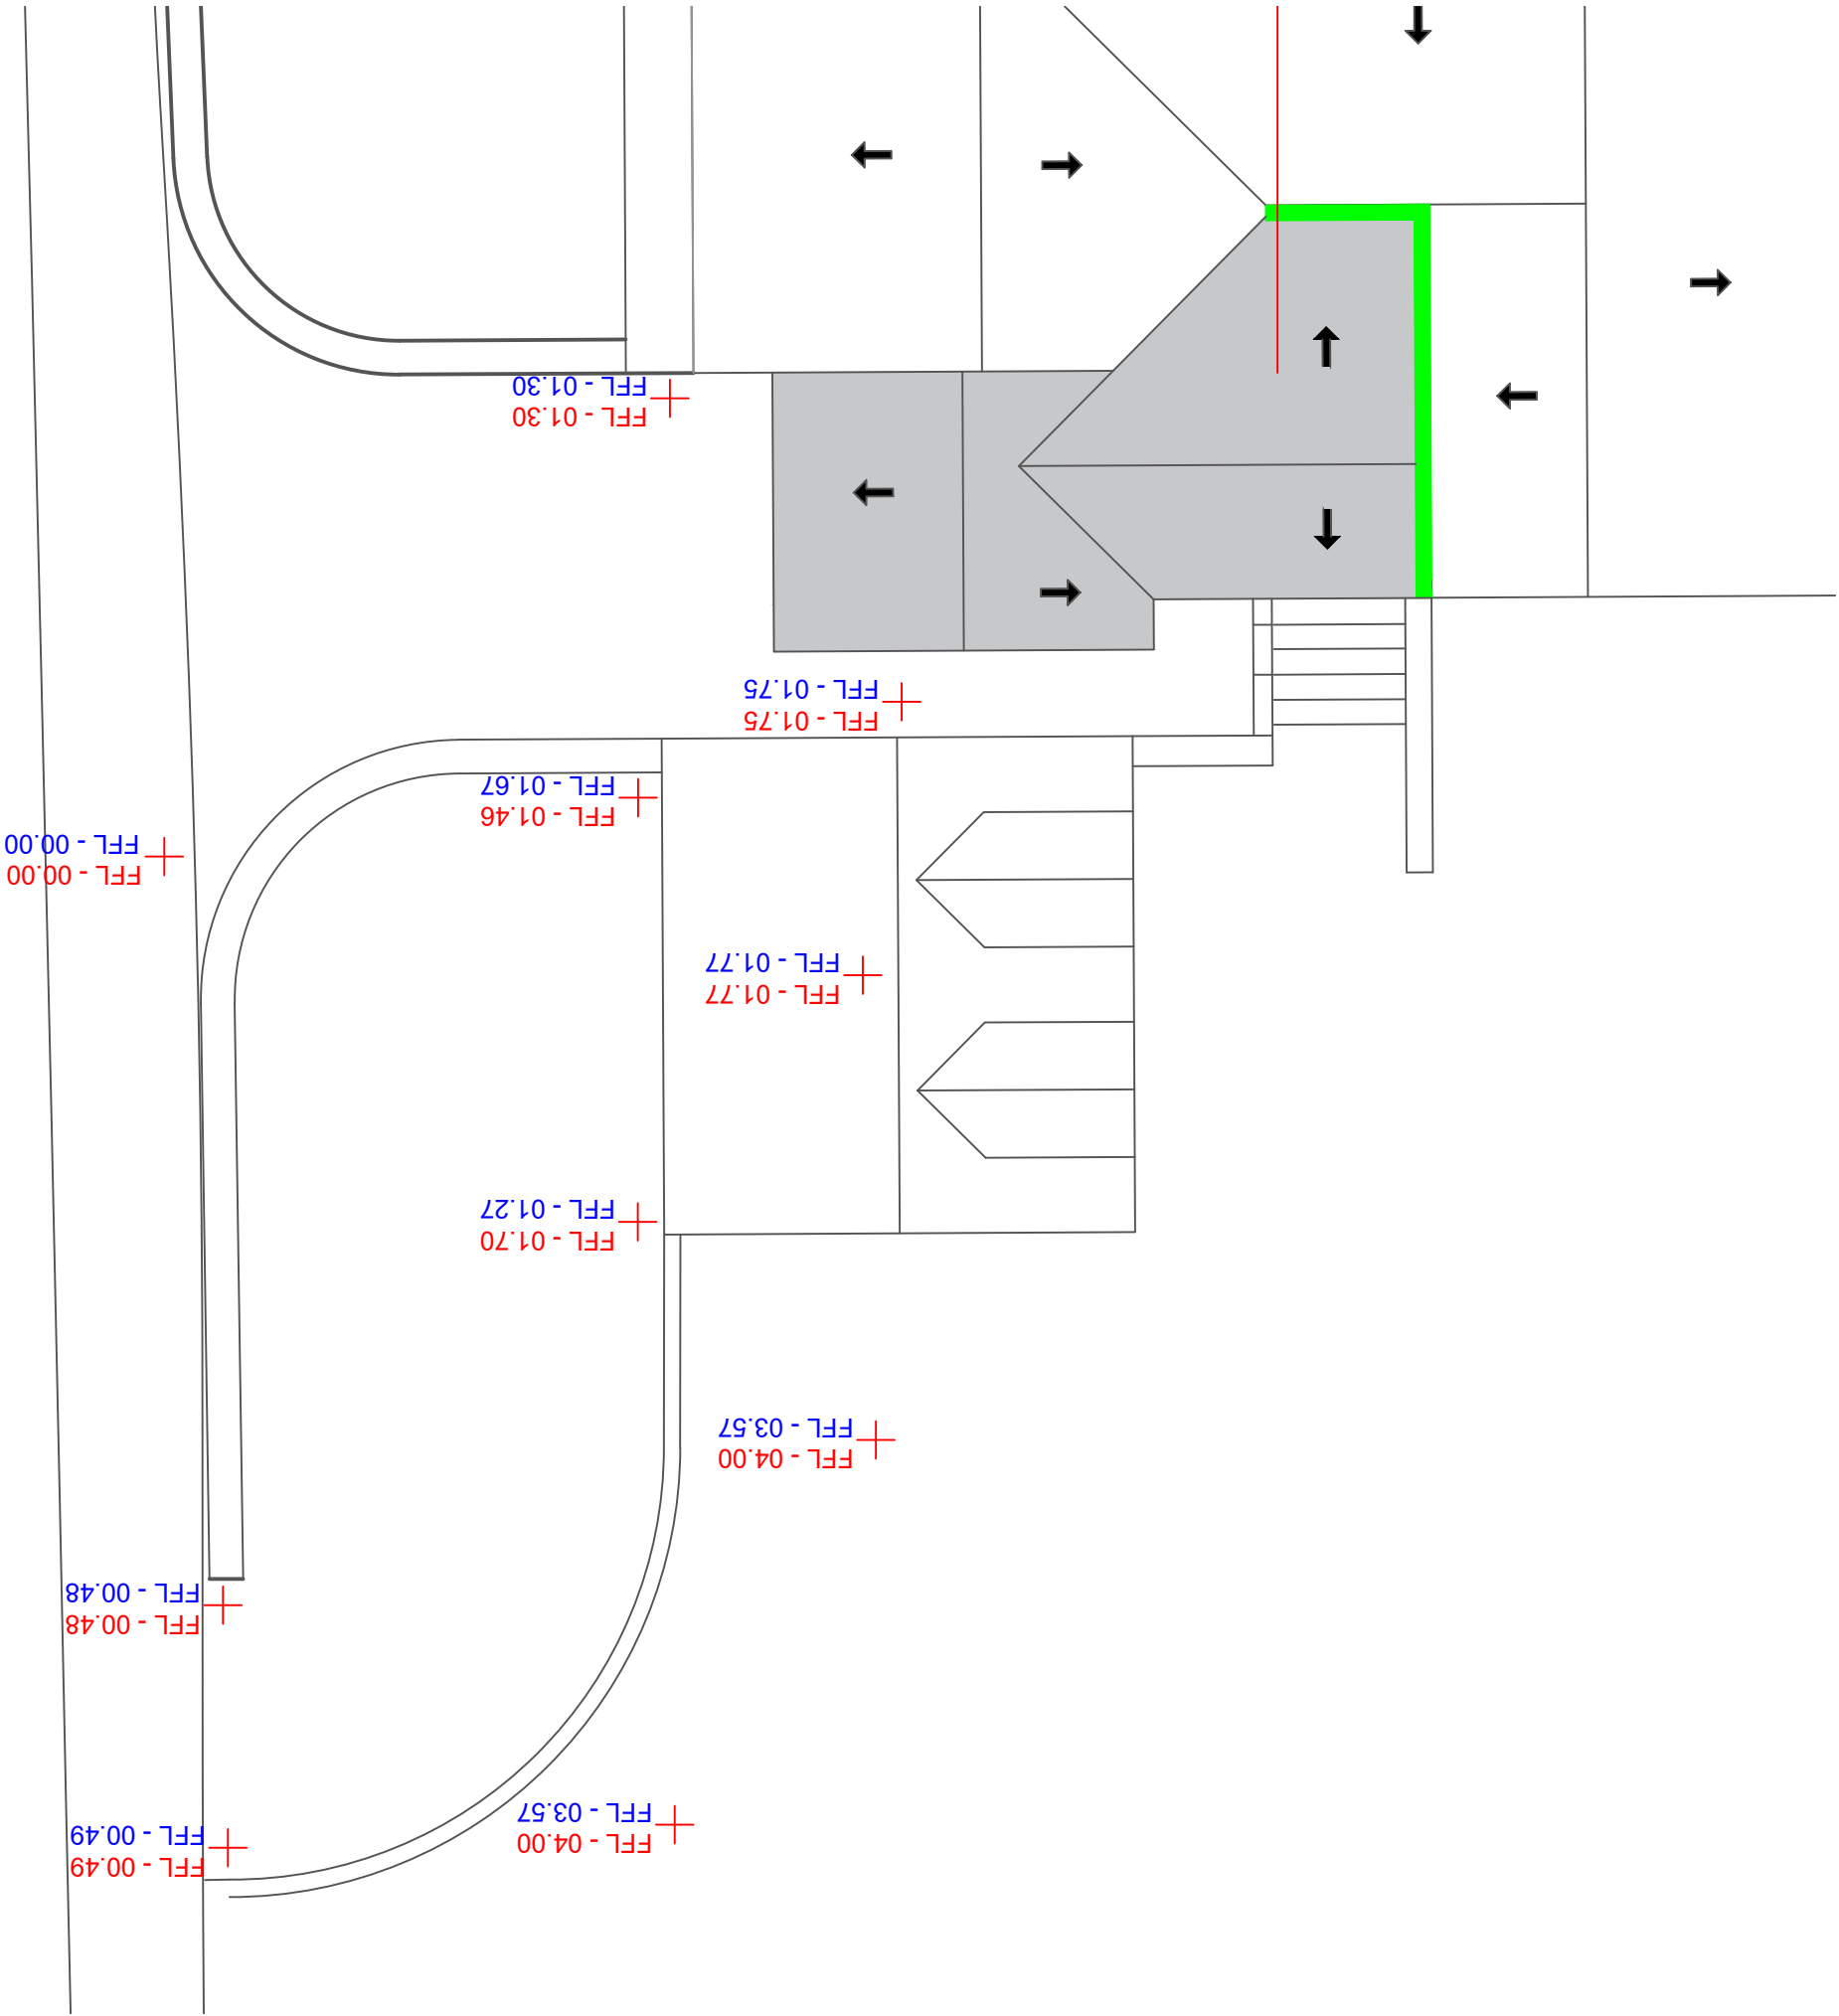

**All Dimensions are to
be site checked**