


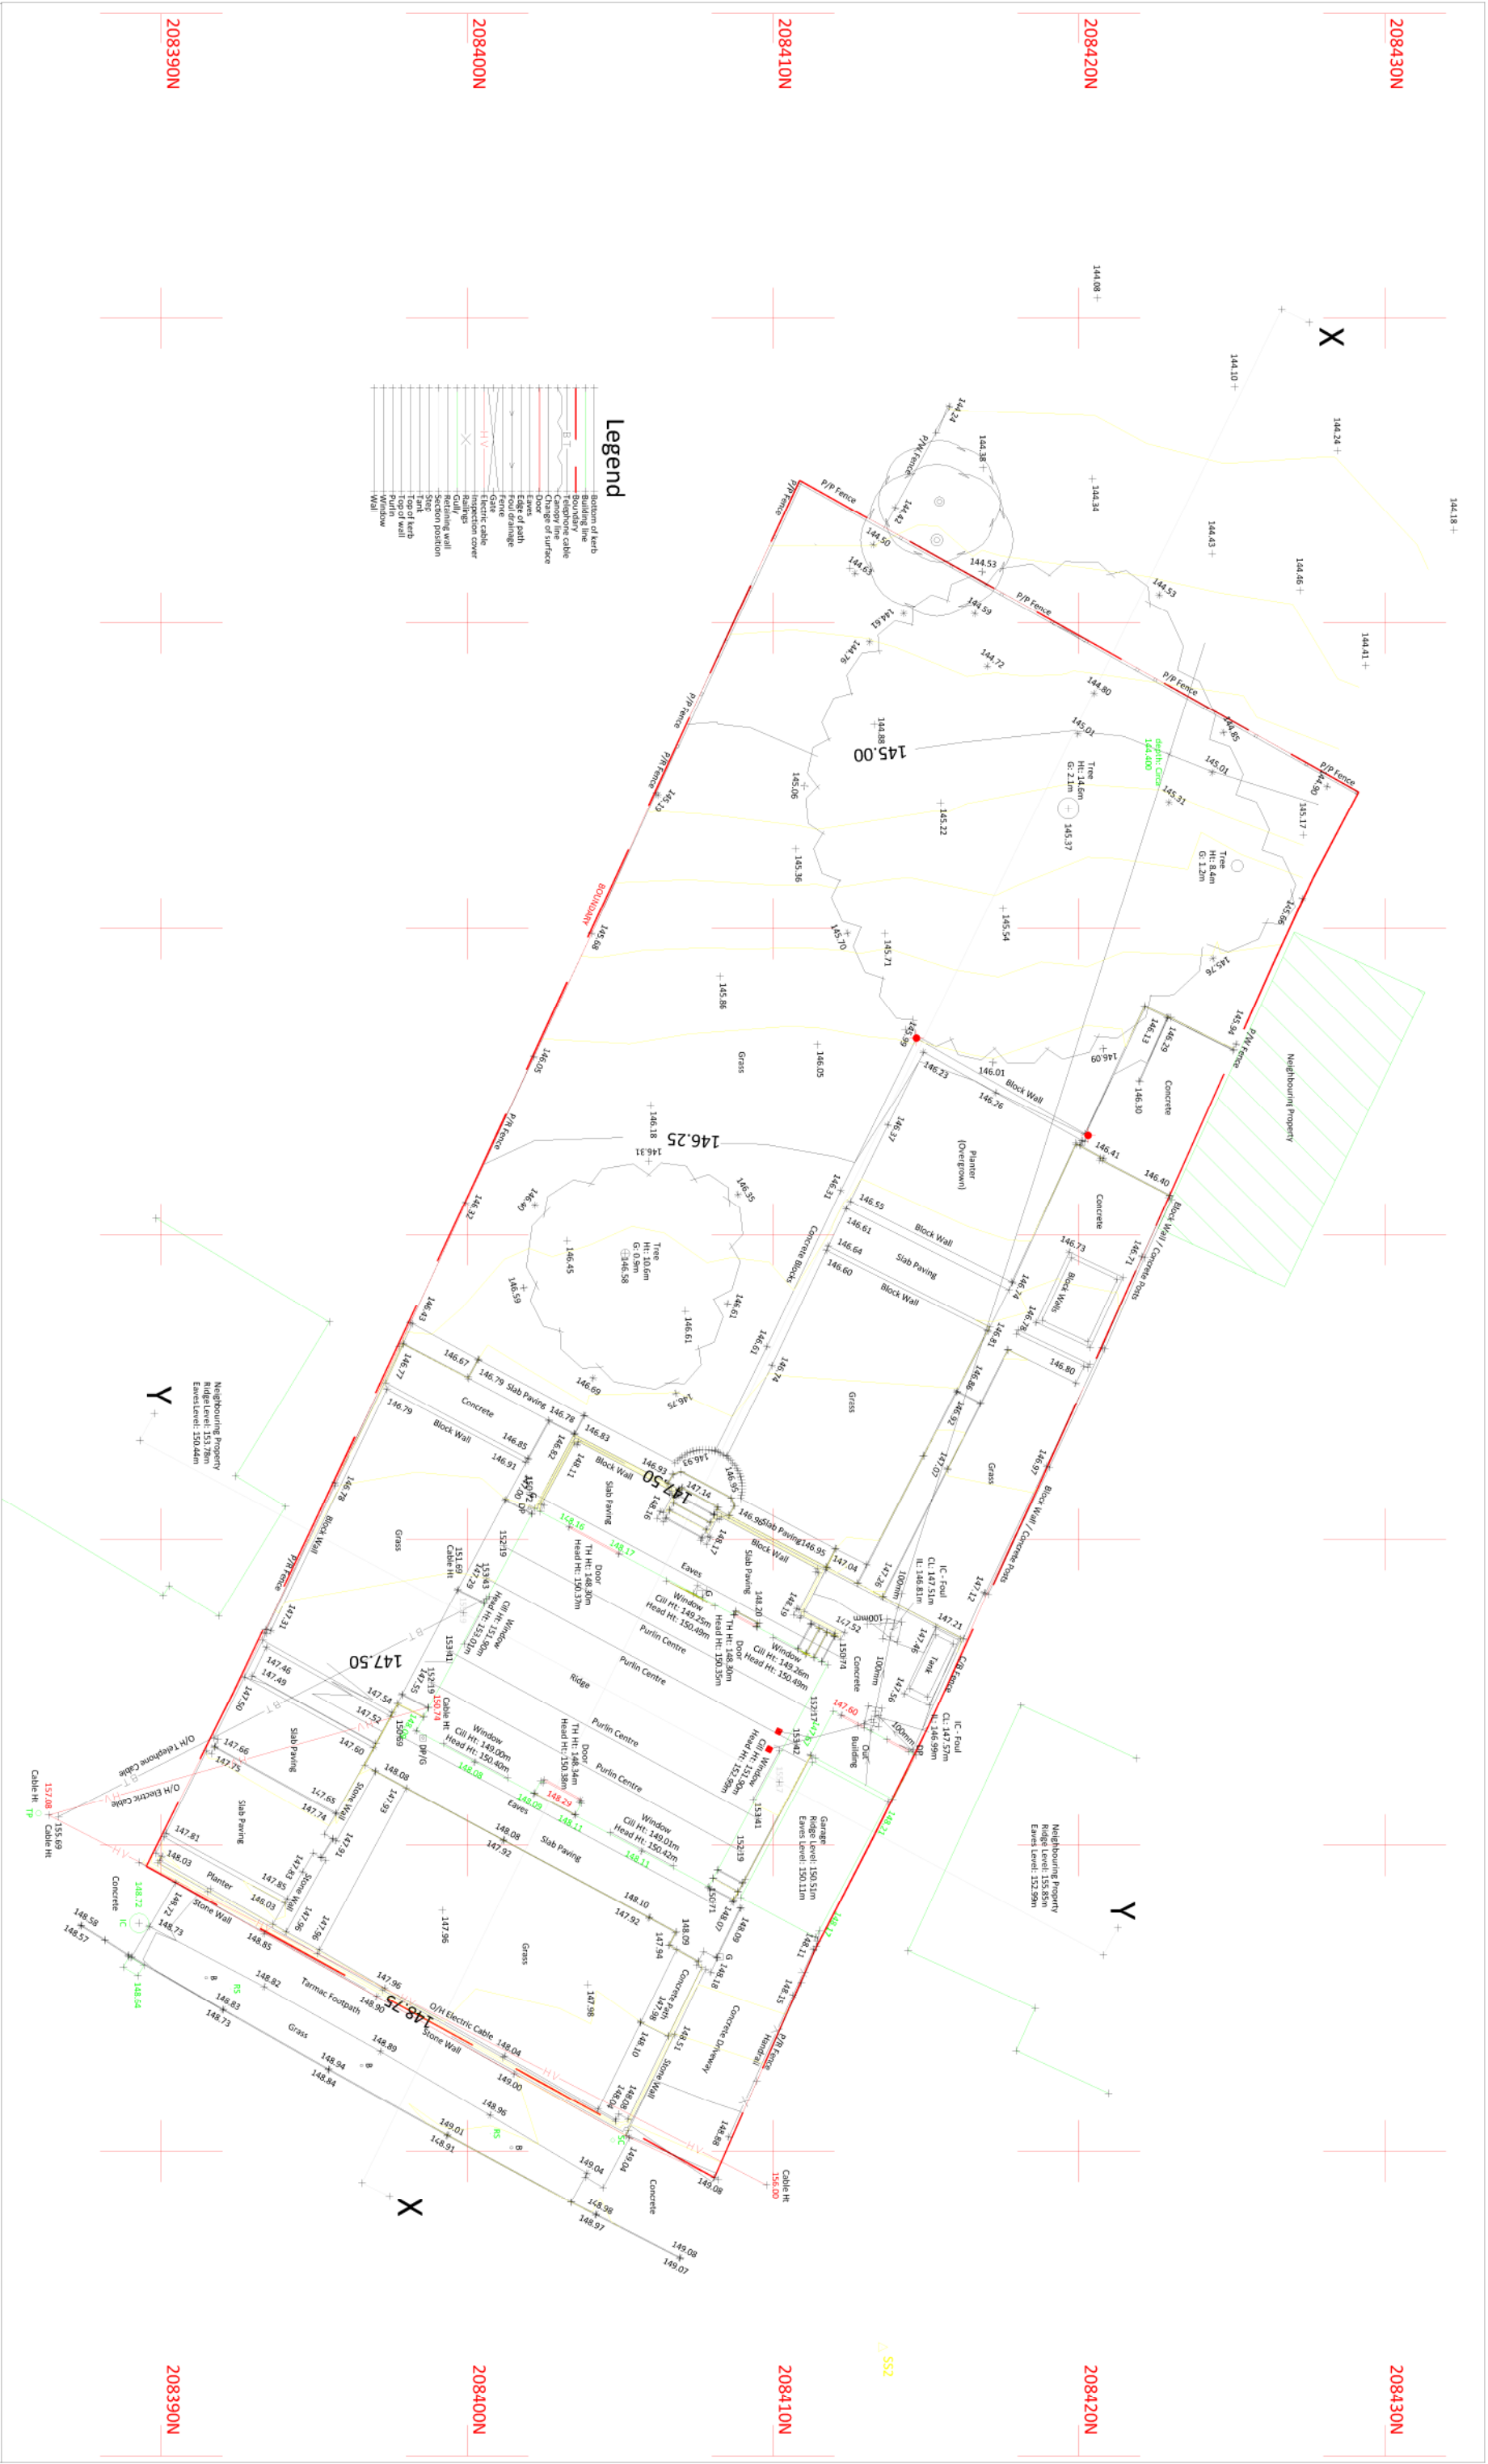

no	revision
A	Indication of Conservatory removed
C	Section references revised

date	dwm	chk
Nov 2021	TJ	SJ
Dec 2021	TJ	SJ

scale
1:200

date
OCT 2021

dwg no
A-TP-L-002

rev
C

project details

Extension to
17A Dulais Road
Seven Sisters
Nr Neath
SA10 9EL

LOCATION PLAN T&CP DRAWINGS Existing Site Survey Plan