



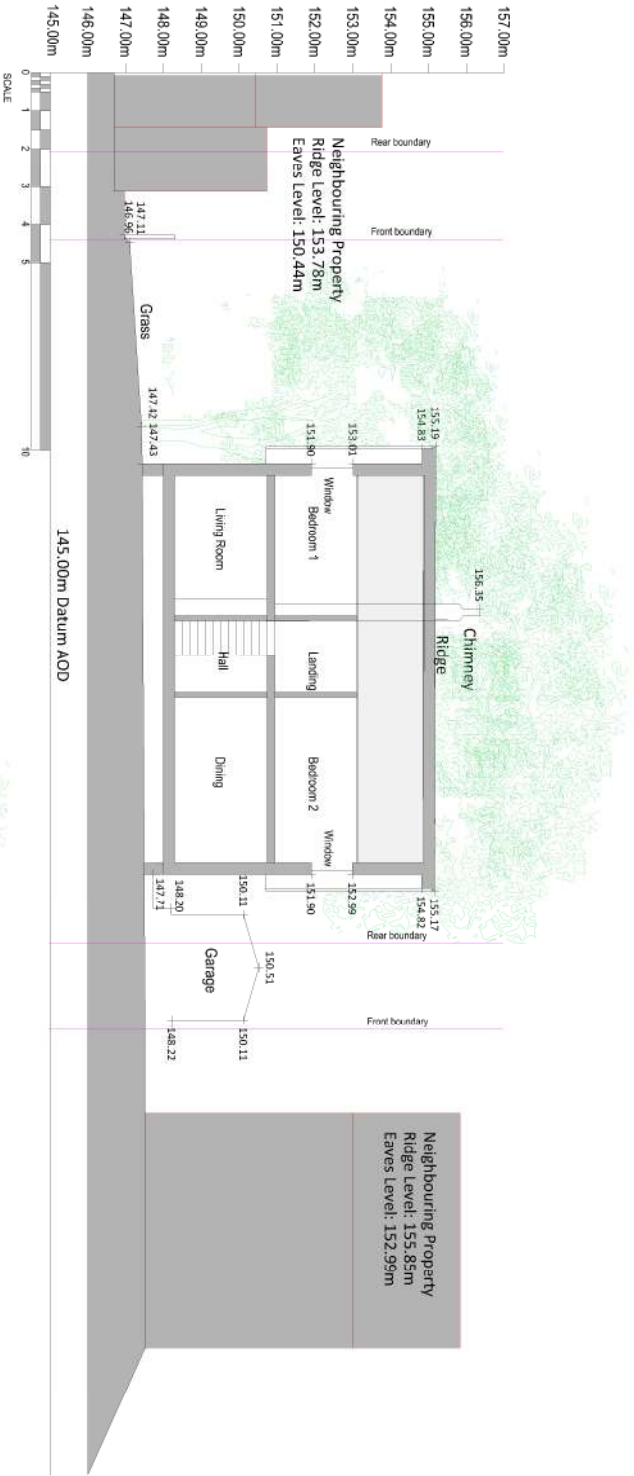

Section Y-Y

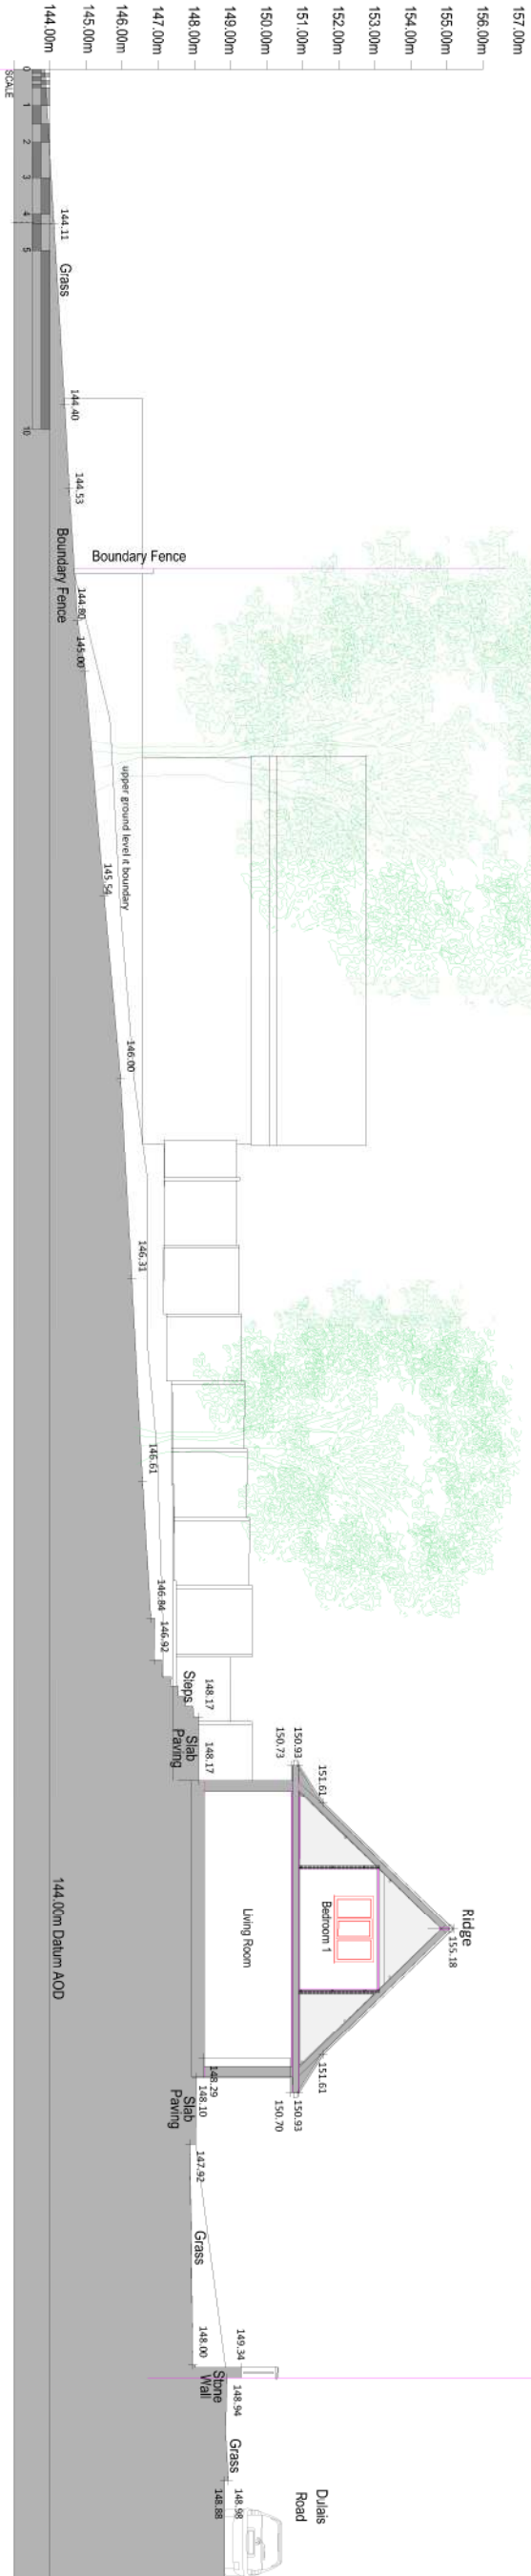

Section X-X

no	revision	date	dm	chk
A	Initial Issue	Oct 21	TU	SJ
B	Boundary Fence indicated	Nov 21	TU	SJ
C	Section references updated. Room names updated as plans	Nov 21	TU	SJ

EXISTING SECTION
T&CP DRAWINGS
SITE SECTION X-X
SITE SECTION Y-Y

scale	date	dwg no	rev
1:200	OCT 2021	A-TP-S-001	C

project details
Extension to
17A Dulais Road
Seven Sisters
Nr Neath
SA10 9EL