
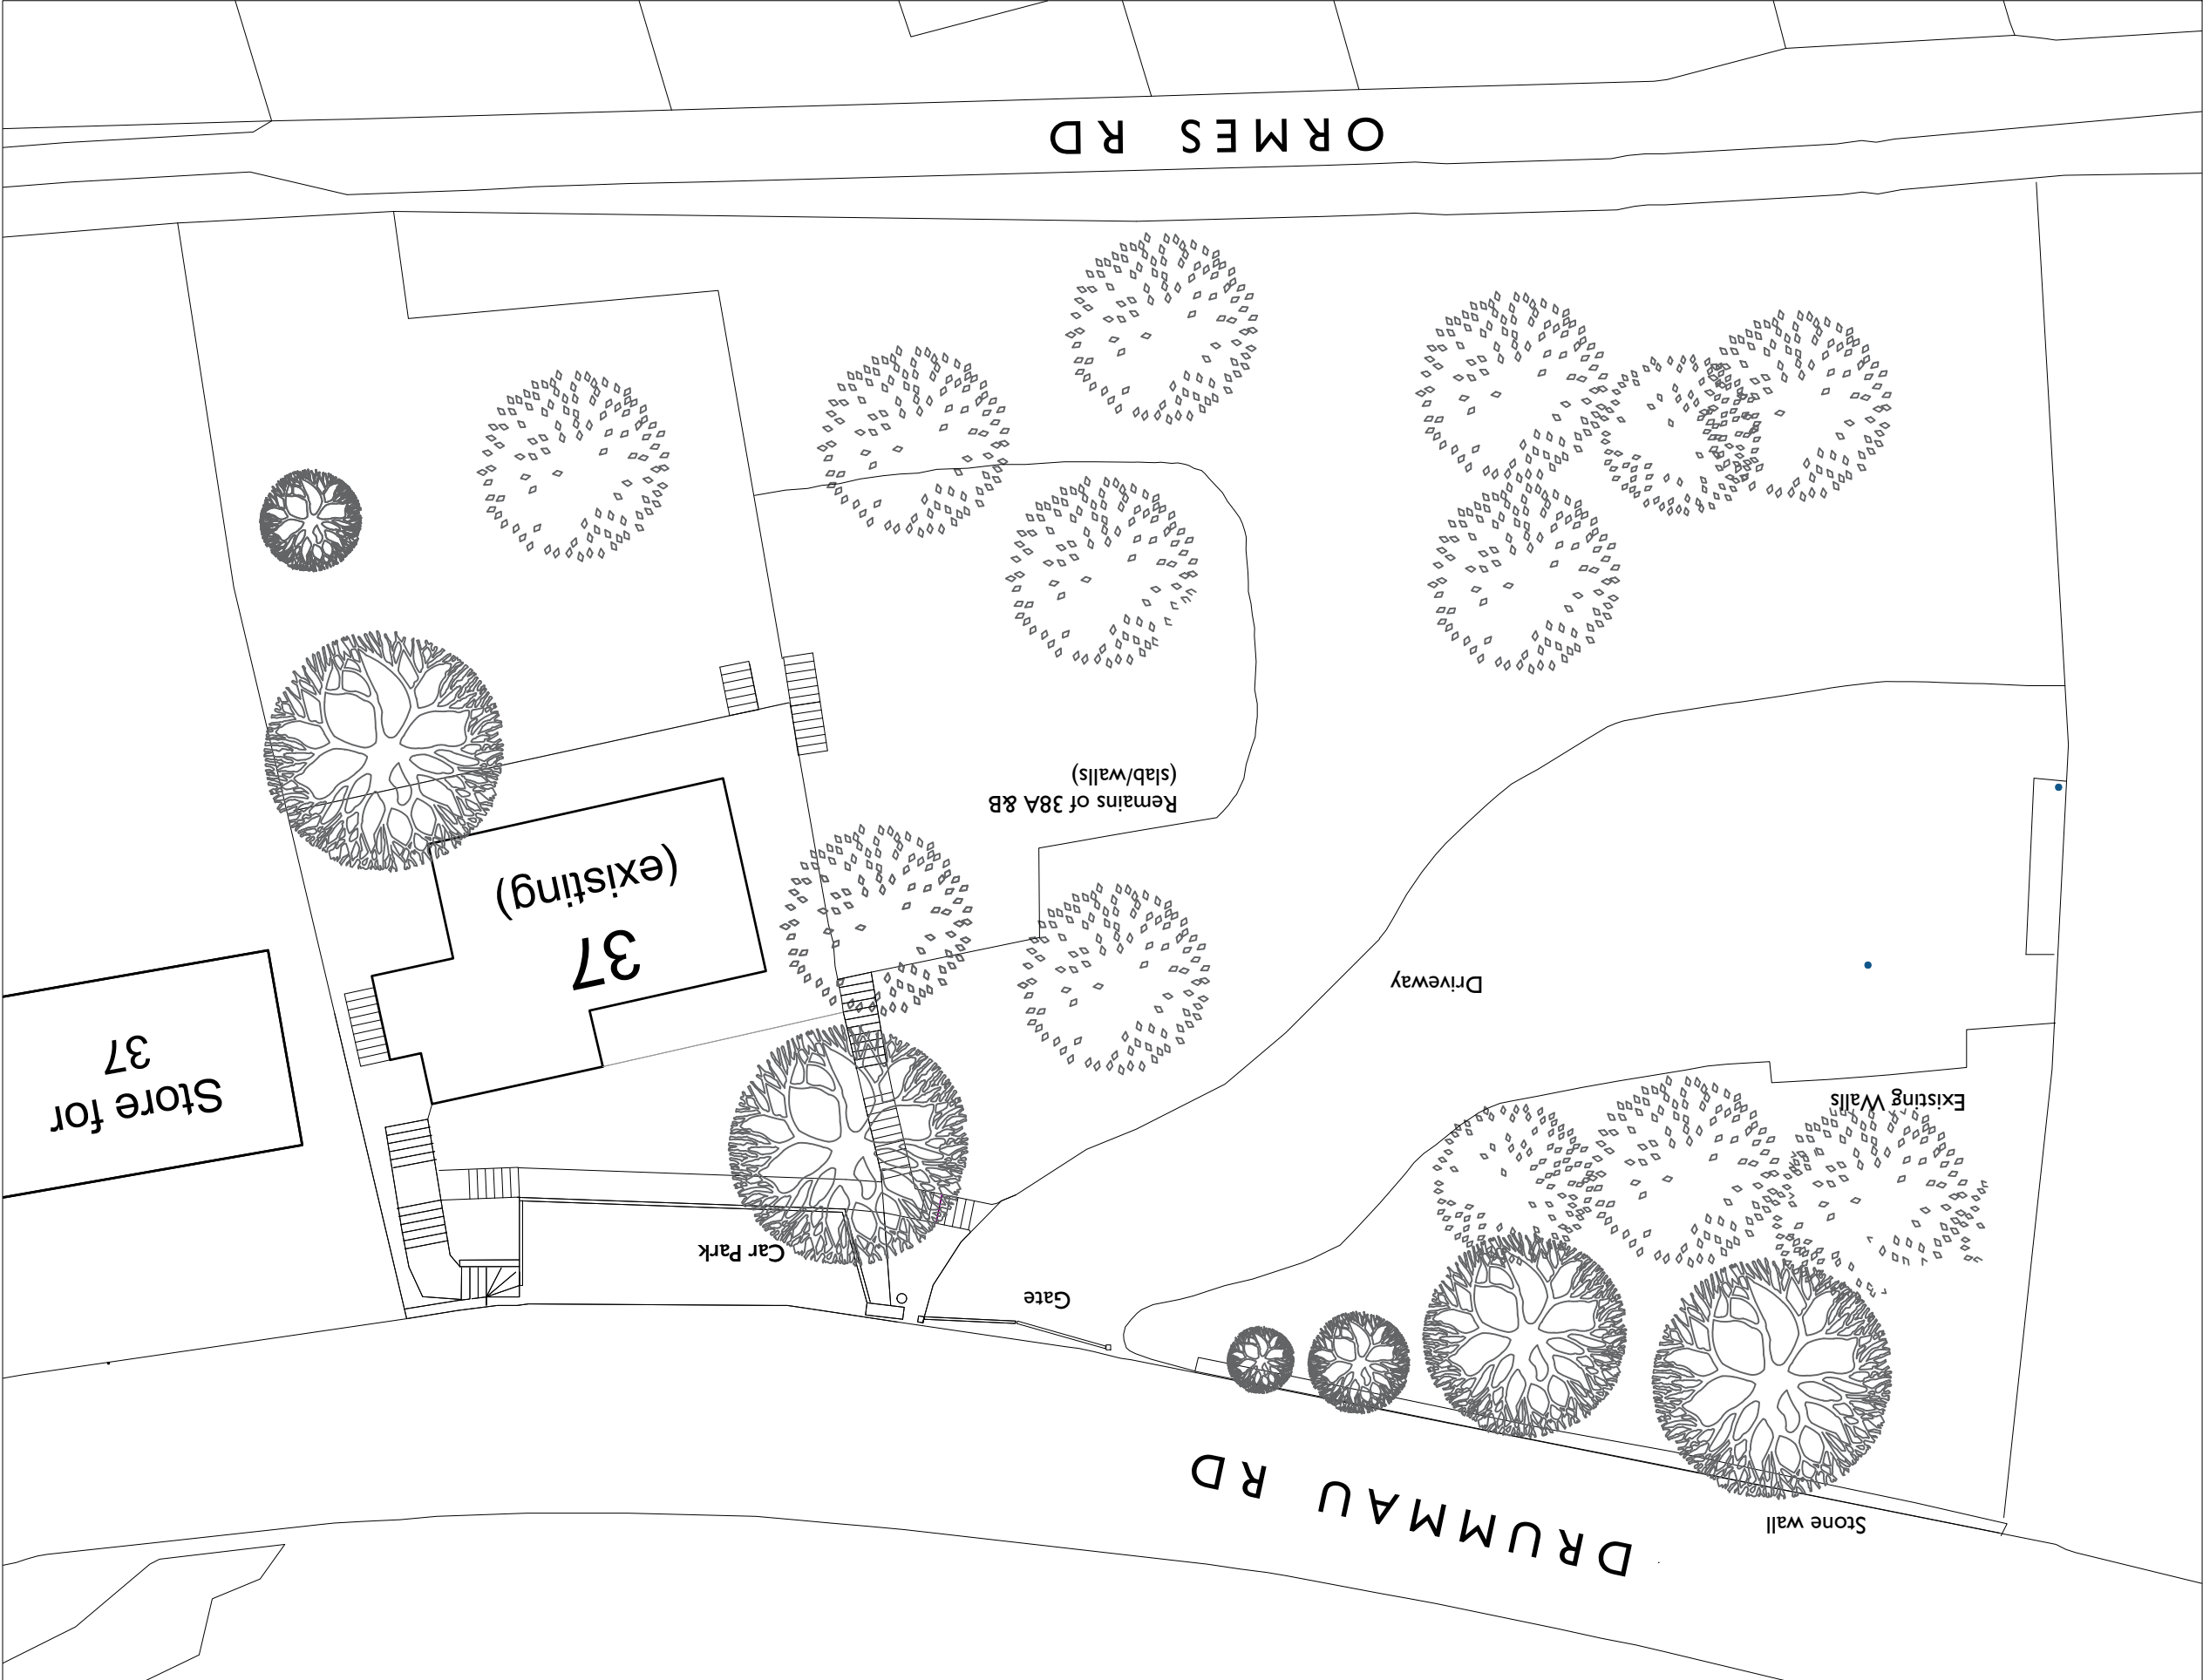
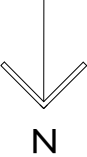


Superseded

1200 /SK 11B
37 ORMES ROAD
EXISTING PLAN
I:200@A3
NOV 21
urban mesh design

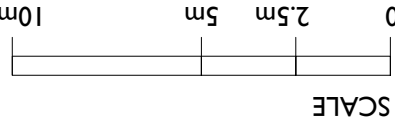

EXISTING PLAN I:200

EXISTING PLAN