



Superseded

Tecta Associates Ltd		Mobile:- 07765800405		E-mail:- info@tecta-associates.co.uk	
Title:		Land At Neath Road, Forest Goch, Pontardawe			
Proposed Agricultural Storage		June 2021			
Client:		Number:			
Mr Marc O'Mahoney		TAL21/24/01			
18 Maes Y Den, Cilfrew, Neath, SA10 8LT					






Proposed Site Plan At 1:2500 Scale

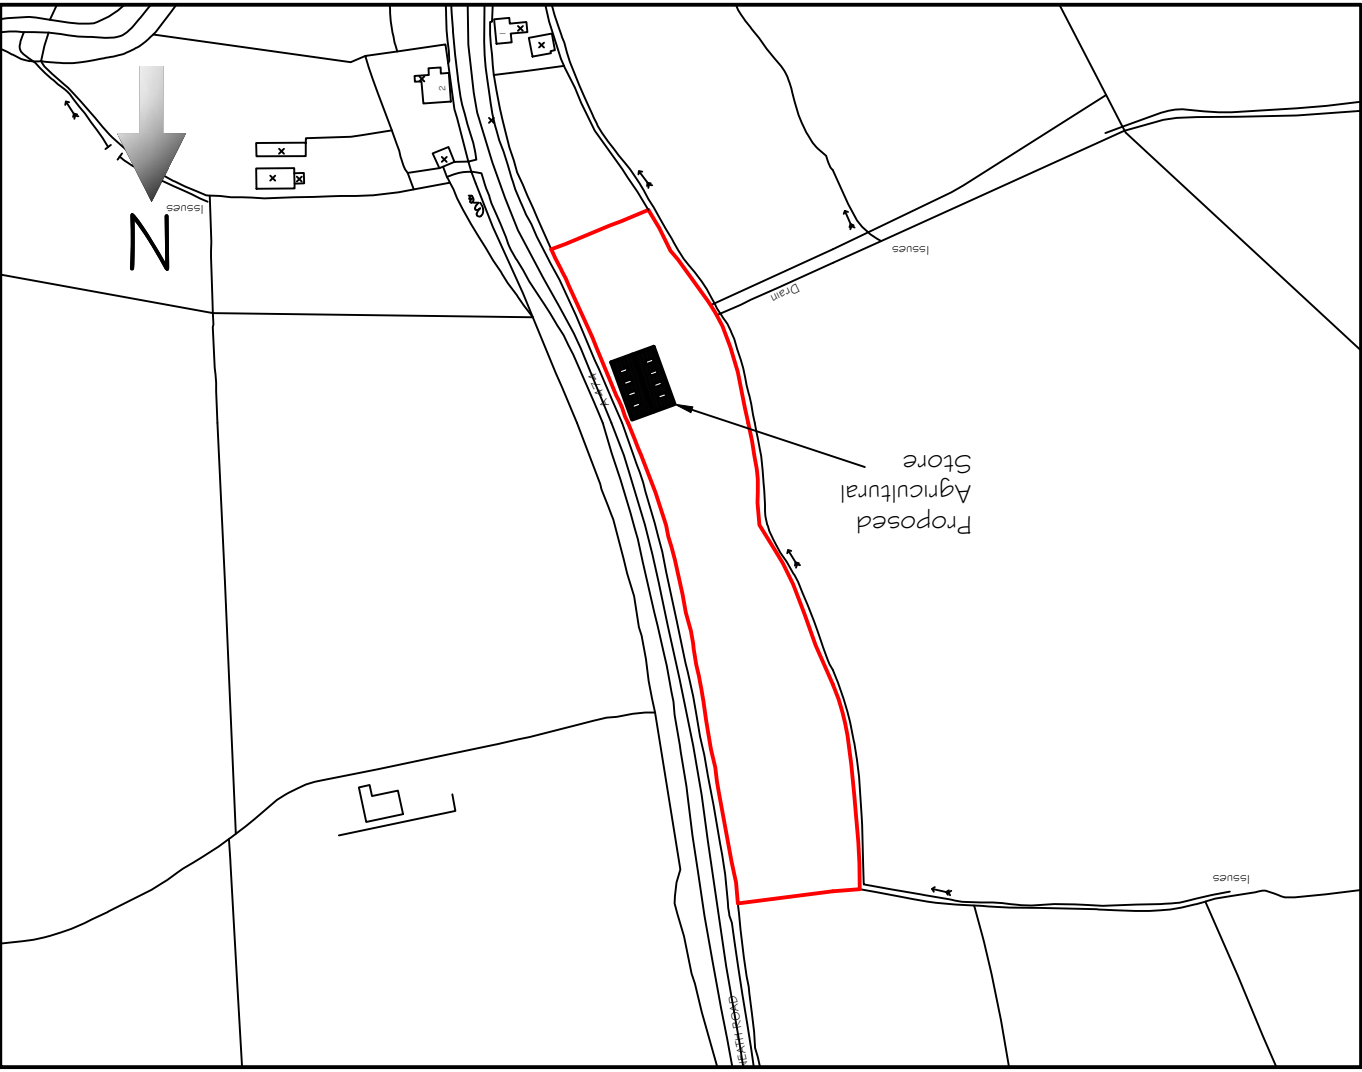

Existing Site Plan At 1:2500 Scale

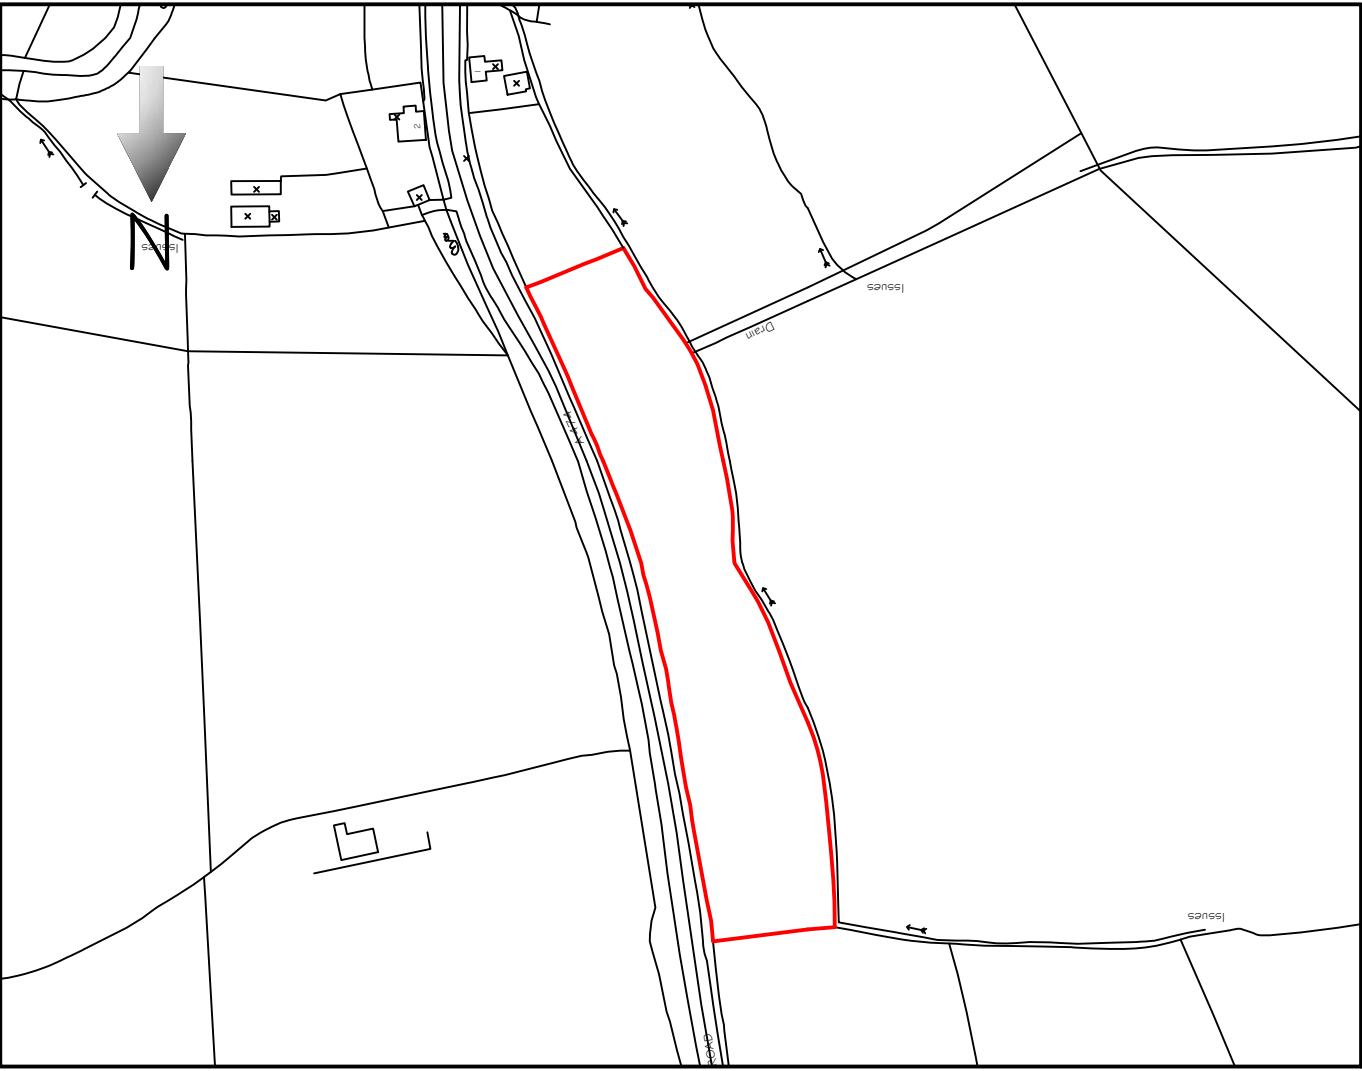

Site Location Plan at 1: 5000 Scale

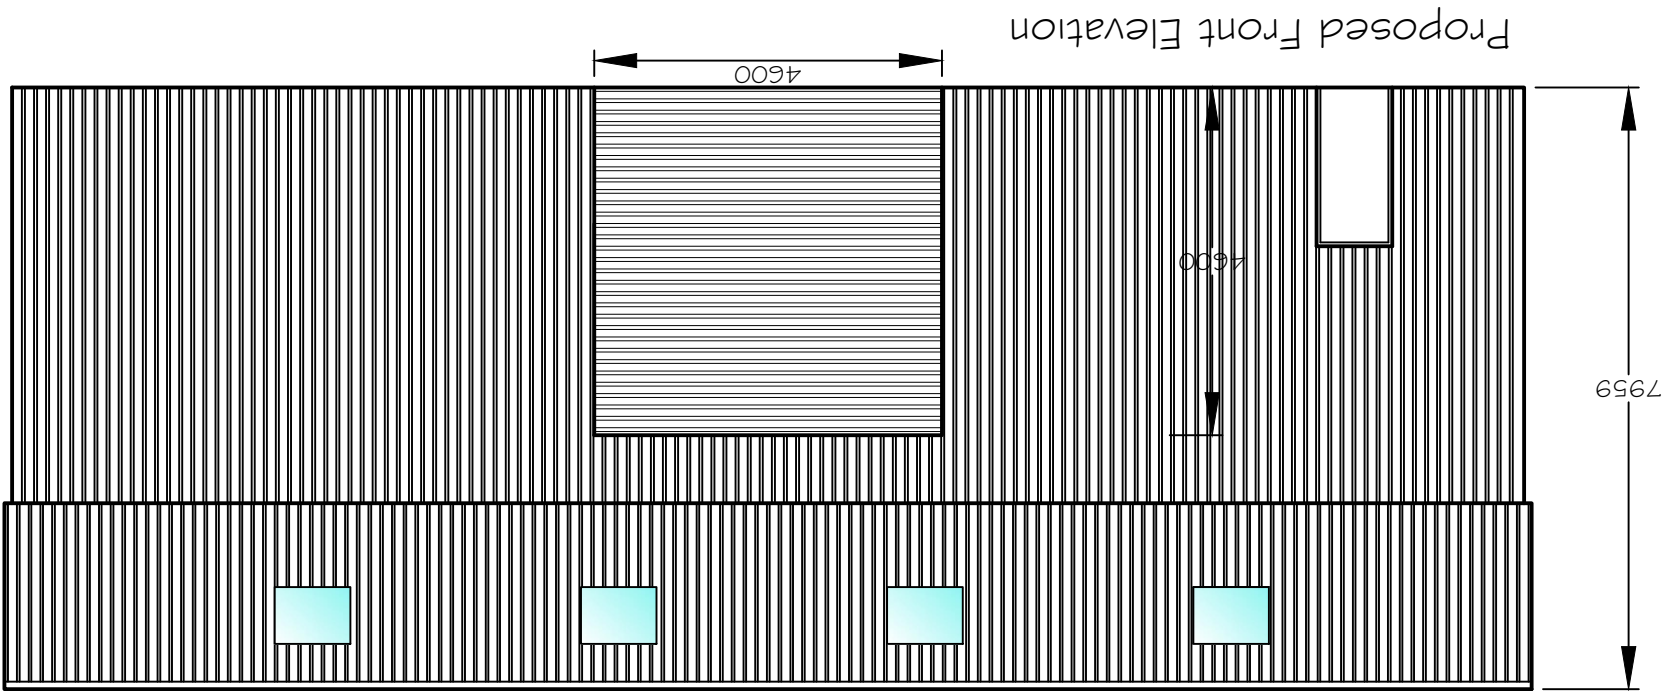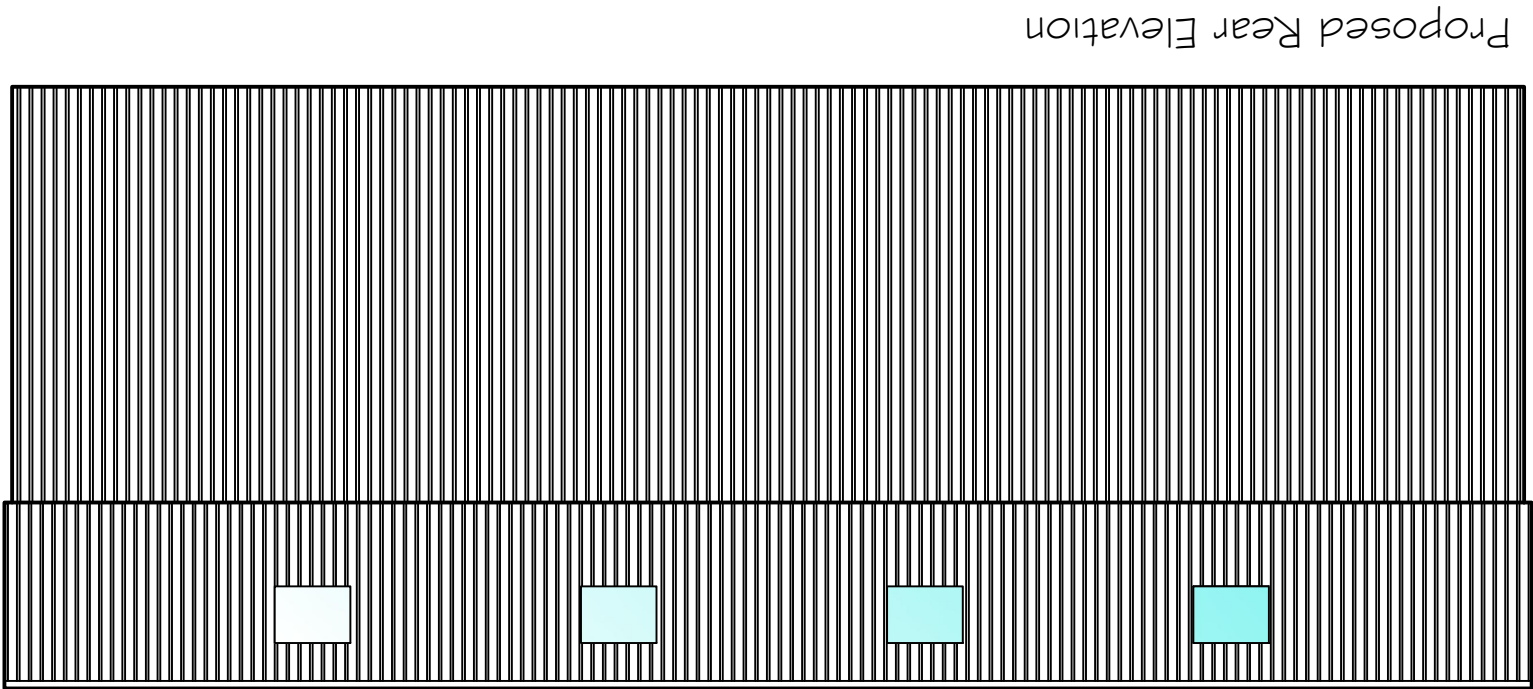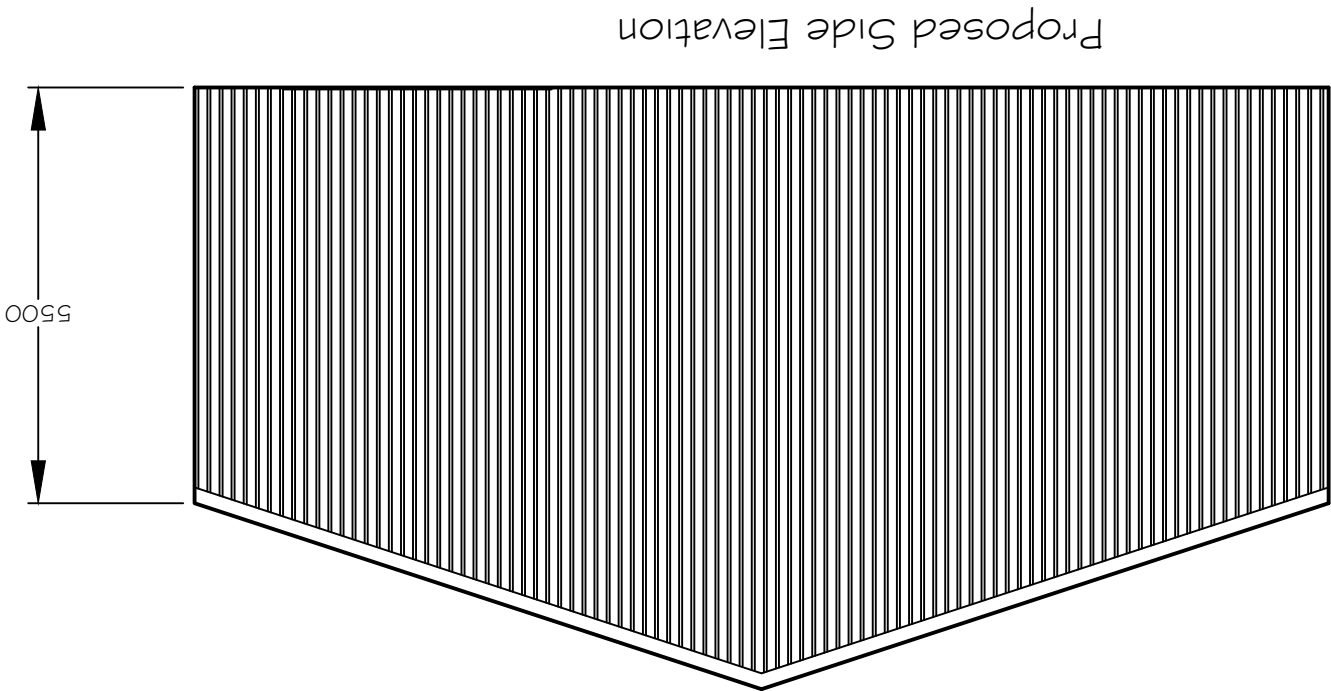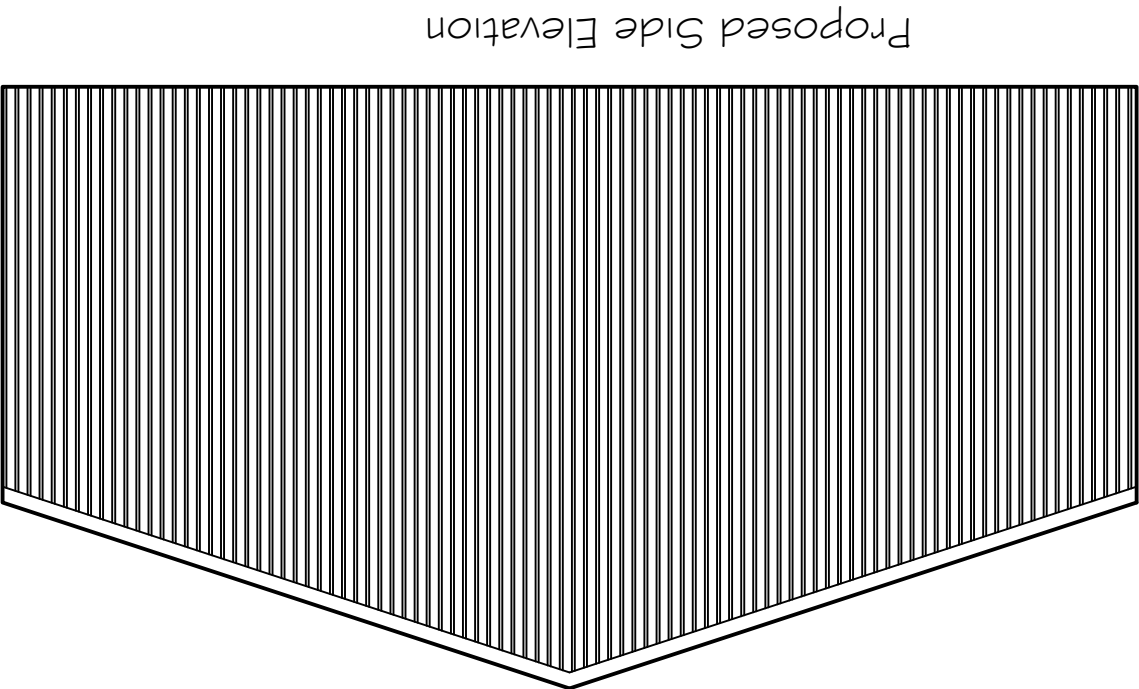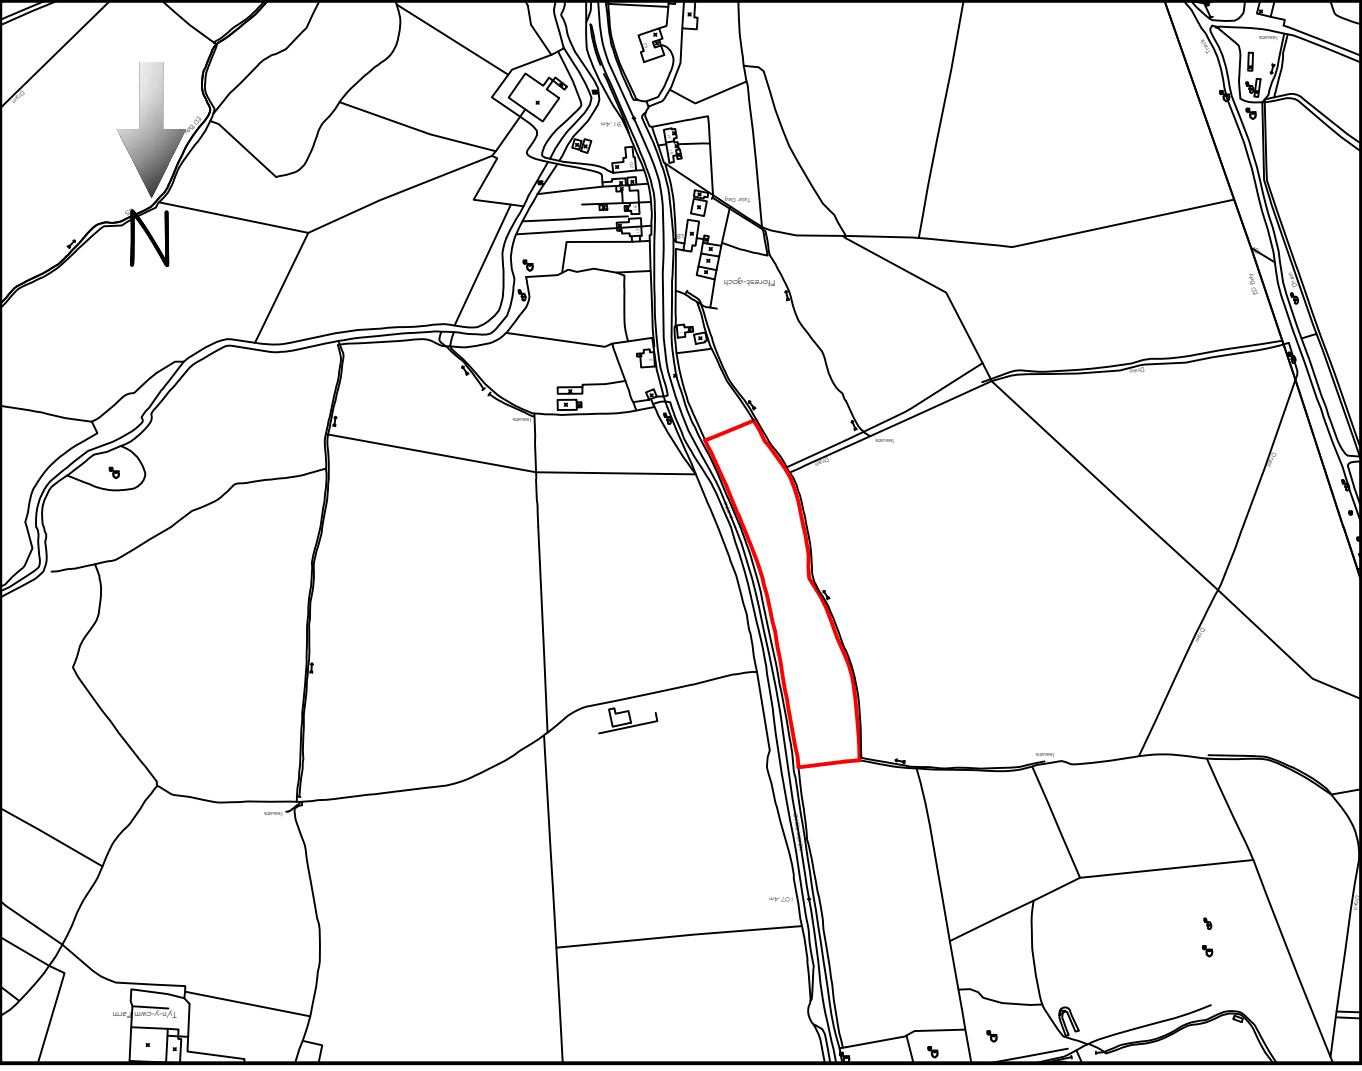

Box profile metal sheets (Black) to roof with translucent roof lights

Walls to be constructed of box profile metal sheets (Black)

