


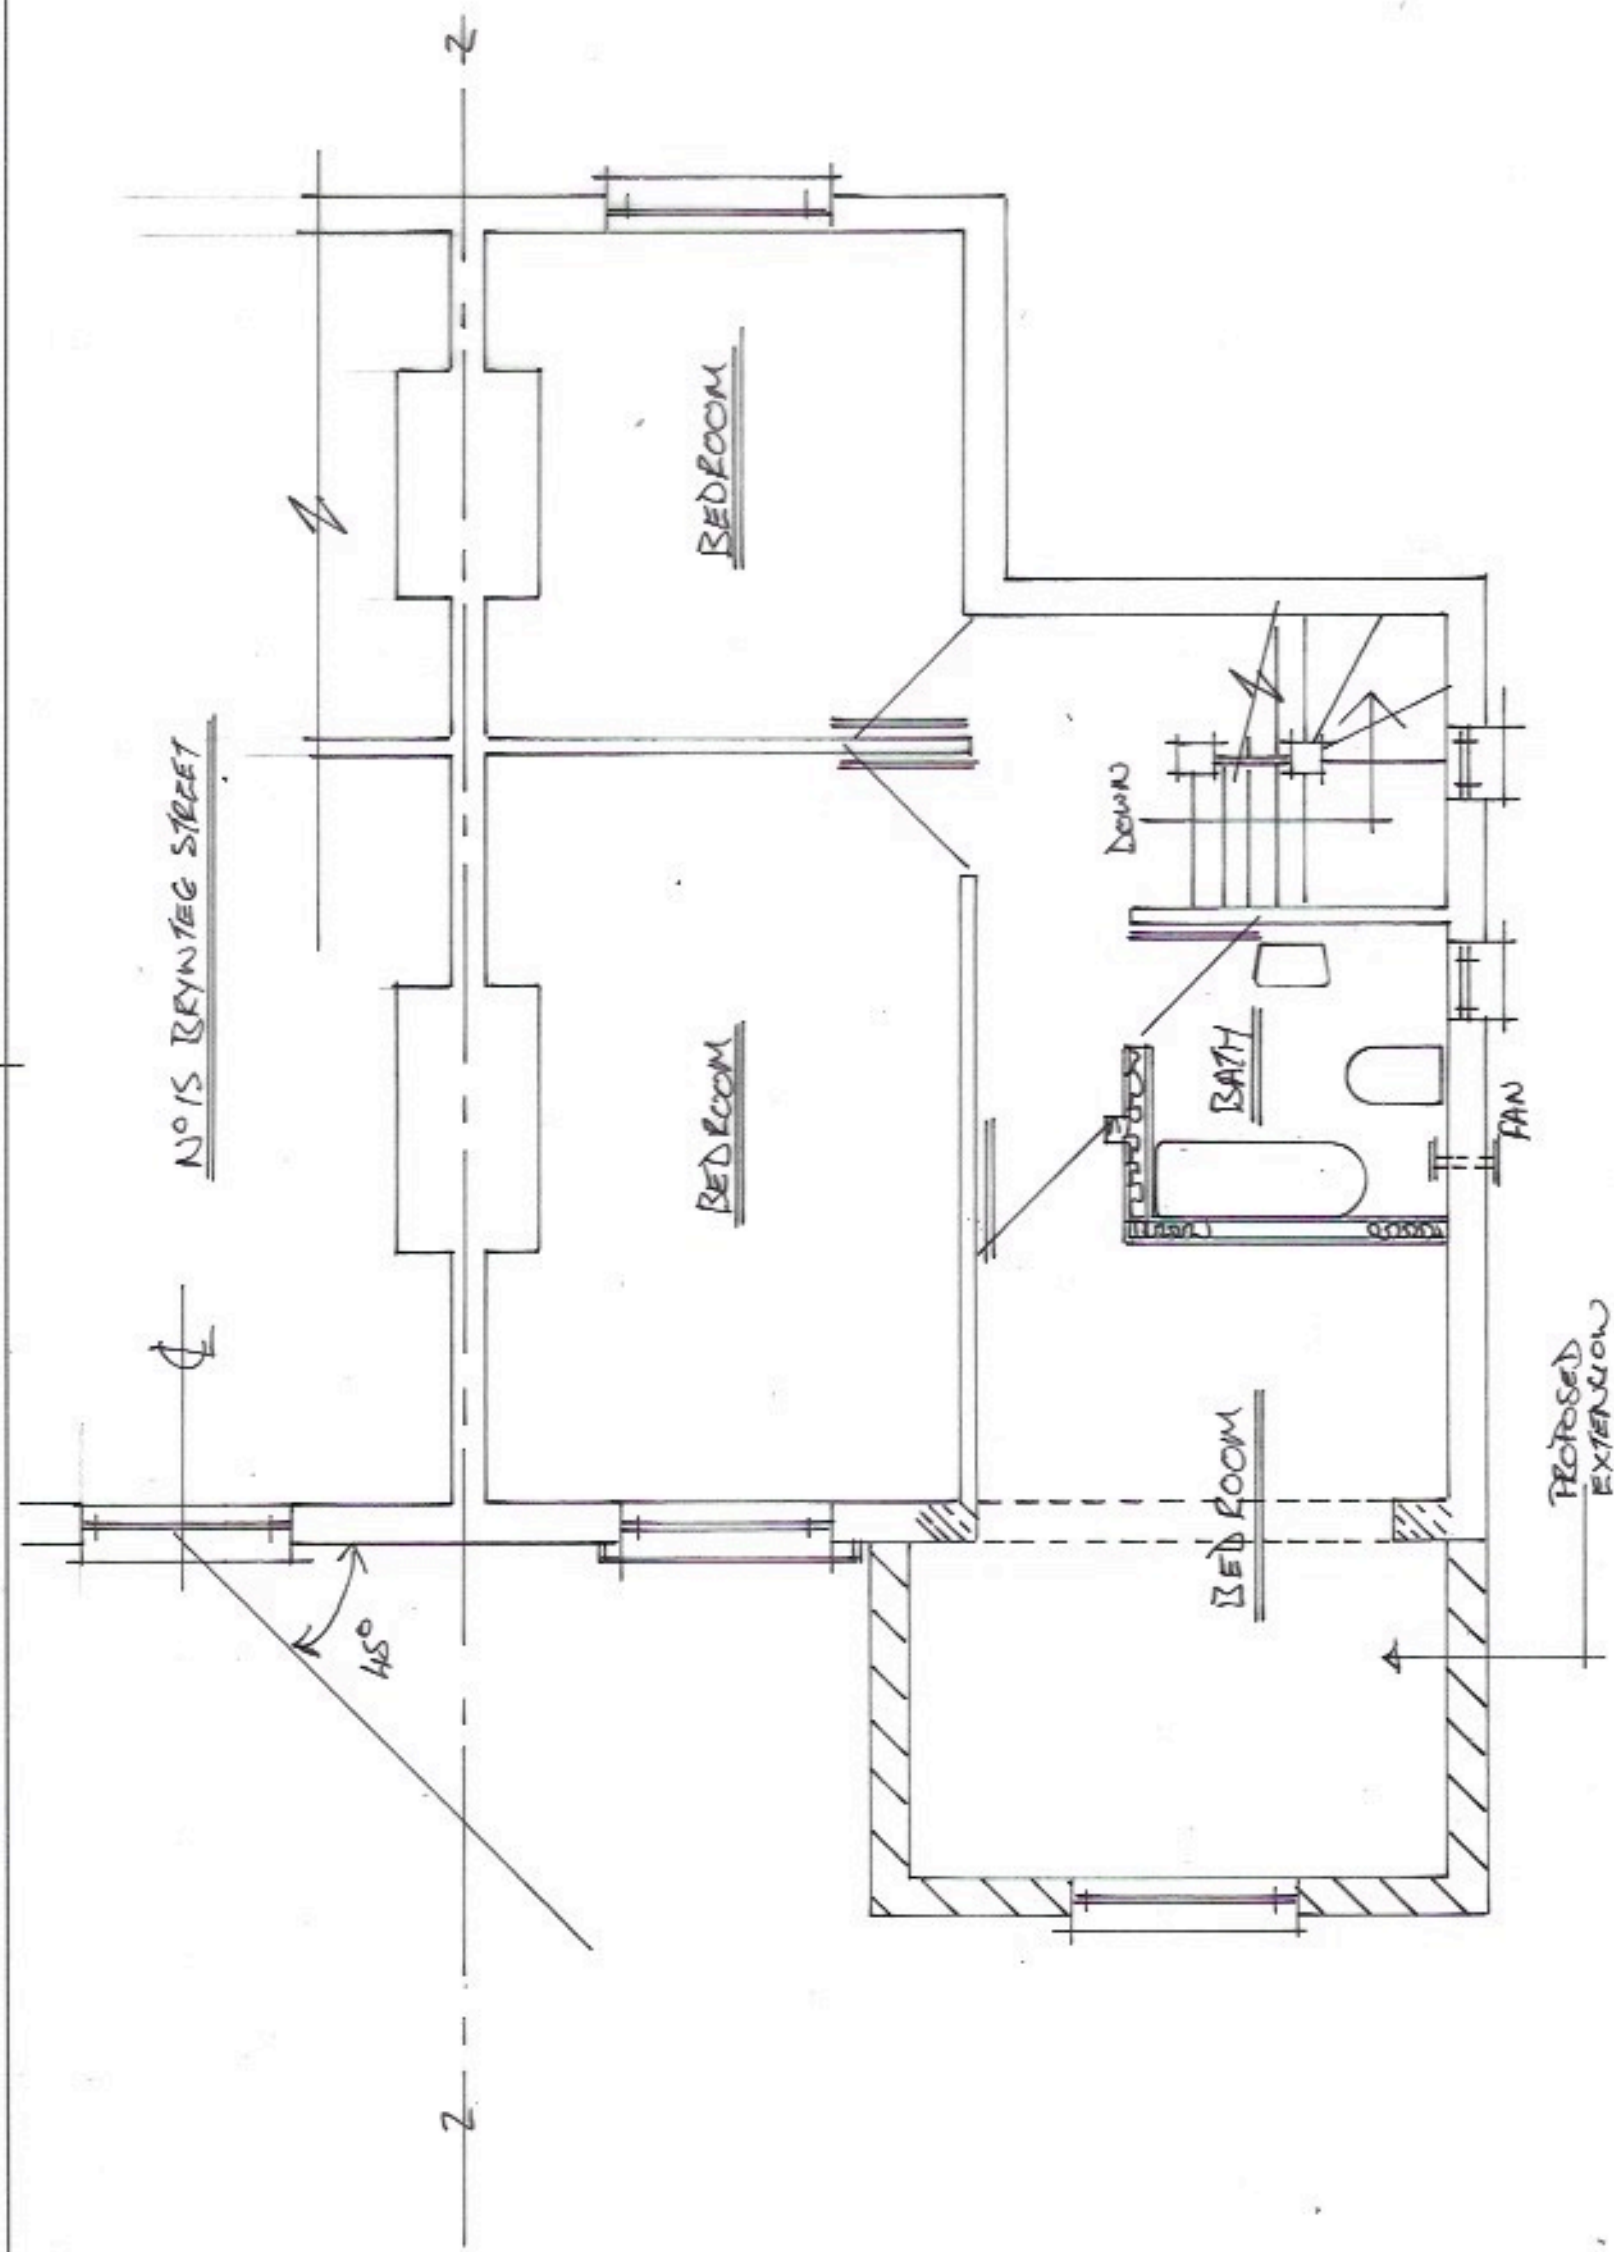

PROPOSED FIRST FLOOR

NOTES:	Client Mr I FEARSON	Scale 1:50	Drawing Title	
			Drw No. Amendment N°1	Rev
All dimensions must be checked on site and not scaled from this drawing.	Job Title 13 BRYNTEG ST, BRYN	Drawn by		Date 12/12/2021
		Date 12/12/2021		