


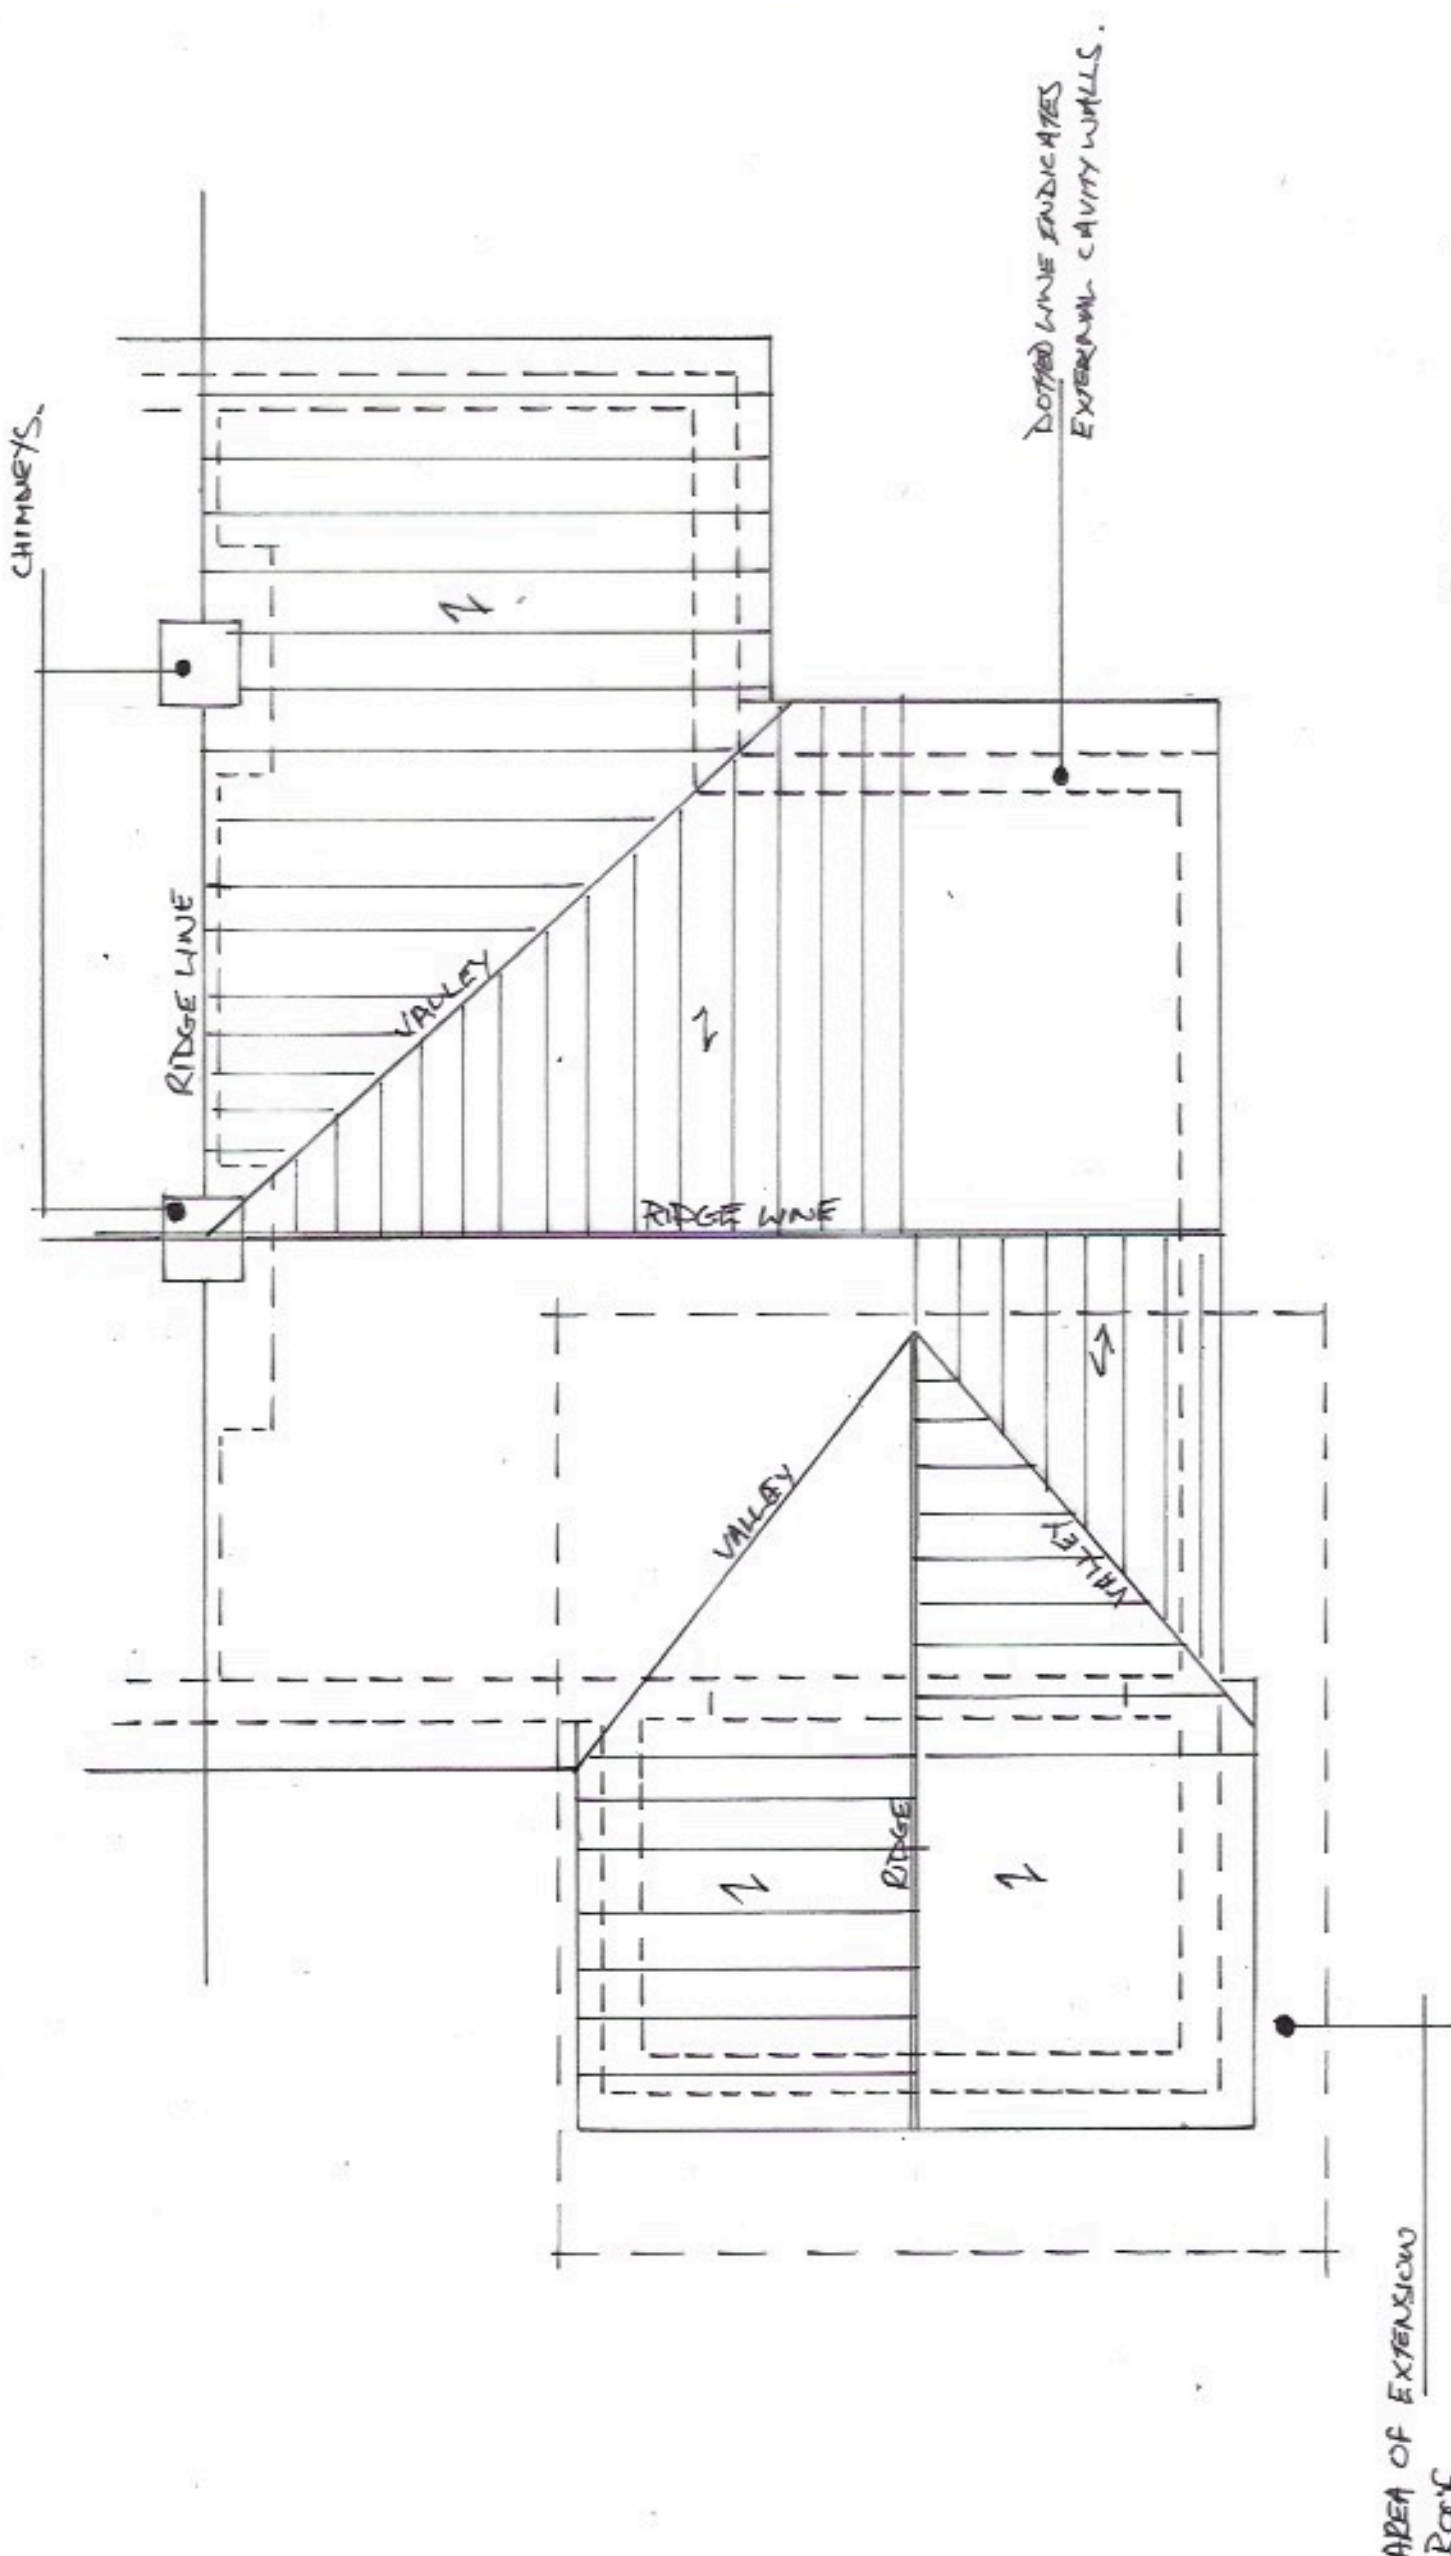

PROPOSED ROOF LAYOUT

NOTES:	Client Mr I FEARSON	Scale 1:50	Drawing Title	
			Drg No.	Rev
All dimensions must be checked on site and not scaled from this drawing.	Job Title 13 BRYNTEG STREET, BRYN	Drawn by	Date 13/11/2021	