
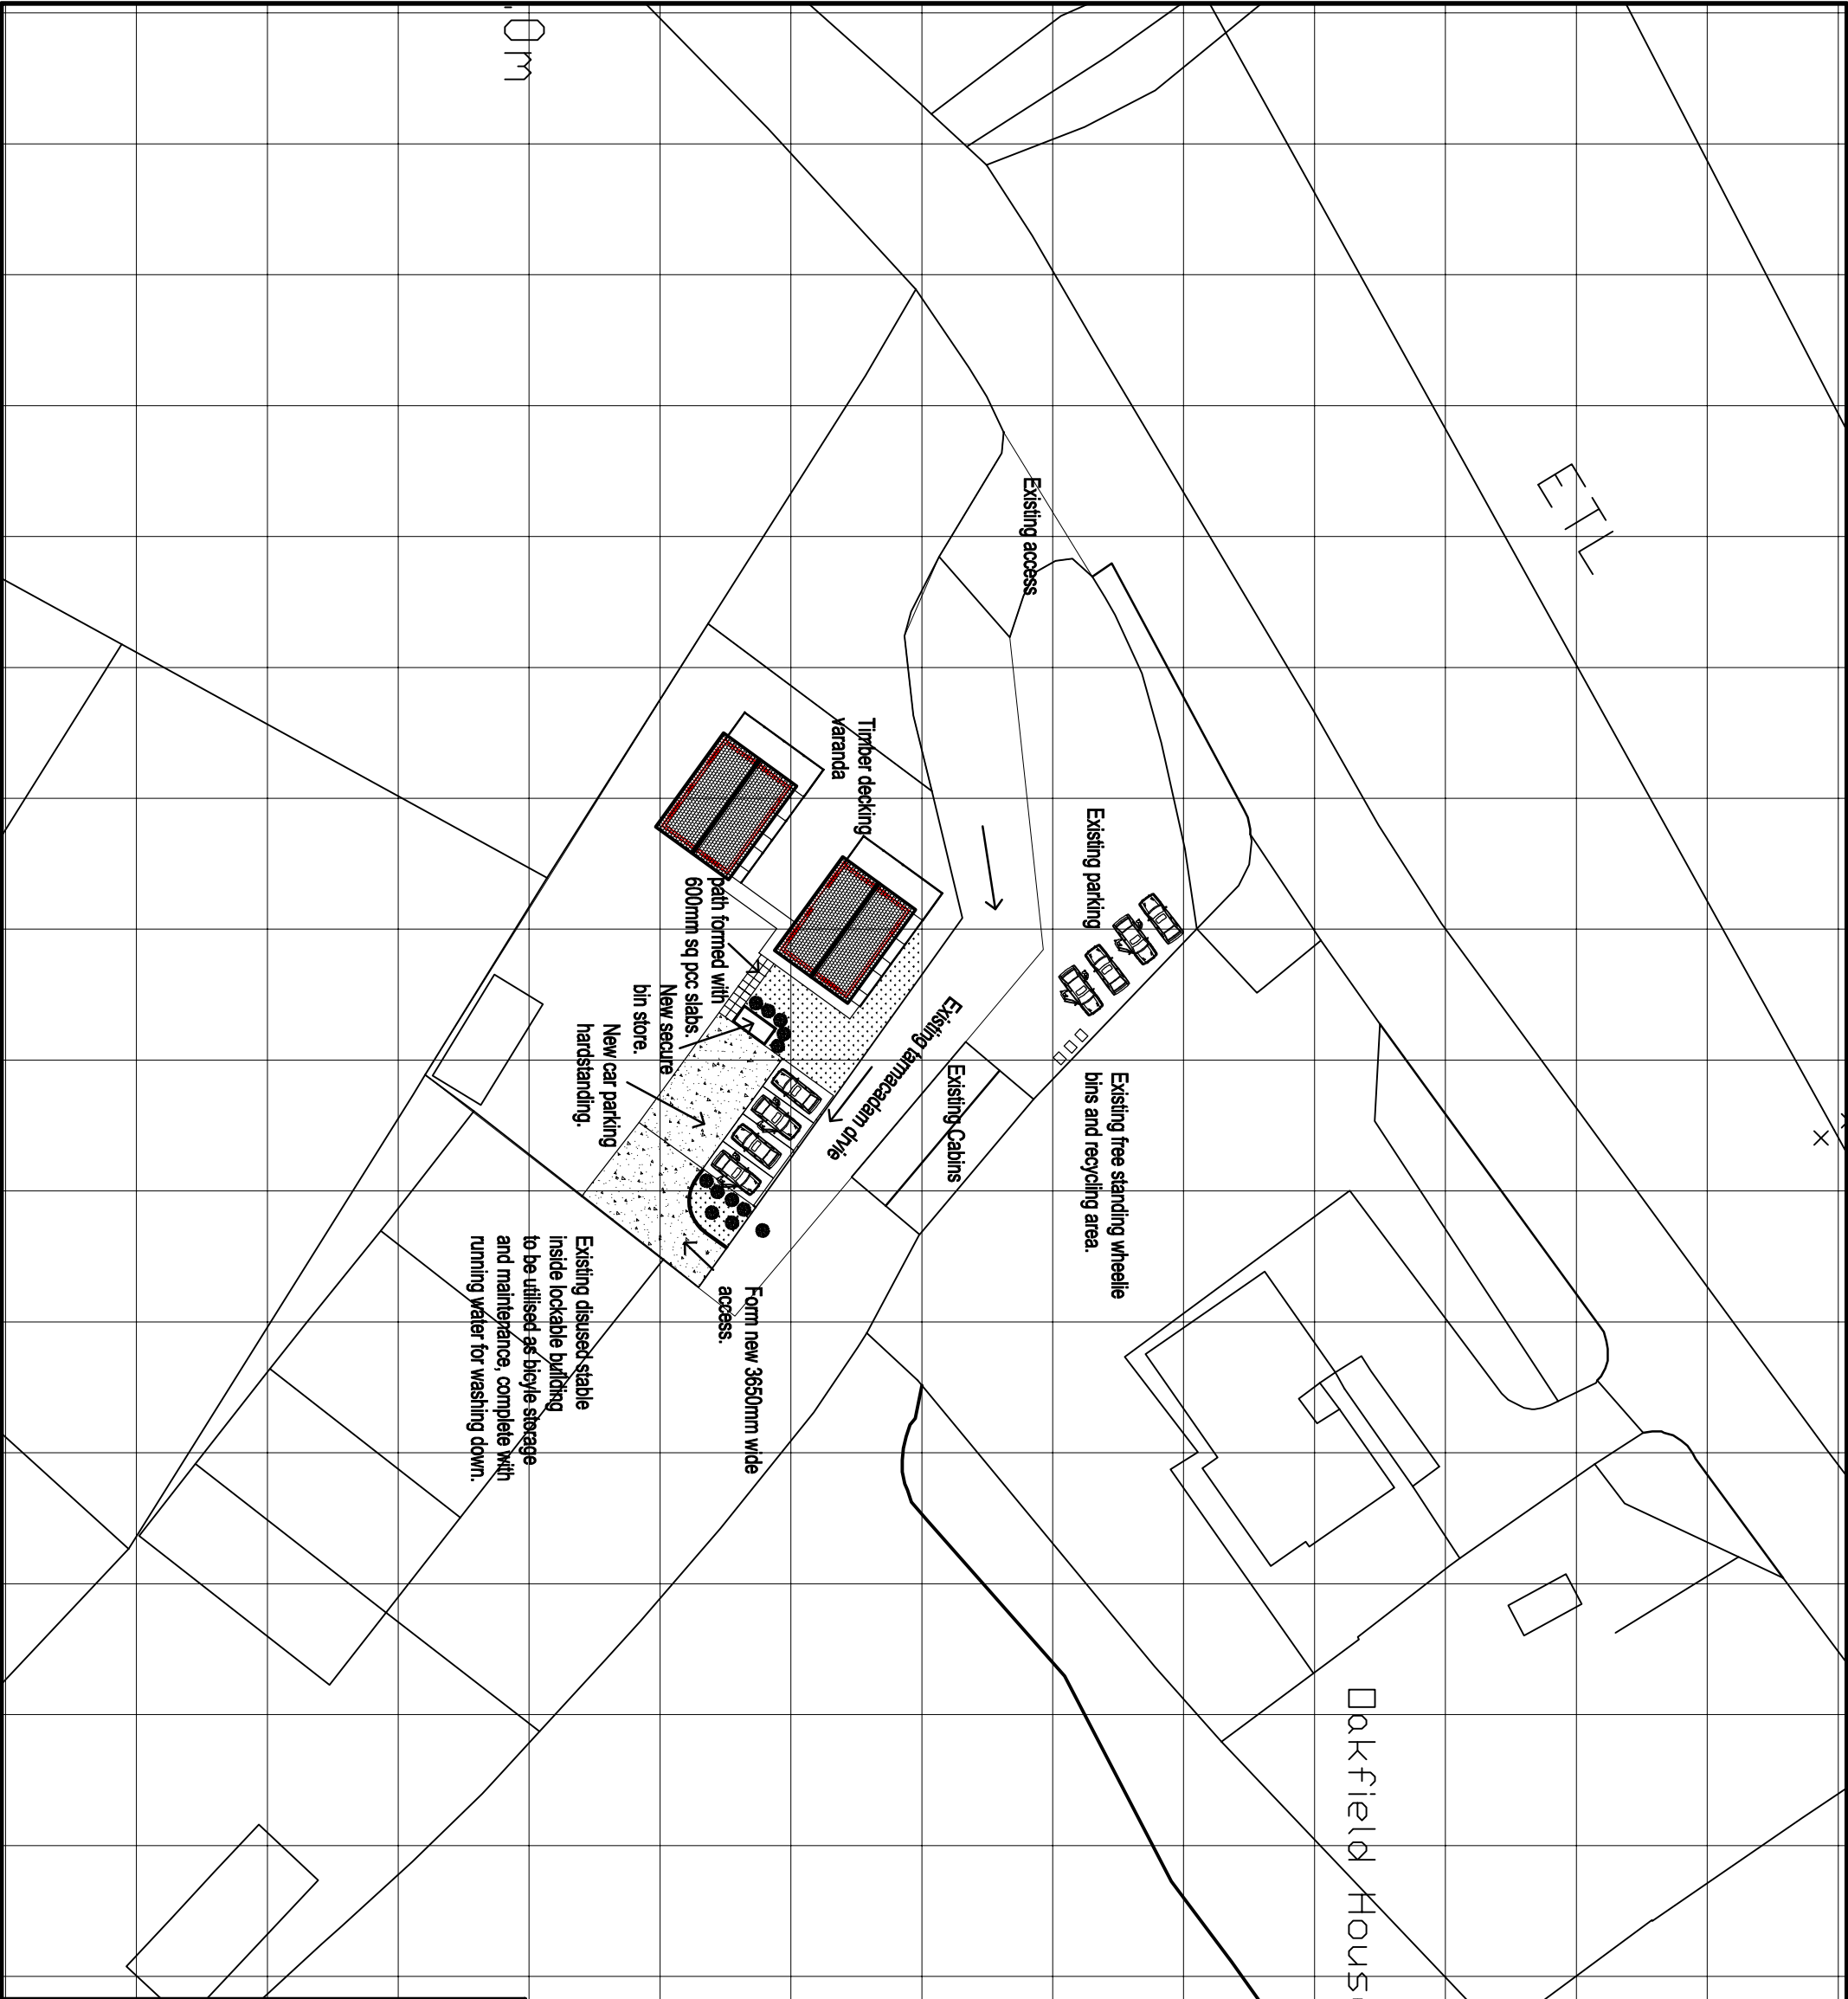


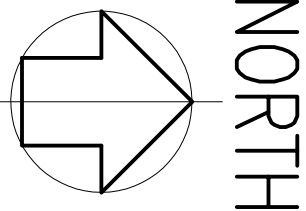

CLIENT		
MR & MRS DAVID LLEWELYN		
job title		
PROPOSED TWO NEW HOLIDAY LODGES @ OAKFIELD HOUSE. PEN Y BRYN PYLE CF32 9EB		
drawing title		
SITE BLOCK PLAN.		
job No:	drawing No:	scales:
21.06	01	1:500 @ A3