



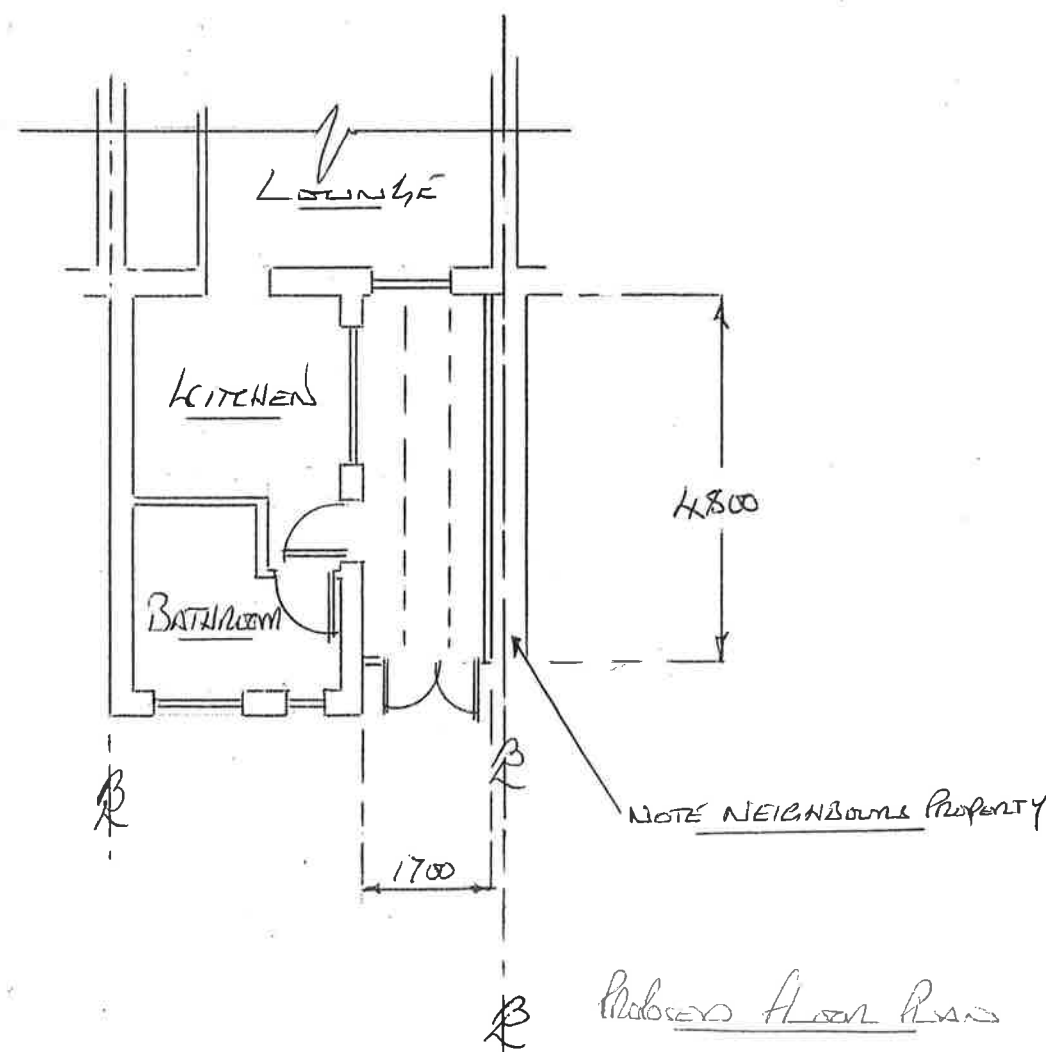

Full uPVC frames
GLAZED WITH
WHITE uPVC PANELS.

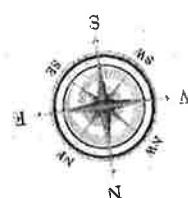

NOTES

EXTERNAL MATERIALS

FRAMES: WHITE uPVC
GLAZING: CLEAR TIGHT
WHITE uPVC PANELS
ROOF BARS: WHITE uPVC
ROOF GLAZING: ULTIMA
ELEMENT BLUE
GLASS

PLEASE NOTE NO WALLS ARE
TO BE CONSTRUCTED ONLY uPVC
FRAMES.



DUNRAVEN

Windows - Doors - Conservatories

St Davids House, Heol Mostyn, Village Farm Ind. Est
Pyle, Bridgend, CF33 6BJ

T: 01656 743 572 Y 745 035 F: 01656 745 918

Client


MR & MRS EVANS

JOB TITLE

PROPOSED CONSERVATORY
FOR: 5 AELFRYN TERRACE
BRYNNA ROAD
CWMALON
SA12 9LB

Drawing Title

ERECT A CONSERVATORY
TO THE REAR
ELEVATION

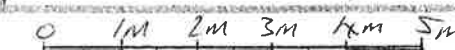

Scale 1:100

Date 21-11-2021

Drawn by D THOMAS

2 of 2

Proj No 129815