


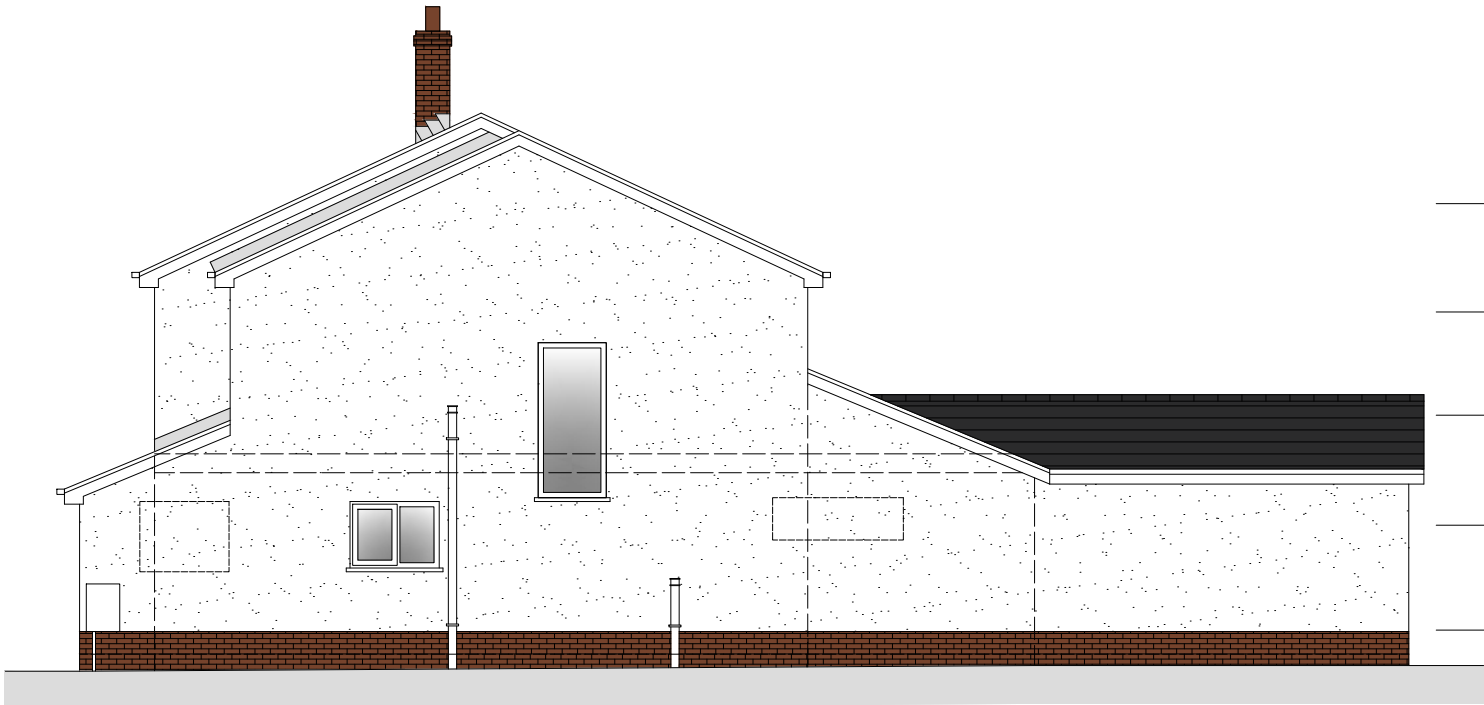

west elevation
scale | 1:100



south elevation




east elevation



north elevation



ground floor plan
scale | 1:50

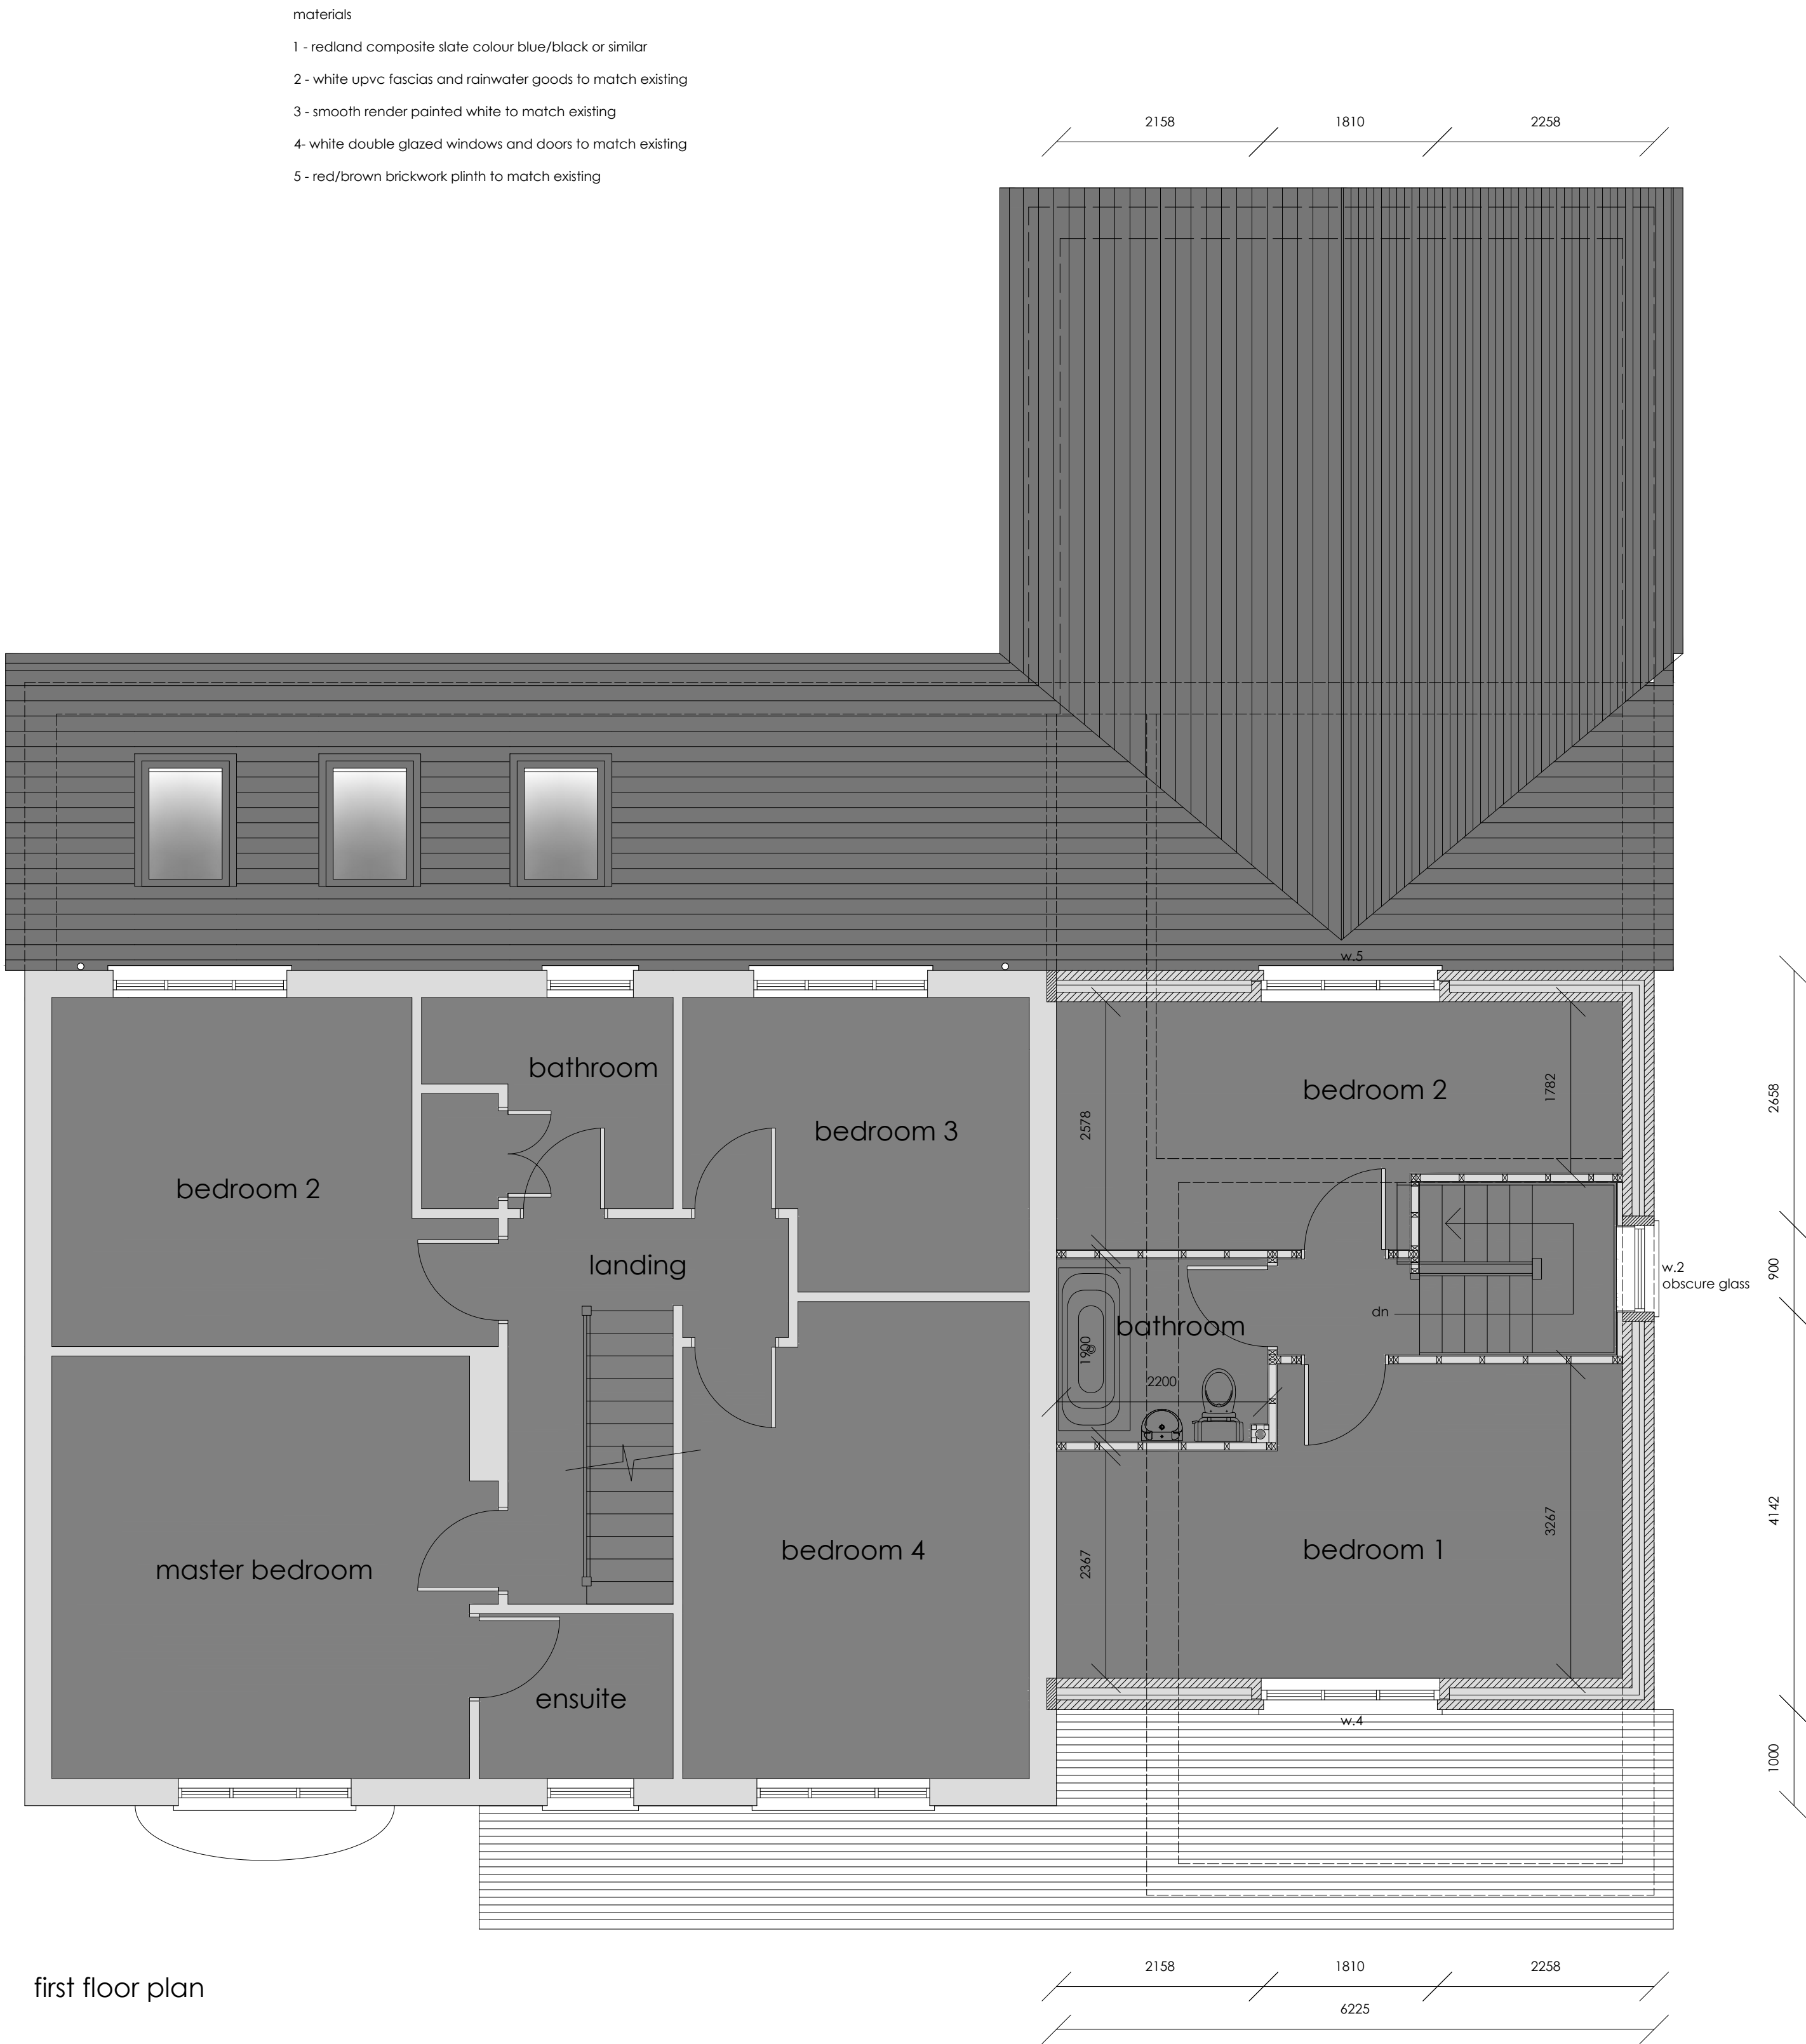

first floor plan

revision	
a	
b	
c	
d	
e	
f	
g	

