


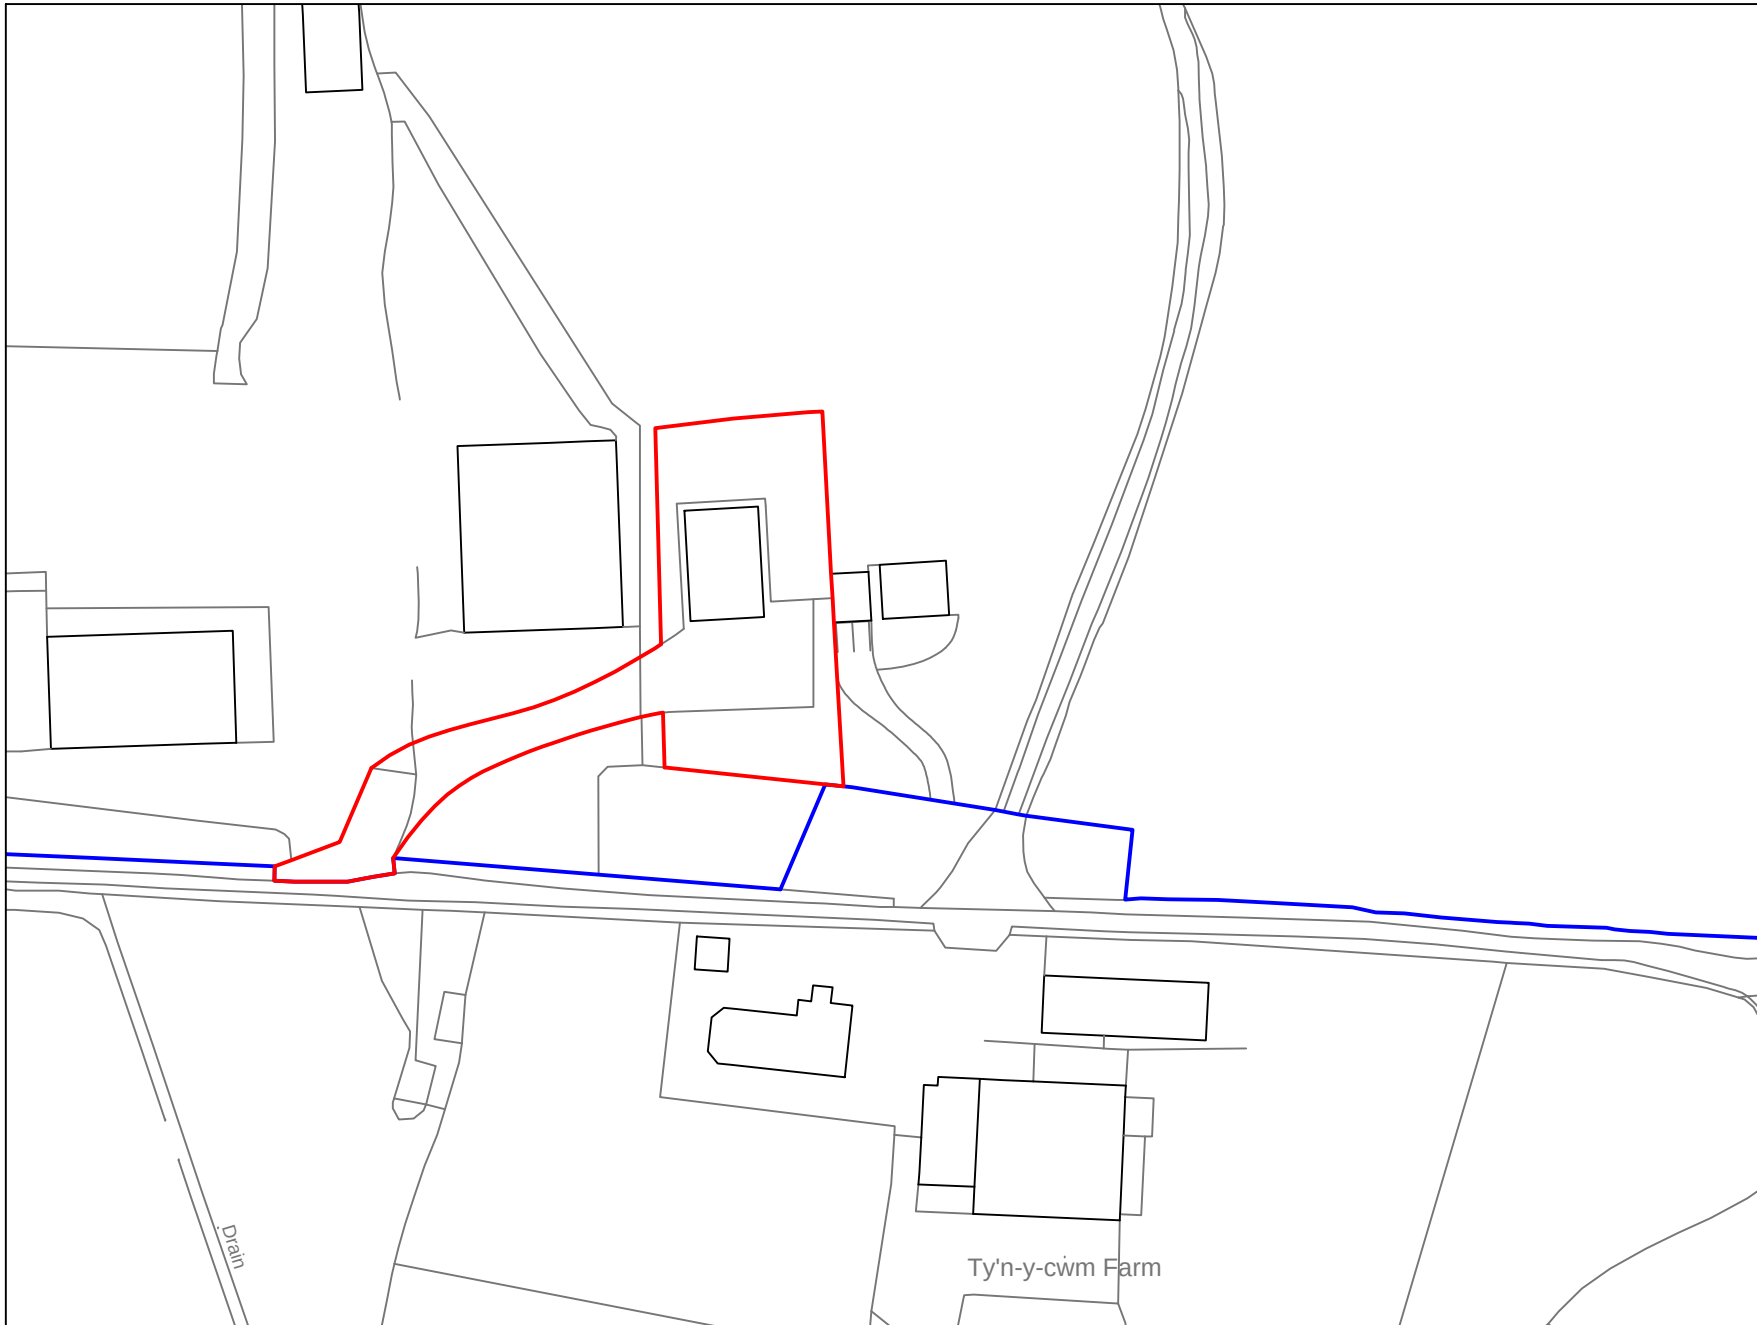

Plan reproduced from Ordnance Survey map with the permission
of the Controller of Her Majesty's Stationery Office. Crown Copyright Reserved.
Ordnance Survey Copyright Licence Number: 100005584

1:1250



Rev.	Comment	Date
Drawing title LOCATION PLAN, AGRICULTURAL BUILDING		
Contract TYN Y CWM FARM, RHOS, PONTARDAWE, SA8 3EY		
Reading Agricultural Consultants Ltd Gate House Beechwood Court Long Toll Woodcote RG8 0RR 01491 684233 www.reading-ag.com		
 READING AGRICULTURAL CONSULTANTS		
Ref. RAC/9227/2	Rev.	
Drawn by AGM	Checked by SB	
Scales 1:1,250@A4	Date 12/2021	