


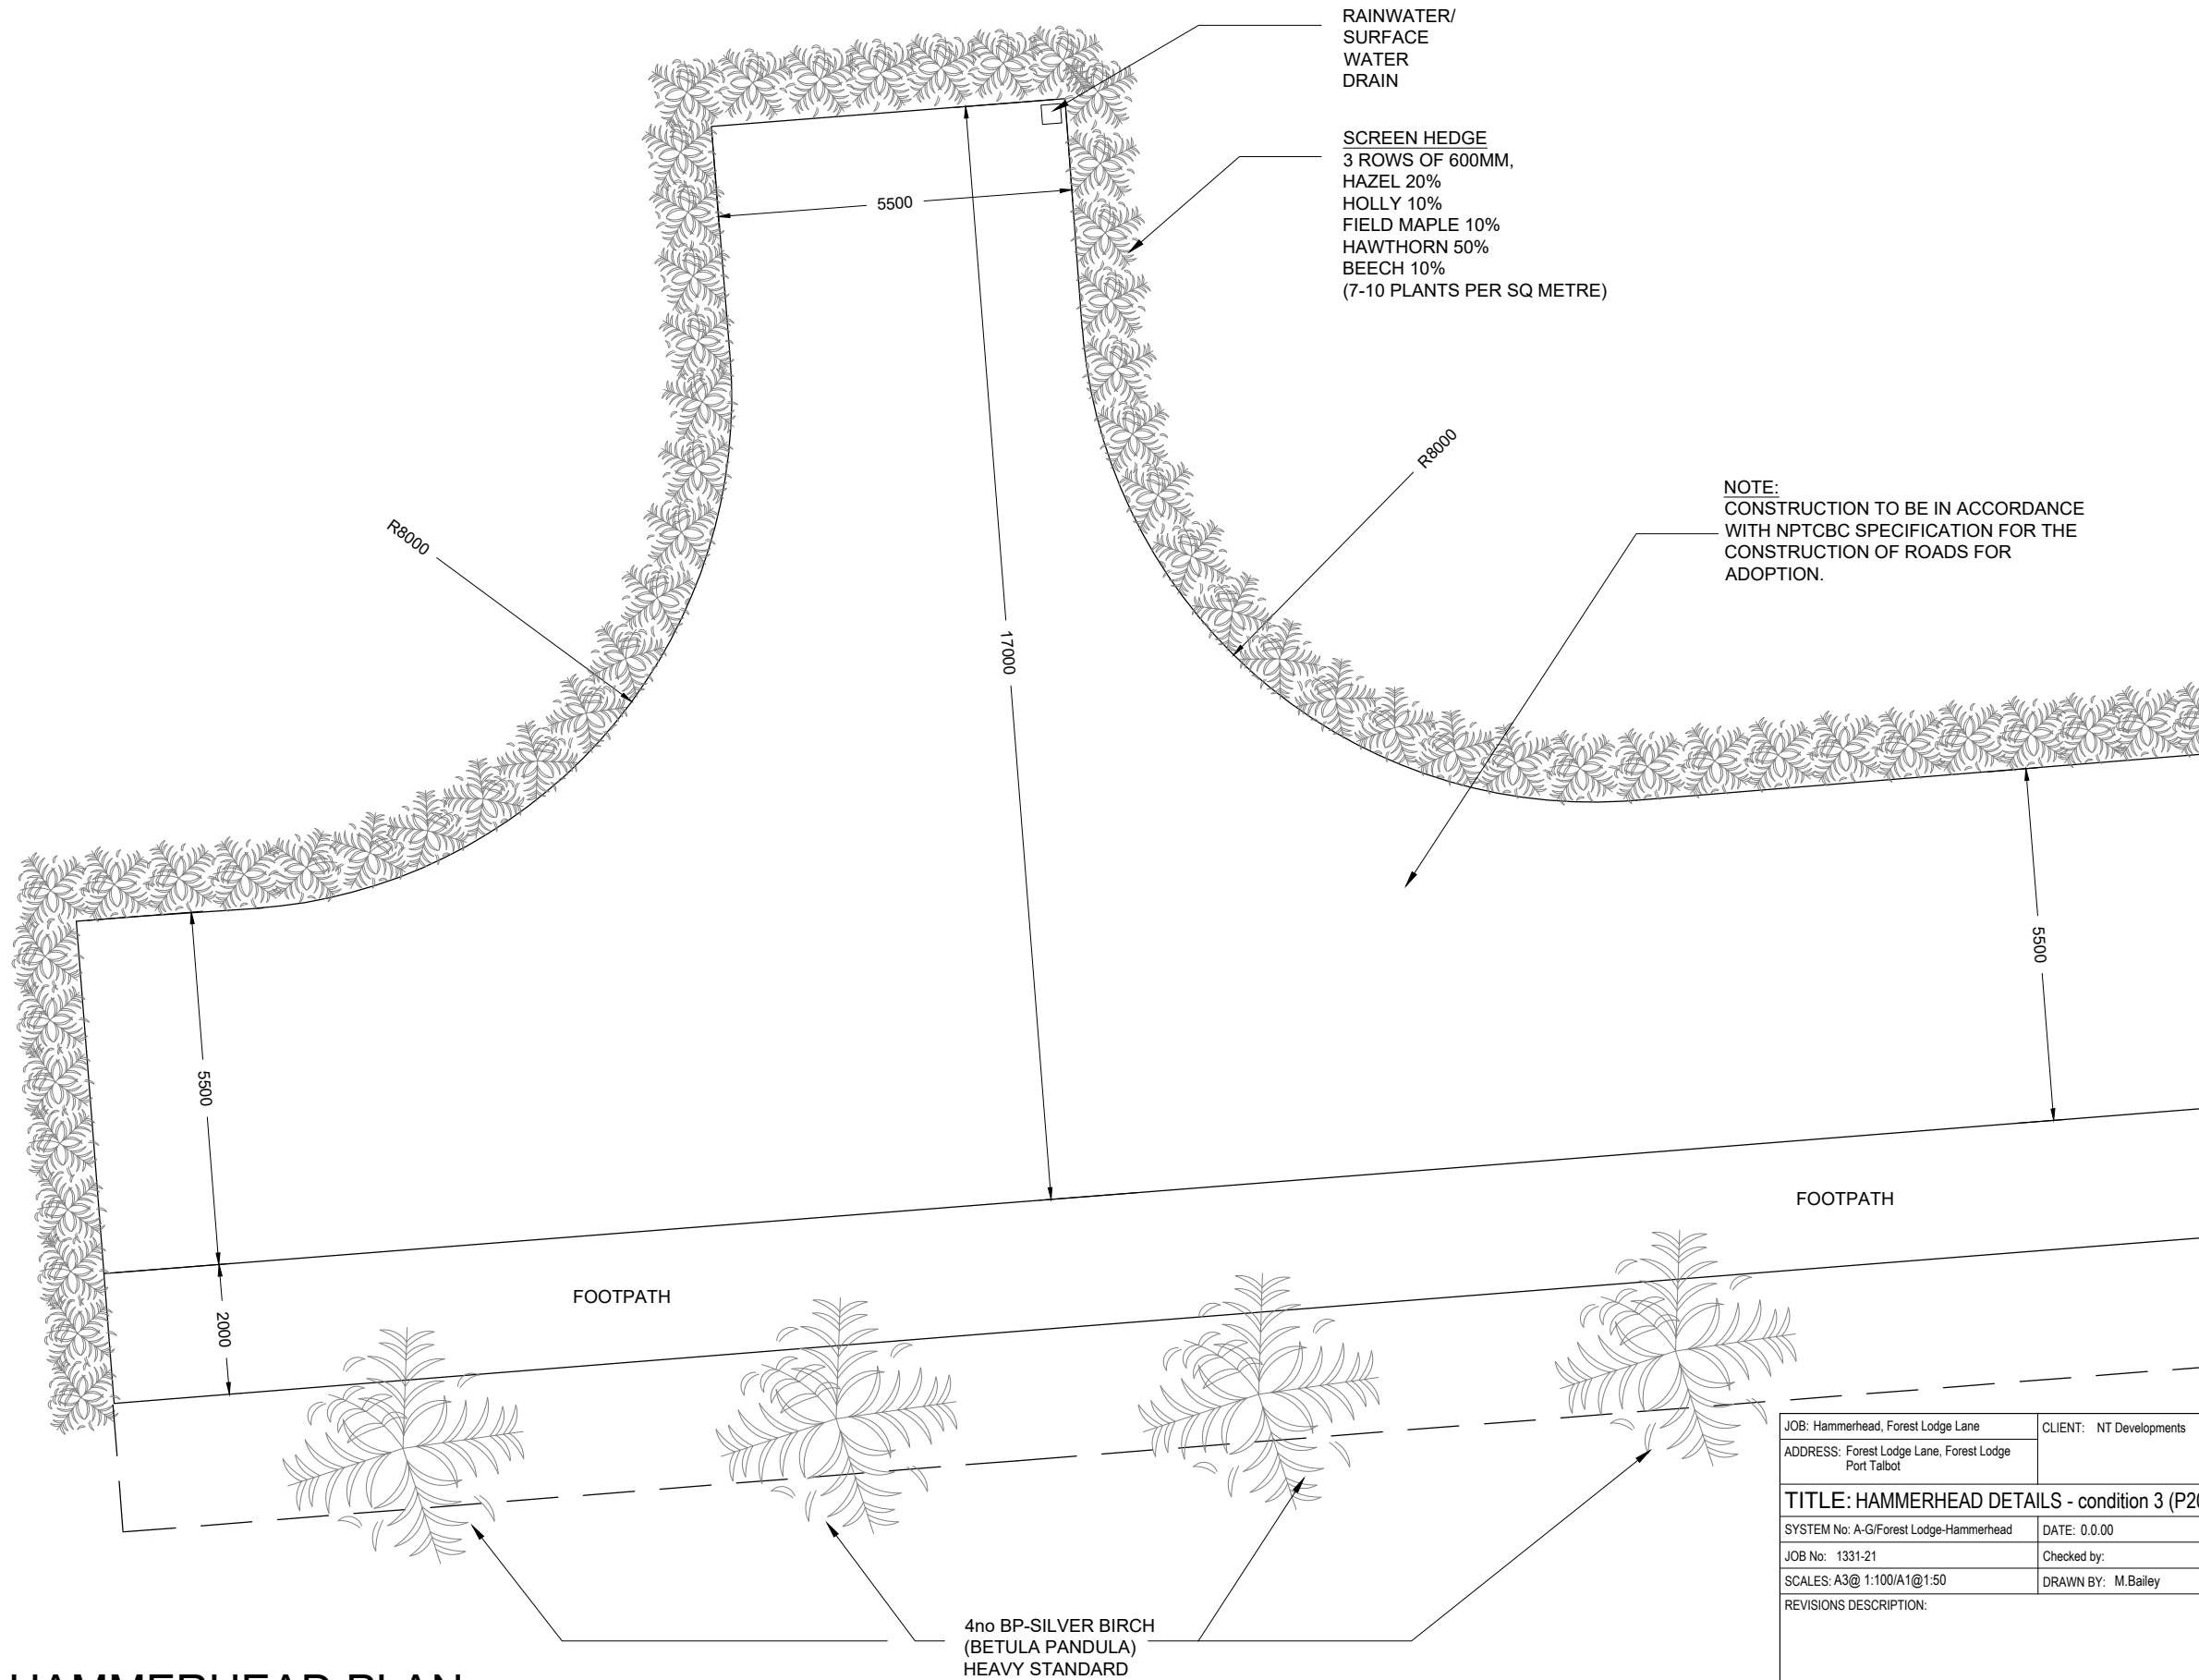

## HAMMERHEAD PLAN

scale 1:100 @ A3

|                                                         |                    |                         |     |
|---------------------------------------------------------|--------------------|-------------------------|-----|
| JOB: Hammerhead, Forest Lodge Lane                      |                    | CLIENT: NT Developments |     |
| ADDRESS: Forest Lodge Lane, Forest Lodge<br>Port Talbot |                    |                         |     |
| TITLE: HAMMERHEAD DETAILS - condition 3 (P2018/0441)    |                    |                         |     |
| SYSTEM No: A-G/Forest Lodge-Hammerhead                  | DATE: 0.0.00       | DRW-No.                 | Rev |
| JOB No: 1331-21                                         | Checked by:        | 08                      | /   |
| SCALES: A3@ 1:100/A1@1:50                               | DRAWN BY: M.Bailey |                         |     |
| REVISIONS DESCRIPTION:                                  |                    |                         |     |
|                                                         |                    |                         |     |
|                                                         |                    |                         |     |
|                                                         |                    |                         |     |
|                                                         |                    |                         |     |
|                                                         |                    |                         |     |
|                                                         |                    |                         |     |
|                                                         |                    |                         |     |
|                                                         |                    |                         |     |
|                                                         |                    |                         |     |
|                                                         |                    |                         |     |
|                                                         |                    |                         |     |
|                                                         |                    |                         |     |
|                                                         |                    |                         |     |
|                                                         |                    |                         |     |
|                                                         |                    |                         |     |
|                                                         |                    |                         |     |
|                                                         |                    |                         |     |
|                                                         |                    |                         |     |
|                                                         |                    |                         |     |
|                                                         |                    |                         |     |
|                                                         |                    |                         |     |
|                                                         |                    |                         |     |
|                                                         |                    |                         |     |
|                                                         |                    |                         |     |
|                                                         |                    |                         |     |
|                                                         |                    |                         |     |
|                                                         |                    |                         |     |
|                                                         |                    |                         |     |
|                                                         |                    |                         |     |
|                                                         |                    |                         |     |
|                                                         |                    |                         |     |
|                                                         |                    |                         |     |
|                                                         |                    |                         |     |
|                                                         |                    |                         |     |
|                                                         |                    |                         |     |
|                                                         |                    |                         |     |
|                                                         |                    |                         |     |
|                                                         |                    |                         |     |
|                                                         |                    |                         |     |
|                                                         |                    |                         |     |
|                                                         |                    |                         |     |
|                                                         |                    |                         |     |
|                                                         |                    |                         |     |
|                                                         |                    |                         |     |
|                                                         |                    |                         |     |
|                                                         |                    |                         |     |
|                                                         |                    |                         |     |
|                                                         |                    |                         |     |
|                                                         |                    |                         |     |
|                                                         |                    |                         |     |
|                                                         |                    |                         |     |
|                                                         |                    |                         |     |
|                                                         |                    |                         |     |
|                                                         |                    |                         |     |
|                                                         |                    |                         |     |
|                                                         |                    |                         |     |
|                                                         |                    |                         |     |
|                                                         |                    |                         |     |
|                                                         |                    |                         |     |
|                                                         |                    |                         |     |
|                                                         |                    |                         |     |
|                                                         |                    |                         |     |
|                                                         |                    |                         |     |
|                                                         |                    |                         |     |
|                                                         |                    |                         |     |
|                                                         |                    |                         |     |
|                                                         |                    |                         |     |
|                                                         |                    |                         |     |
|                                                         |                    |                         |     |
|                                                         |                    |                         |     |
|                                                         |                    |                         |     |
|                                                         |                    |                         |     |
|                                                         |                    |                         |     |
|                                                         |                    |                         |     |
|                                                         |                    |                         |     |
|                                                         |                    |                         |     |
|                                                         |                    |                         |     |
|                                                         |                    |                         |     |
|                                                         |                    |                         |     |
|                                                         |                    |                         |     |
|                                                         |                    |                         |     |
|                                                         |                    |                         |     |
|                                                         |                    |                         |     |
|                                                         |                    |                         |     |
|                                                         |                    |                         |     |
|                                                         |                    |                         |     |
|                                                         |                    |                         |     |
|                                                         |                    |                         |     |
|                                                         |                    |                         |     |
|                                                         |                    |                         |     |
|                                                         |                    |                         |     |
|                                                         |                    |                         |     |
|                                                         |                    |                         |     |
|                                                         |                    |                         |     |
|                                                         |                    |                         |     |
|                                                         |                    |                         |     |
|                                                         |                    |                         |     |
|                                                         |                    |                         |     |
|                                                         |                    |                         |     |
|                                                         |                    |                         |     |
|                                                         |                    |                         |     |
|                                                         |                    |                         |     |
|                                                         |                    |                         |     |
|                                                         |                    |                         |     |
|                                                         |                    |                         |     |
|                                                         |                    |                         |     |
|                                                         |                    |                         |     |
|                                                         |                    |                         |     |
|                                                         |                    |                         |     |
|                                                         |                    |                         |     |
|                                                         |                    |                         |     |
|                                                         |                    |                         |     |
|                                                         |                    |                         |     |
|                                                         |                    |                         |     |
|                                                         |                    |                         |     |
|                                                         |                    |                         |     |
|                                                         |                    |                         |     |
|                                                         |                    |                         |     |
|                                                         |                    |                         |     |
|                                                         |                    |                         |     |
|                                                         |                    |                         |     |
|                                                         |                    |                         |     |
|                                                         |                    |                         |     |
|                                                         |                    |                         |     |
|                                                         |                    |                         |     |
|                                                         |                    |                         |     |
|                                                         |                    |                         |     |
|                                                         |                    |                         |     |
|                                                         |                    |                         |     |
|                                                         |                    |                         |     |
|                                                         |                    |                         |     |
|                                                         |                    |                         |     |
|                                                         |                    |                         |     |
|                                                         |                    |                         |     |
|                                                         |                    |                         |     |
|                                                         |                    |                         |     |
|                                                         |                    |                         |     |
|                                                         |                    |                         |     |
|                                                         |                    |                         |     |
|                                                         |                    |                         |     |
|                                                         |                    |                         |     |
|                                                         |                    |                         |     |
|                                                         |                    |                         |     |
|                                                         |                    |                         |     |
|                                                         |                    |                         |     |
|                                                         |                    |                         |     |
|                                                         |                    |                         |     |
|                                                         |                    |                         |     |
|                                                         |                    |                         |     |
|                                                         |                    |                         |     |
|                                                         |                    |                         |     |
|                                                         |                    |                         |     |
|                                                         |                    |                         |     |
|                                                         |                    |                         |     |
|                                                         |                    |                         |     |
|                                                         |                    |                         |     |
|                                                         |                    |                         |     |
|                                                         |                    |                         |     |
|                                                         |                    |                         |     |
|                                                         |                    |                         |     |
|                                                         |                    |                         |     |
|                                                         |                    |                         |     |
|                                                         |                    |                         |     |
|                                                         |                    |                         |     |
|                                                         |                    |                         |     |
|                                                         |                    |                         |     |
|                                                         |                    |                         |     |
|                                                         |                    |                         |     |
|                                                         |                    |                         |     |
|                                                         |                    |                         |     |
|                                                         |                    |                         |     |
|                                                         |                    |                         |     |
|                                                         |                    |                         |     |
|                                                         |                    |                         |     |
|                                                         |                    |                         |     |
|                                                         |                    |                         |     |
|                                                         |                    |                         |     |
|                                                         |                    |                         |     |
|                                                         |                    |                         |     |
|                                                         |                    |                         |     |
|                                                         |                    |                         |     |
|                                                         |                    |                         |     |
|                                                         |                    |                         |     |
|                                                         |                    |                         |     |
|                                                         |                    |                         |     |
|                                                         |                    |                         |     |
|                                                         |                    |                         |     |
|                                                         |                    |                         |     |
|                                                         |                    |                         |     |
|                                                         |                    |                         |     |
|                                                         |                    |                         |     |
|                                                         |                    |                         |     |
|                                                         |                    |                         |     |
|                                                         |                    |                         |     |
|                                                         |                    |                         |     |
|                                                         |                    |                         |     |
|                                                         |                    |                         |     |
|                                                         |                    |                         |     |
|                                                         |                    |                         |     |
|                                                         |                    |                         |     |
|                                                         |                    |                         |     |
|                                                         |                    |                         |     |
|                                                         |                    |                         |     |
|                                                         |                    |                         |     |
|                                                         |                    |                         |     |
|                                                         |                    |                         |     |
|                                                         |                    |                         |     |
|                                                         |                    |                         |     |
|                                                         |                    |                         |     |
|                                                         |                    |                         |     |
|                                                         |                    |                         |     |
|                                                         |                    |                         |     |
|                                                         |                    |                         |     |
|                                                         |                    |                         |     |
|                                                         |                    |                         |     |
|                                                         |                    |                         |     |
|                                                         |                    |                         |     |
|                                                         |                    |                         |     |
|                                                         |                    |                         |     |
|                                                         |                    |                         |     |
|                                                         |                    |                         |     |
|                                                         |                    |                         |     |
|                                                         |                    |                         |     |
|                                                         |                    |                         |     |
|                                                         |                    |                         |     |
|                                                         |                    |                         |     |
|                                                         |                    |                         |     |
|                                                         |                    |                         |     |
|                                                         |                    |                         |     |
|                                                         |                    |                         |     |
|                                                         |                    |                         |     |
|                                                         |                    |                         |     |
|                                                         |                    |                         |     |
|                                                         |                    |                         |     |
|                                                         |                    |                         |     |
|                                                         |                    |                         |     |
|                                                         |                    |                         |     |
|                                                         |                    |                         |     |
|                                                         |                    |                         |     |
|                                                         |                    |                         |     |
|                                                         |                    |                         |     |
|                                                         |                    |                         |     |
|                                                         |                    |                         |     |
|                                                         |                    |                         |     |
|                                                         |                    |                         |     |
|                                                         |                    |                         |     |
|                                                         |                    |                         |     |
|                                                         |                    |                         |     |
|                                                         |                    |                         |     |
|                                                         |                    |                         |     |
|                                                         |                    |                         |     |
|                                                         |                    |                         |     |
|                                                         |                    |                         |     |
|                                                         |                    |                         |     |
|                                                         |                    |                         |     |
|                                                         |                    |                         |     |
|                                                         |                    |                         |     |
|                                                         |                    |                         |     |
|                                                         |                    |                         |     |
|                                                         |                    |                         |     |
|                                                         |                    |                         |     |
|                                                         |                    |                         |     |
|                                                         |                    |                         |     |
|                                                         |                    |                         |     |
|                                                         |                    |                         |     |
|                                                         |                    |                         |     |
|                                                         |                    |                         |     |
|                                                         |                    |                         |     |
|                                                         |                    |                         |     |
|                                                         |                    |                         |     |
|                                                         |                    |                         |     |
|                                                         |                    |                         |     |
|                                                         |                    |                         |     |
|                                                         |                    |                         |     |
|                                                         |                    |                         |     |
|                                                         |                    |                         |     |
|                                                         |                    |                         |     |
|                                                         |                    |                         |     |
|                                                         |                    |                         |     |
|                                                         |                    |                         |     |
|                                                         |                    |                         |     |
|                                                         |                    |                         |     |
|                                                         |                    |                         |     |
|                                                         |                    |                         |     |
|                                                         |                    |                         |     |
|                                                         |                    |                         |     |
|                                                         |                    |                         |     |
|                                                         |                    |                         |     |
|                                                         |                    |                         |     |
|                                                         |                    |                         |     |
|                                                         |                    |                         |     |
|                                                         |                    |                         |     |
|                                                         |                    |                         |     |
|                                                         |                    |                         |     |
|                                                         |                    |                         |     |
|                                                         |                    |                         |     |
|                                                         |                    |                         |     |
|                                                         |                    |                         |     |
|                                                         |                    |                         |     |
|                                                         |                    |                         |     |
|                                                         |                    |                         |     |
|                                                         |                    |                         |     |
|                                                         |                    |                         |     |
|                                                         |                    |                         |     |
|                                                         |                    |                         |     |
|                                                         |                    |                         |     |
|                                                         |                    |                         |     |
|                                                         |                    |                         |     |
|                                                         |                    |                         |     |
|                                                         |                    |                         |     |
|                                                         |                    |                         |     |
|                                                         |                    |                         |     |
|                                                         |                    |                         |     |
|                                                         |                    |                         |     |
|                                                         |                    |                         |     |
|                                                         |                    |                         |     |
|                                                         |                    |                         |     |
|                                                         |                    |                         |     |
|                                                         |                    |                         |     |
|                                                         |                    |                         |     |
|                                                         |                    |                         |     |
|                                                         |                    |                         |     |
|                                                         |                    |                         |     |
|                                                         |                    |                         |     |
|                                                         |                    |                         |     |
|                                                         |                    |                         |     |
|                                                         |                    |                         |     |
|                                                         |                    |                         |     |
|                                                         |                    |                         |     |
|                                                         |                    |                         |     |
|                                                         |                    |                         |     |
|                                                         |                    |                         |     |
|                                                         |                    |                         |     |
|                                                         |                    |                         |     |
|                                                         |                    |                         |     |
|                                                         |                    |                         |     |
|                                                         |                    |                         |     |
|                                                         |                    |                         |     |
|                                                         |                    |                         |     |
|                                                         |                    |                         |     |
|                                                         |                    |                         |     |
|                                                         |                    |                         |     |
|                                                         |                    |                         |     |
|                                                         |                    |                         |     |
|                                                         |                    |                         |     |
|                                                         |                    |                         |     |
|                                                         |                    |                         |     |
|                                                         |                    |                         |     |
|                                                         |                    |                         |     |
|                                                         |                    |                         |     |
|                                                         |                    |                         |     |
|                                                         |                    |                         |     |
|                                                         |                    |                         |     |
|                                                         |                    |                         |     |
|                                                         |                    |                         |     |
|                                                         |                    |                         |     |
|                                                         |                    |                         |     |
|                                                         |                    |                         |     |
|                                                         |                    |                         |     |
|                                                         |                    |                         |     |
|                                                         |                    |                         |     |
|                                                         |                    |                         |     |
|                                                         |                    |                         |     |
|                                                         |                    |                         |     |
|                                                         |                    |                         |     |
|                                                         |                    |                         |     |
|                                                         |                    |                         |     |
|                                                         |                    |                         |     |
|                                                         |                    |                         |     |
|                                                         |                    |                         |     |
|                                                         |                    |                         |     |
|                                                         |                    |                         |     |
|                                                         |                    |                         |     |
|                                                         |                    |                         |     |
|                                                         |                    |                         |     |
|                                                         |                    |                         |     |



Thomas Parry Design Partnership  
The Old Sketty Coach House,  
21 Gower Road, Sketty  
Swansea, SA2 9BX  
t: 01792 290755  
e: design@thomasparry.co.uk  
w: www.thomasparry.co.uk

© COPYRIGHT THOMAS PARRY DESIGN PARTNERSHIP