


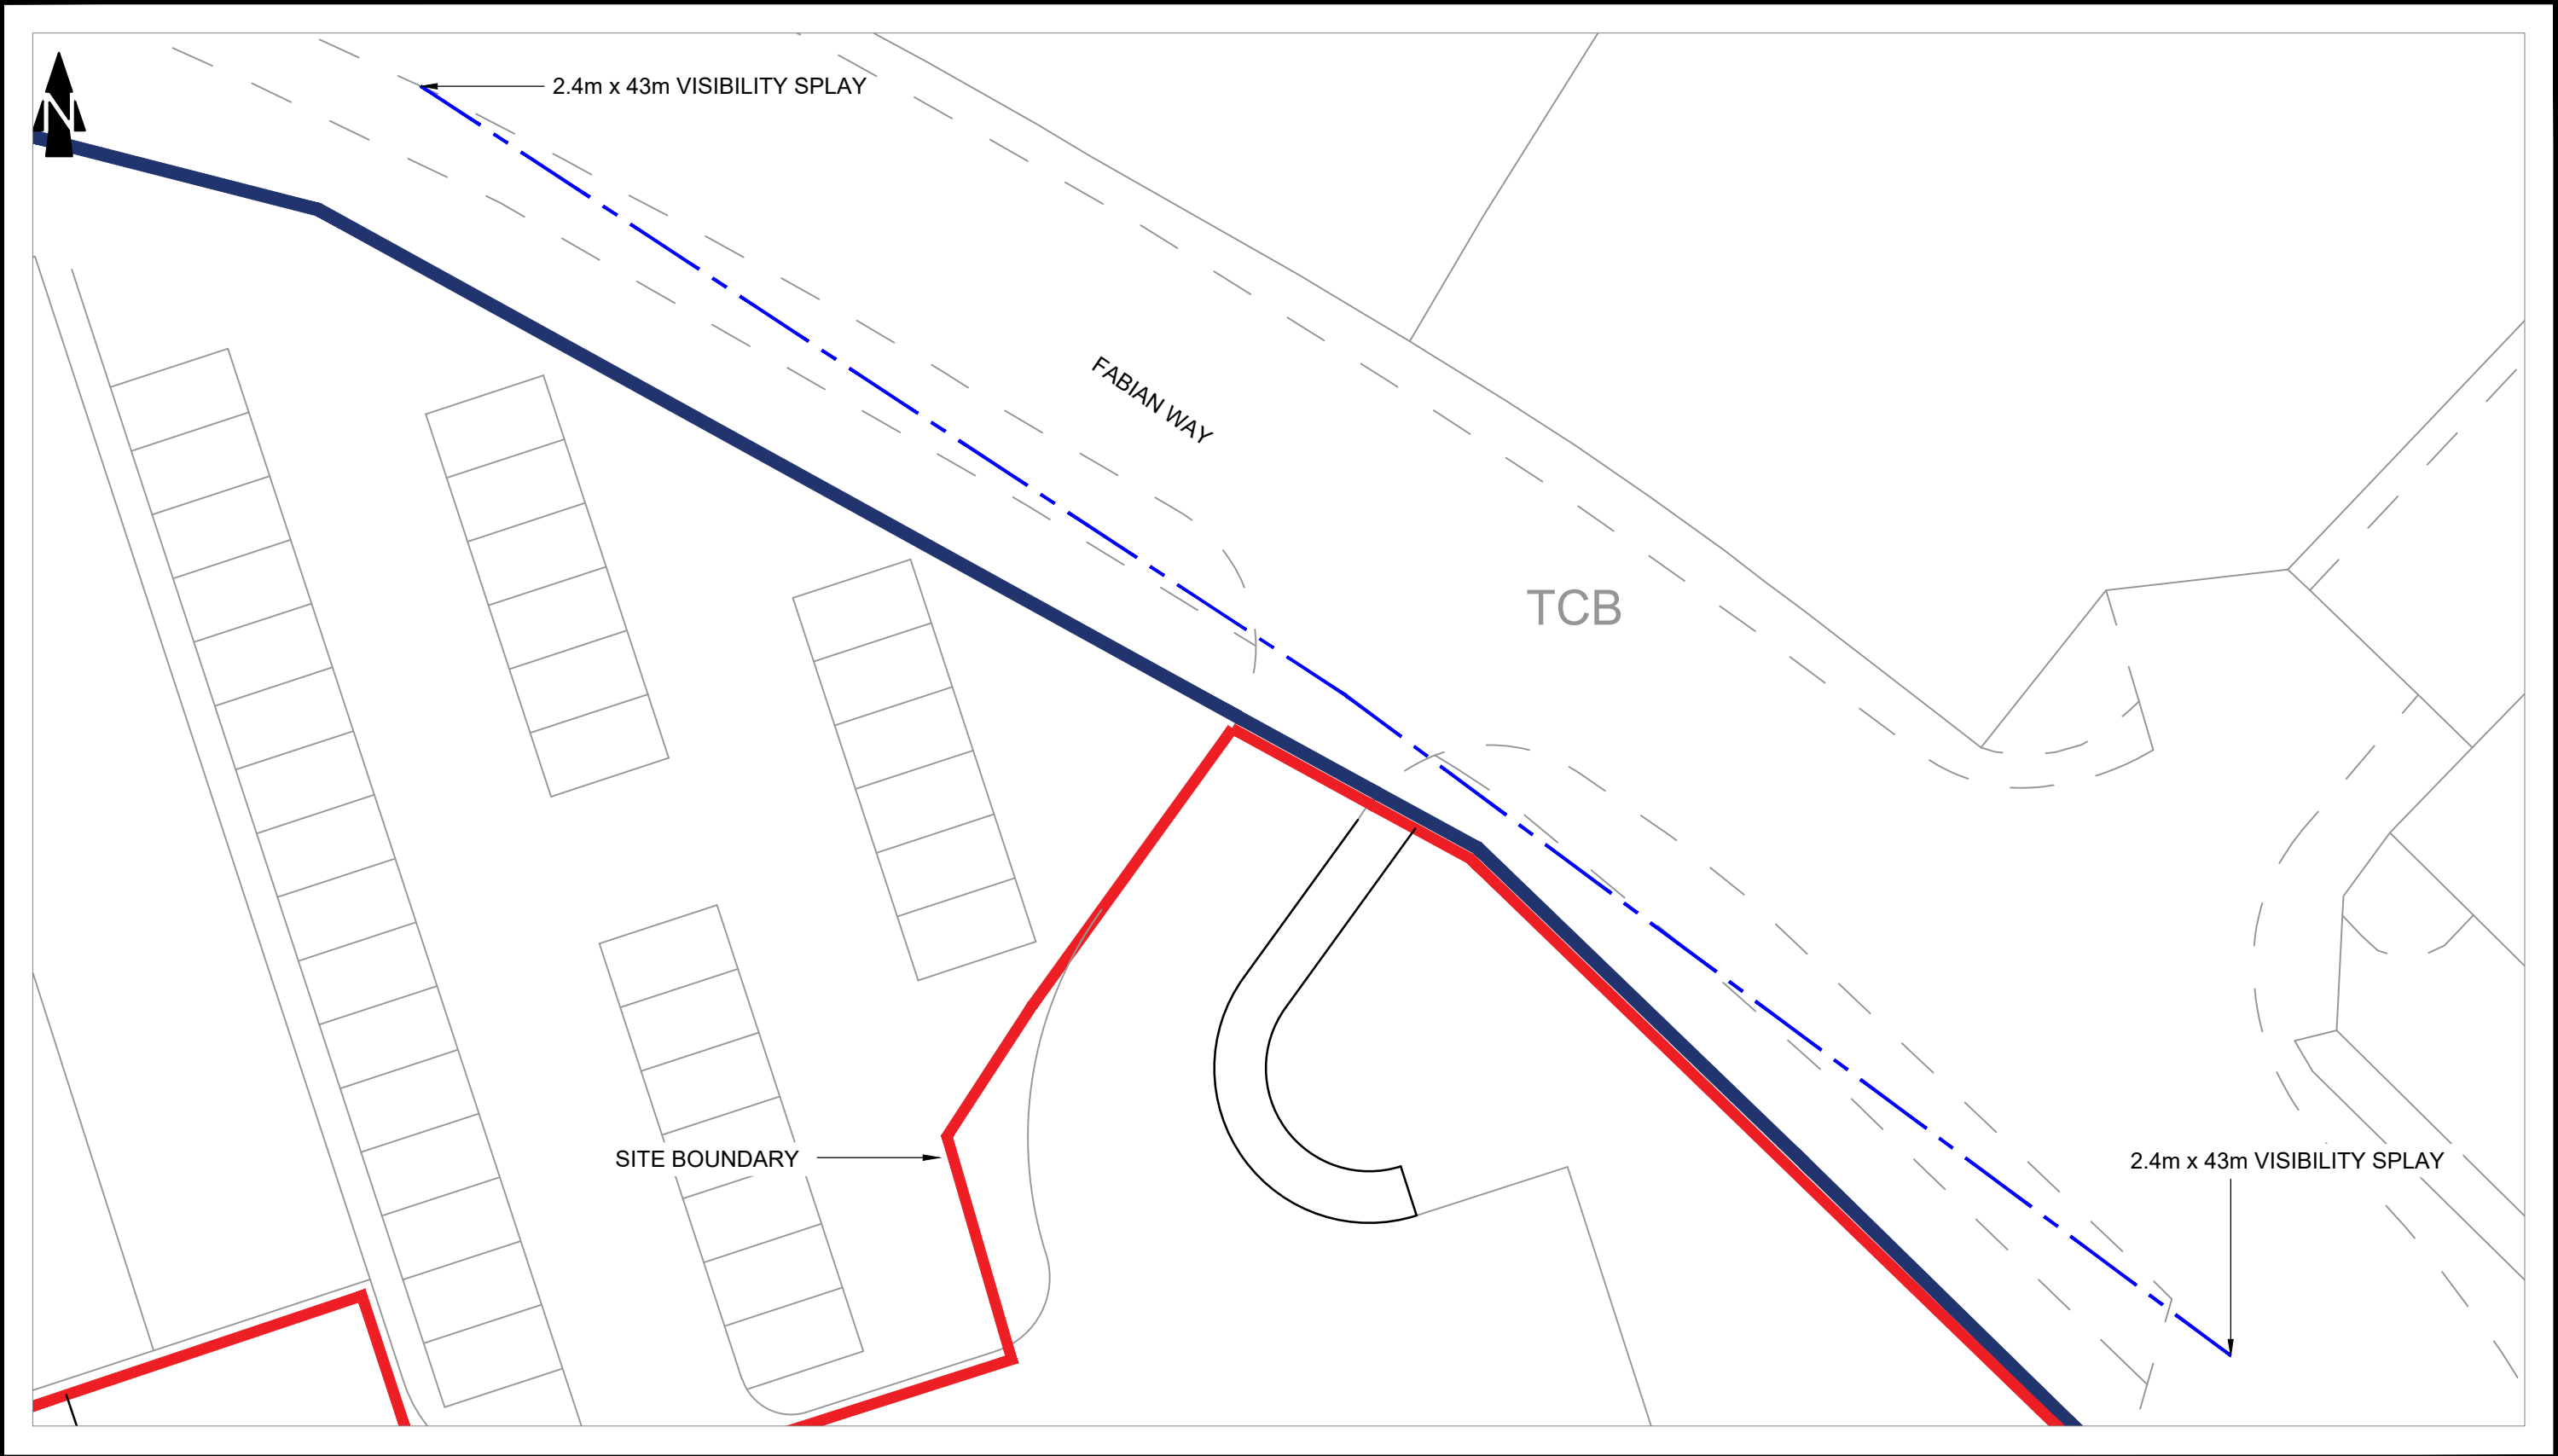

REV	DETAILS	DRAWN	CHECKED	DATE	NOTES: 1. Do not scale from this drawing. 2. This drawing is for illustrative purposes only and not for construction. 3. This drawing is to be read and printed in colour.	PROJECT: FABIAN WAY, SWANSEA					CLIENT:	
						DRAWING TITLE: VISIBILITY SPLAY PLAN						
						DRAWN: SLW	CHECKED: MJ	DATE: 11.12.2021	SCALES: 1:250	SHEET SIZE: A3	DRAWING NUMBER: 1042-SK02	REVISION: -