
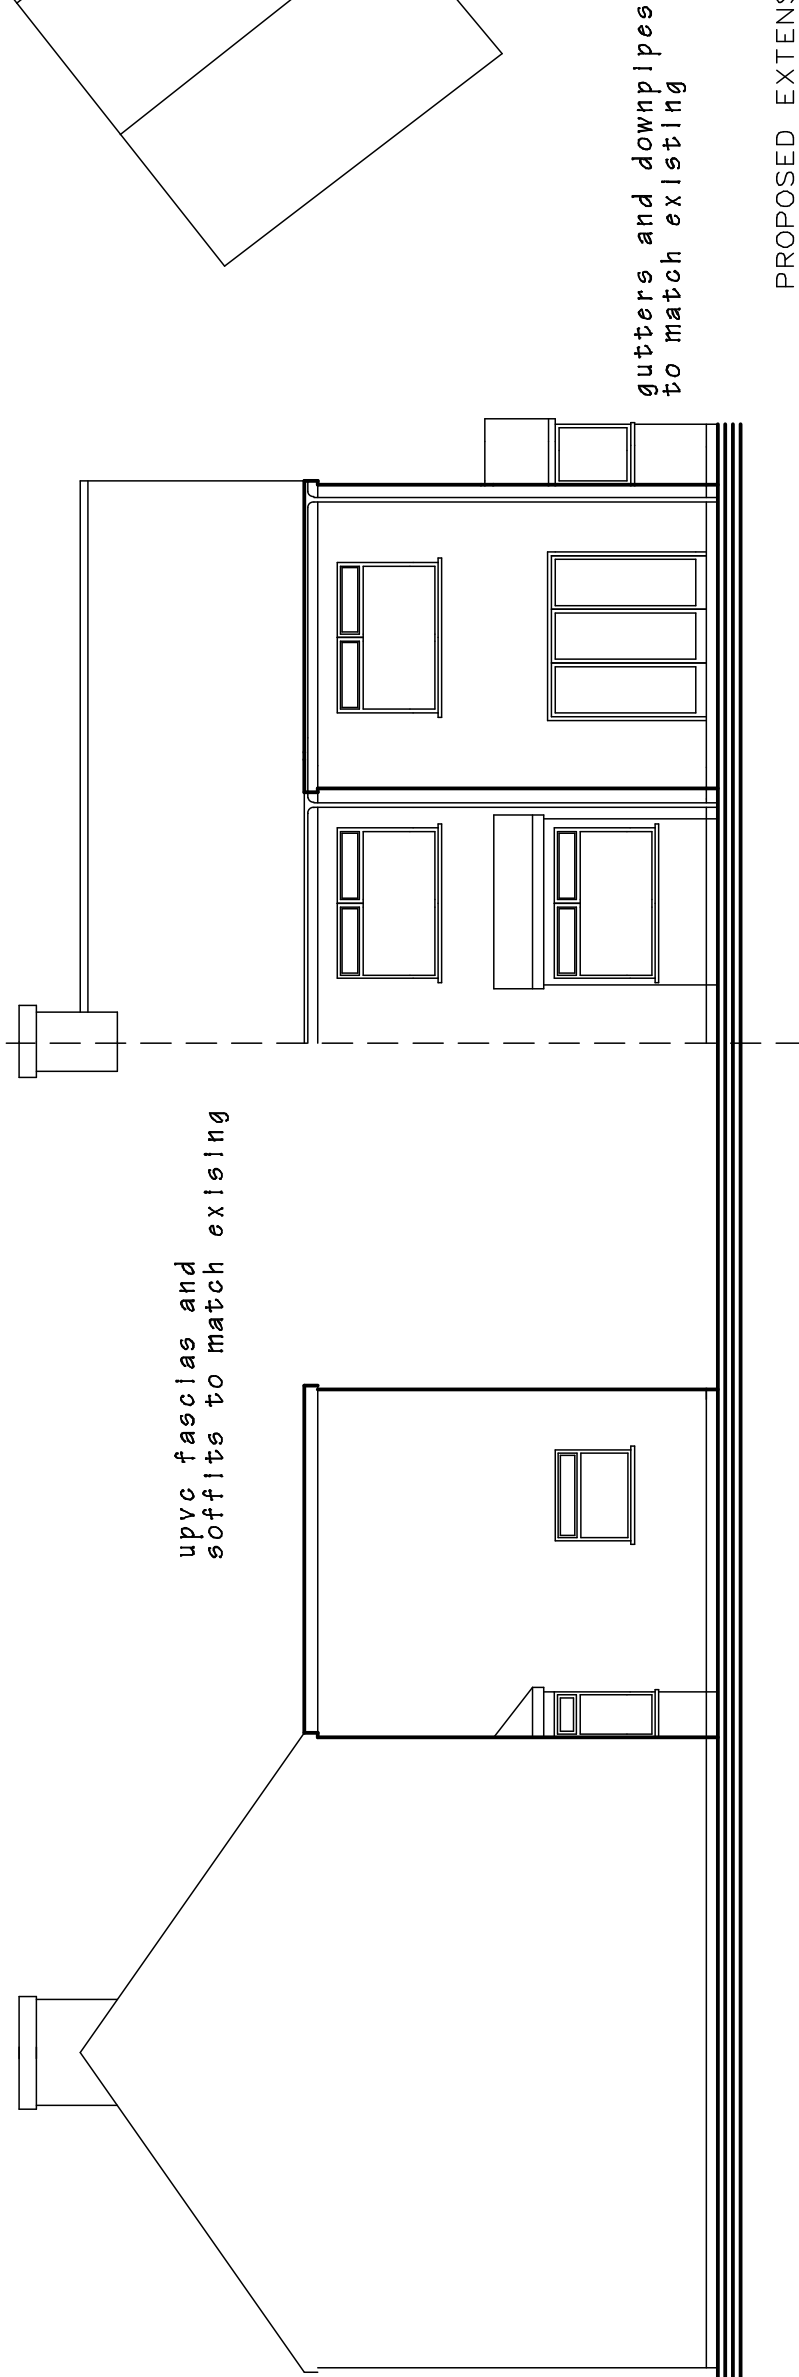
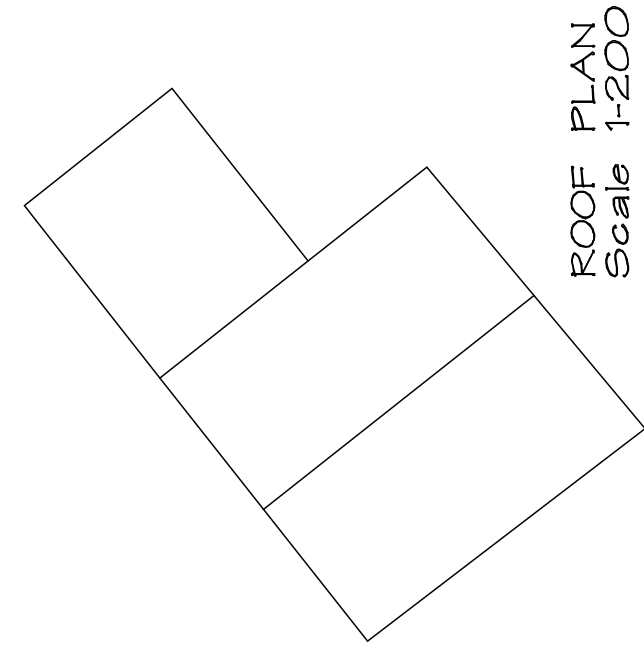


Superseded

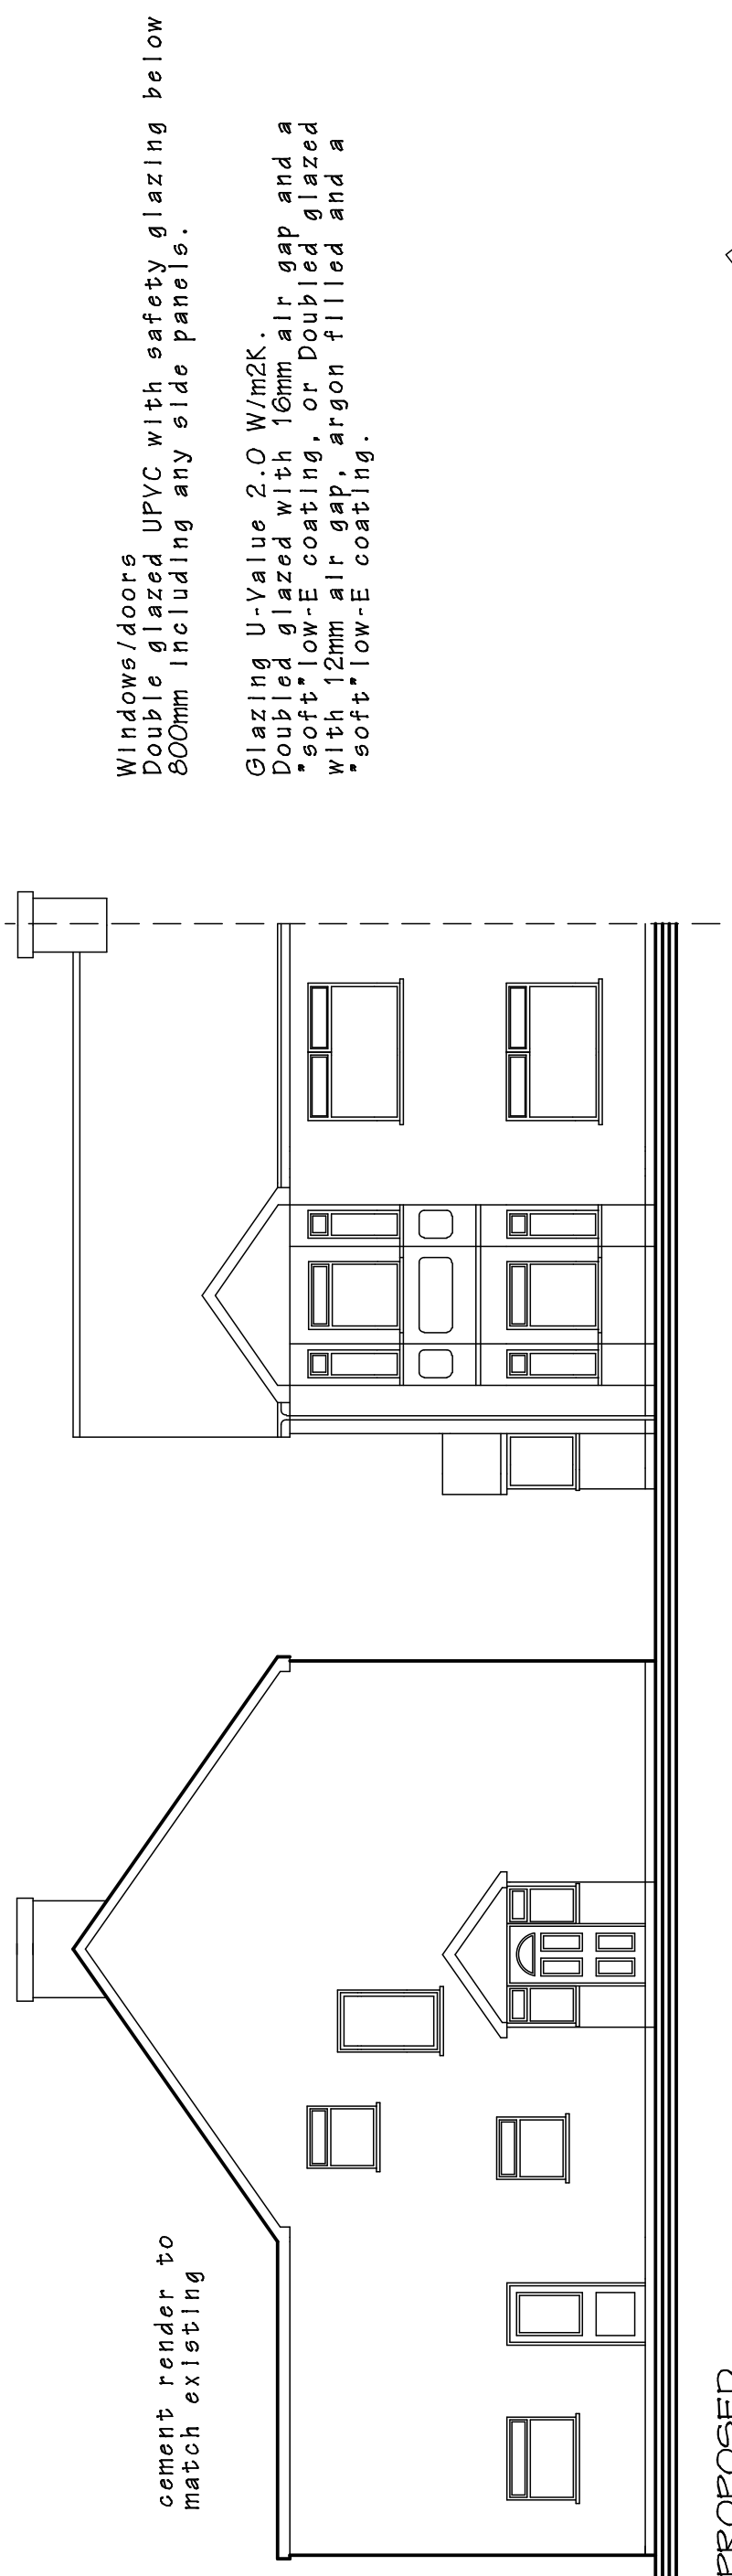

PROPOSED EXTENSION AT 77 MARGAM ROAD,
PORT TALBOT. SA13 2LP
Mr.Paul Lever. 07875 425730.

DRAWING TITLE PROPOSED ELEVATIONS		
SCALE 1 to 100 @ A3	DATE December 2021.	DRAWING No. 2021/10
DO NOT SCALE DRAWING. FIGURED DIMENSIONS ONLY TO BE USED. DISCREPANCIES TO BE REPORTED IMMEDIATELY.		