


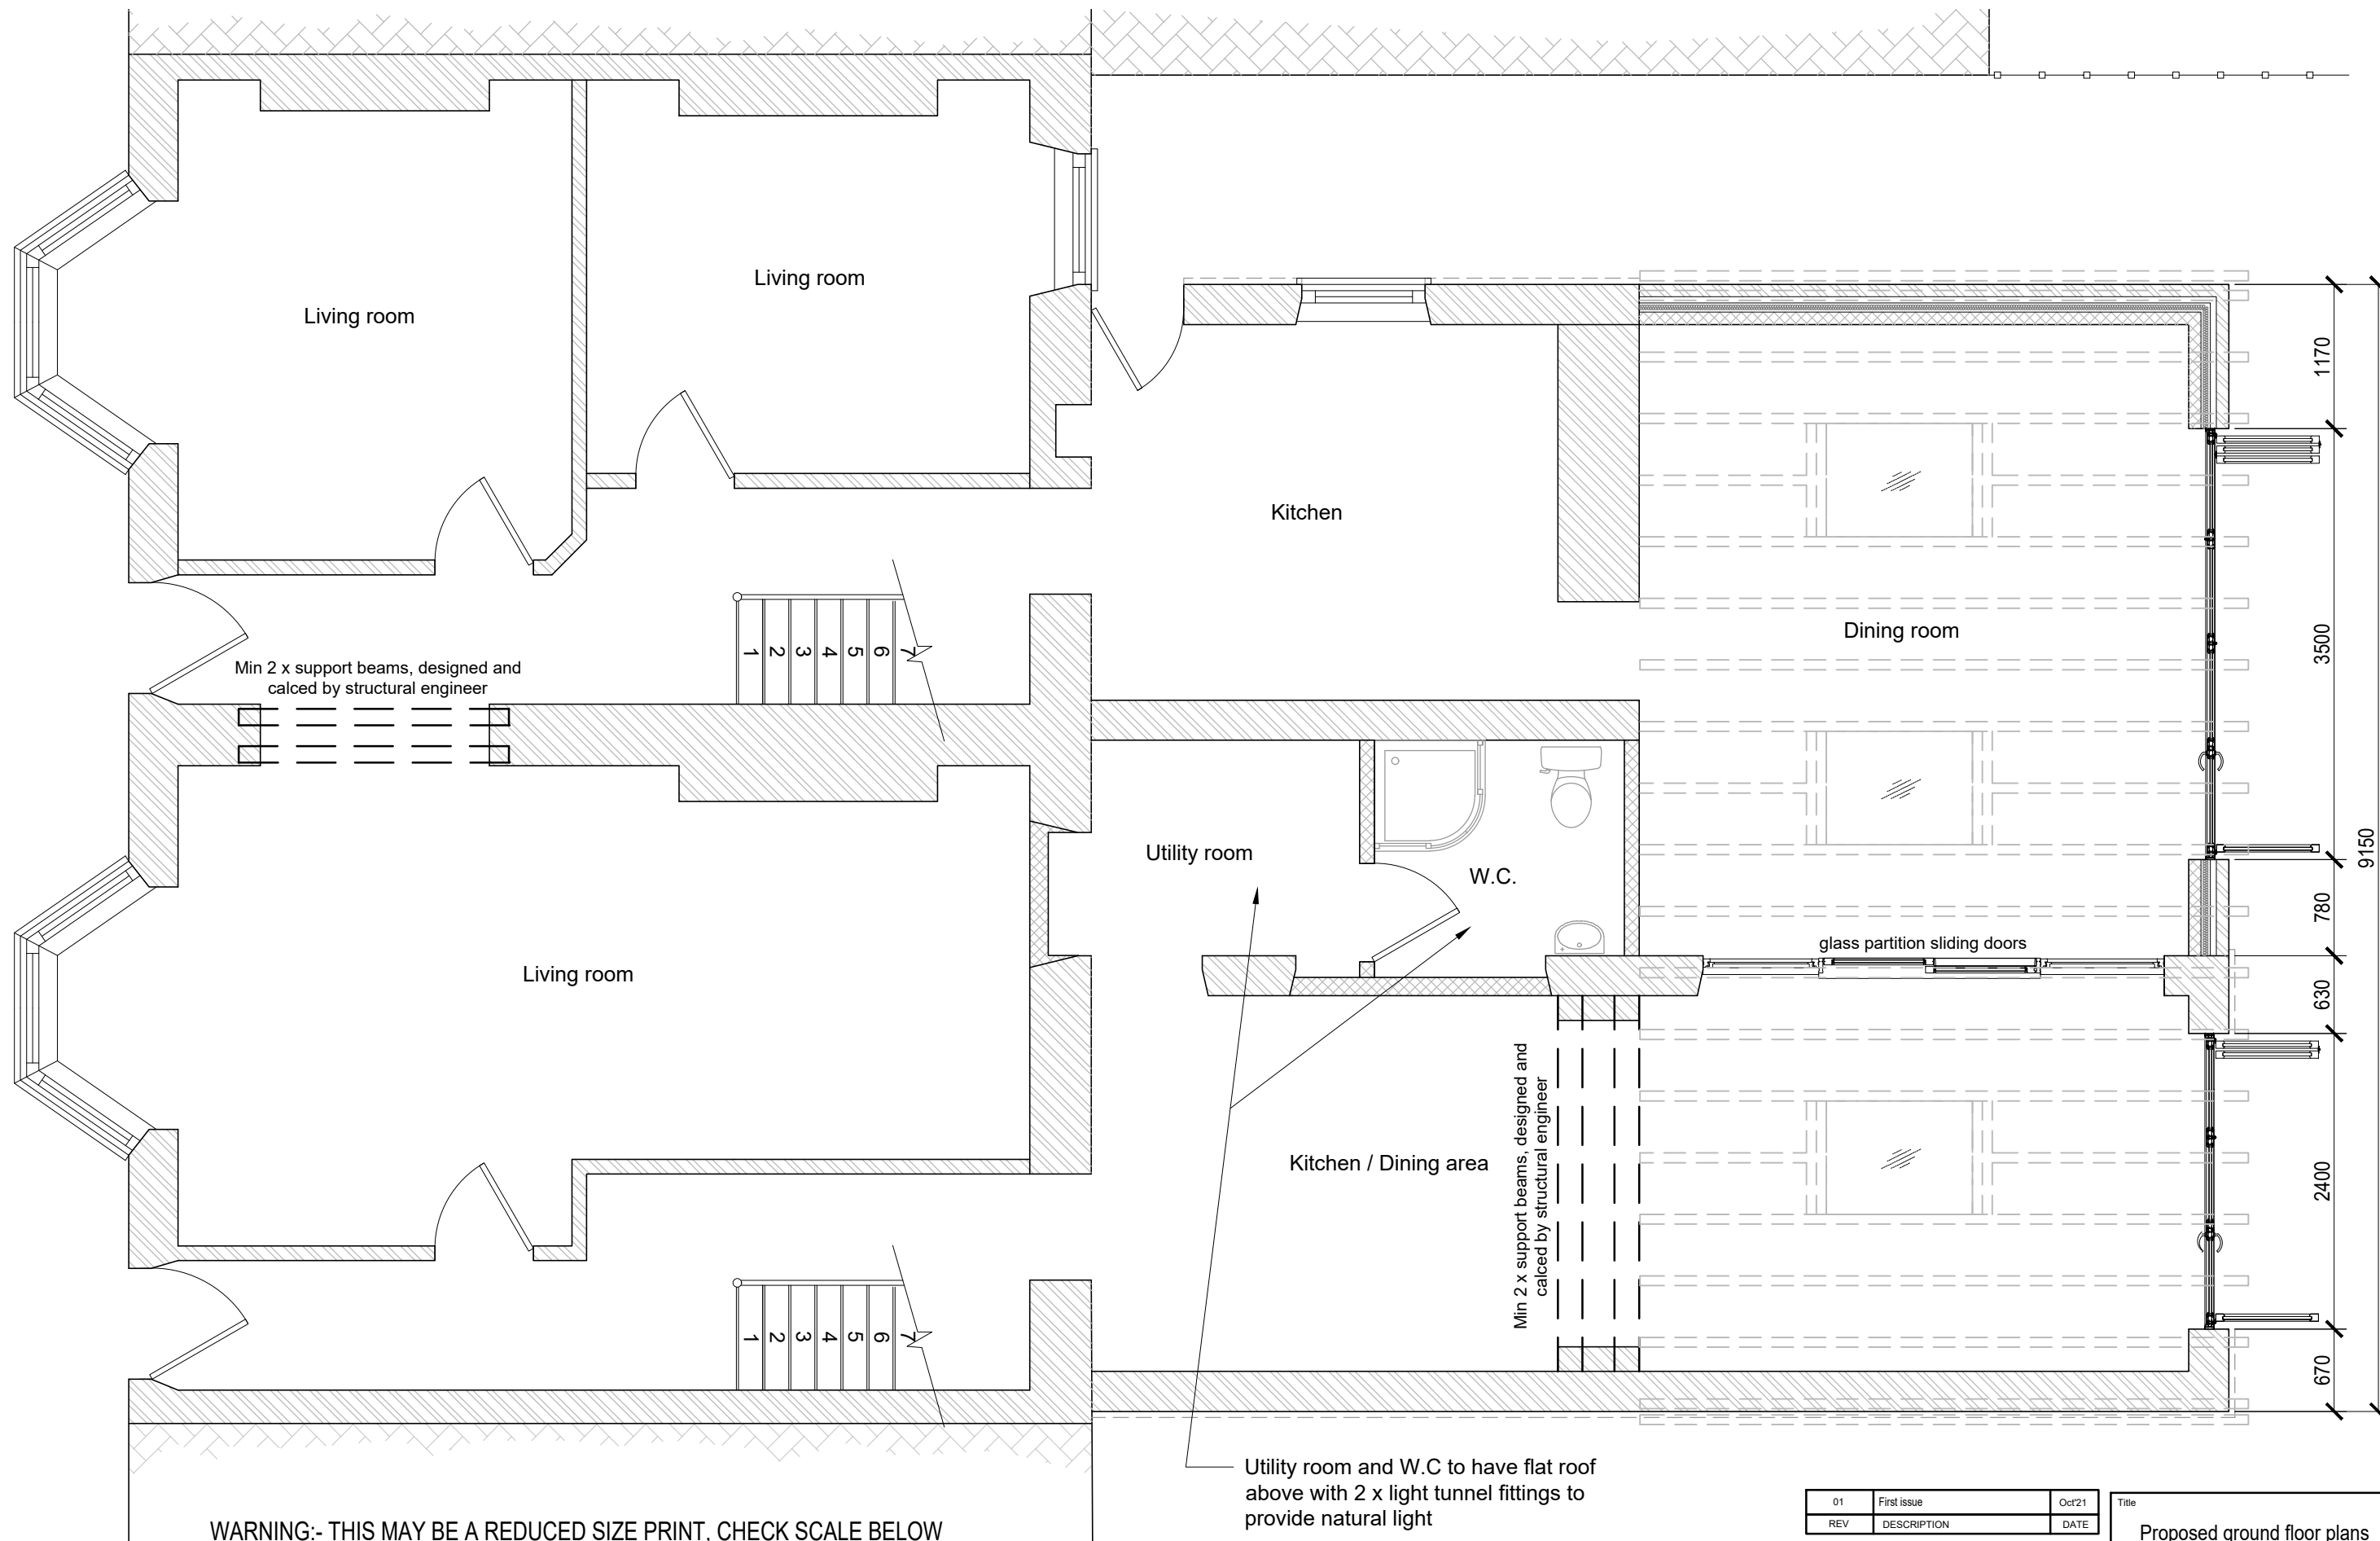

WARNING:- THIS MAY BE A REDUCED SIZE PRINT, CHECK SCALE BELOW

1m 0 1m 2m 3m 4m 5m

1:50

01	First issue	Oct21	Title Proposed ground floor plans	
REV	DESCRIPTION	DATE		
Proposed merging of nos 9 & 11 and single storey extension to the rear at Beverley Street, Port Talbot, SA13 1EB			Scale (A3) As shown	Issue 01