

Ref: P2021/0797. Land South-East of 78 MAIN ROAD, BRANNEN.

Right of Way Plan / Vision Splays.


REV. F - Parking bays
relocated. Vision splays
indicated, from centre of
each driveway.
45° angle line indicated.

45° angle from centre
of habitable room window.

Bedroom
Window, 0.85m
wide.

Nº78.

1.43m wall
length, to reveal
of window.

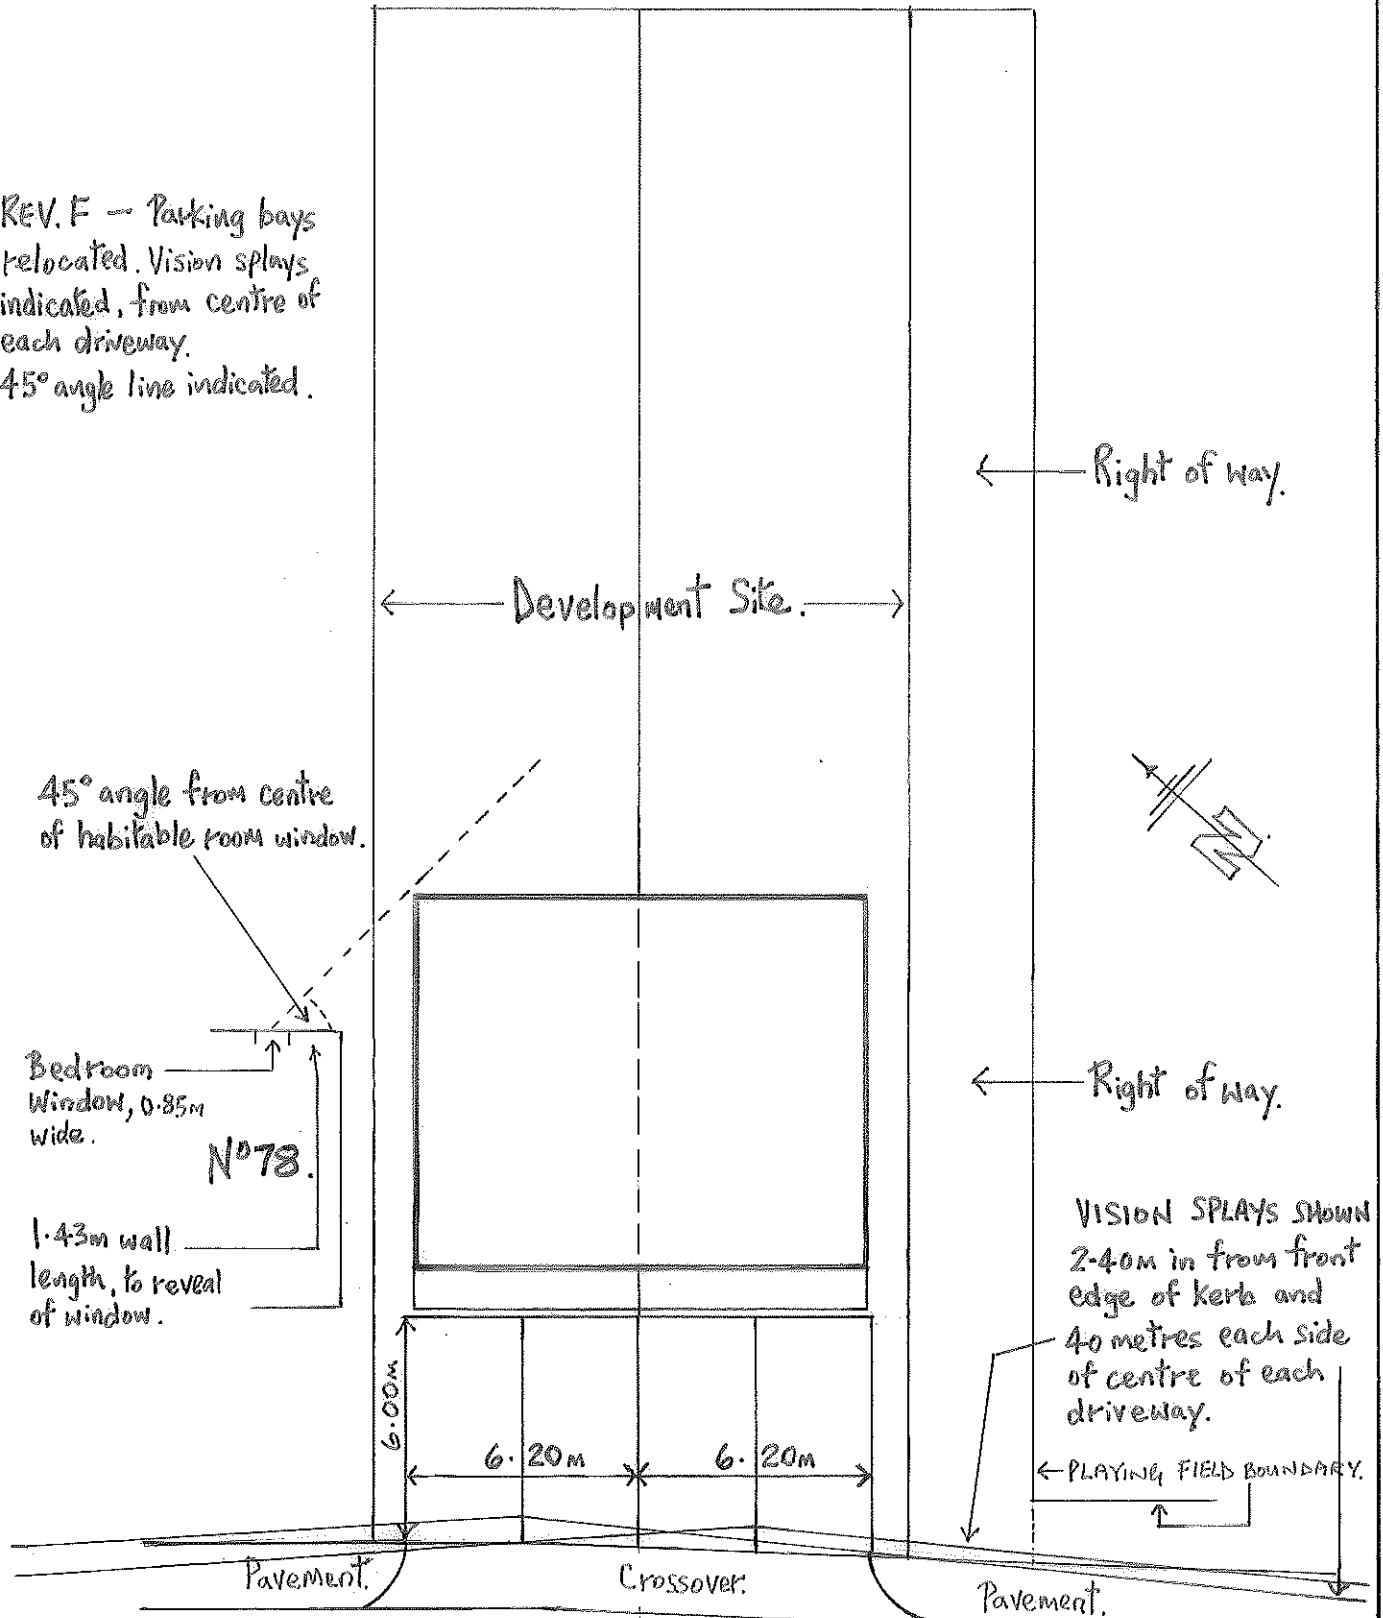

SCALE: 1/200M.

DRAWING Nº 02F. (14.12.2021).

MAIN ROAD.

REV. E - Road Kerb / Pavement
re-aligned, to indicate slight
curvature across plot frontage.
Parking Bays re-positioned.