


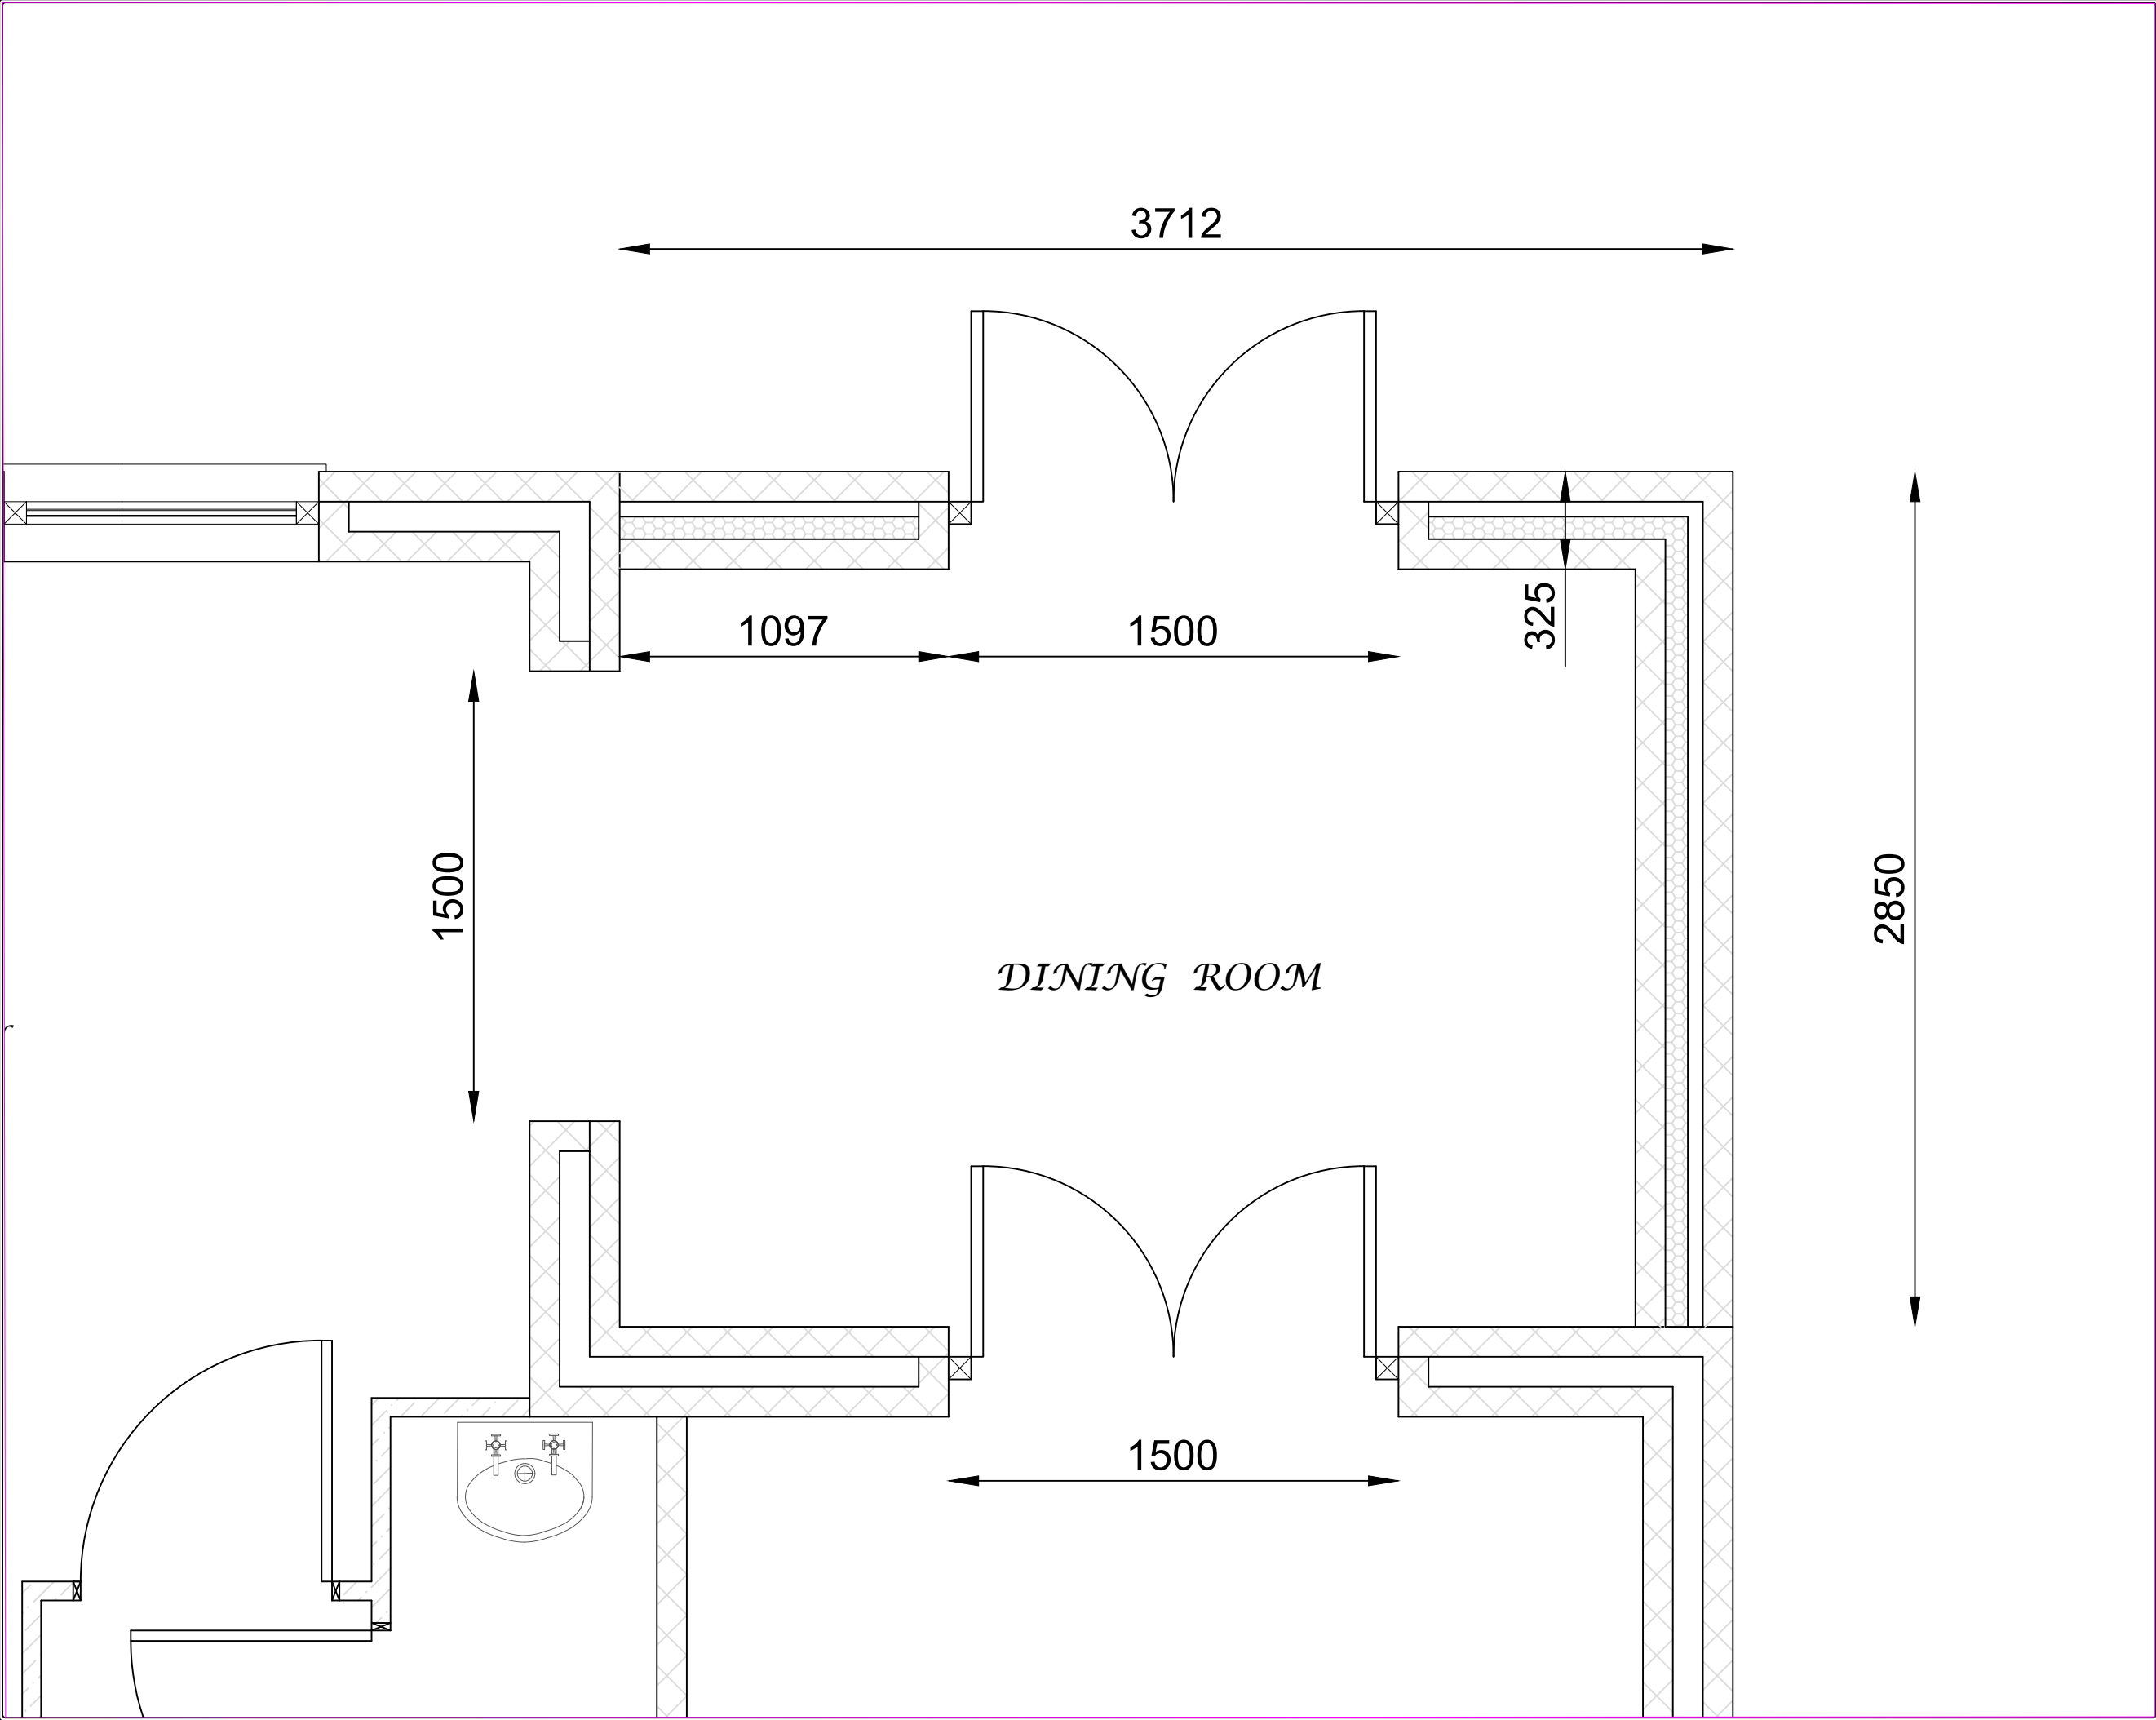

DRAWN BY		SETTING OUT GROUND FLOOR
N. COLLINS		PROPOSED ALTERATIONS 106 CAE MORFA SKEWEN SWANSEA SA10 6EH
DRAWING A7		
NOT TO SCALE		