
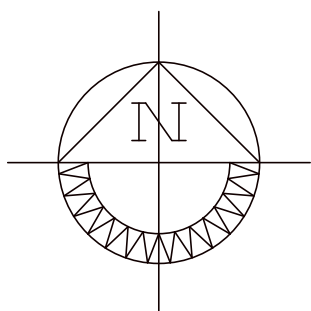


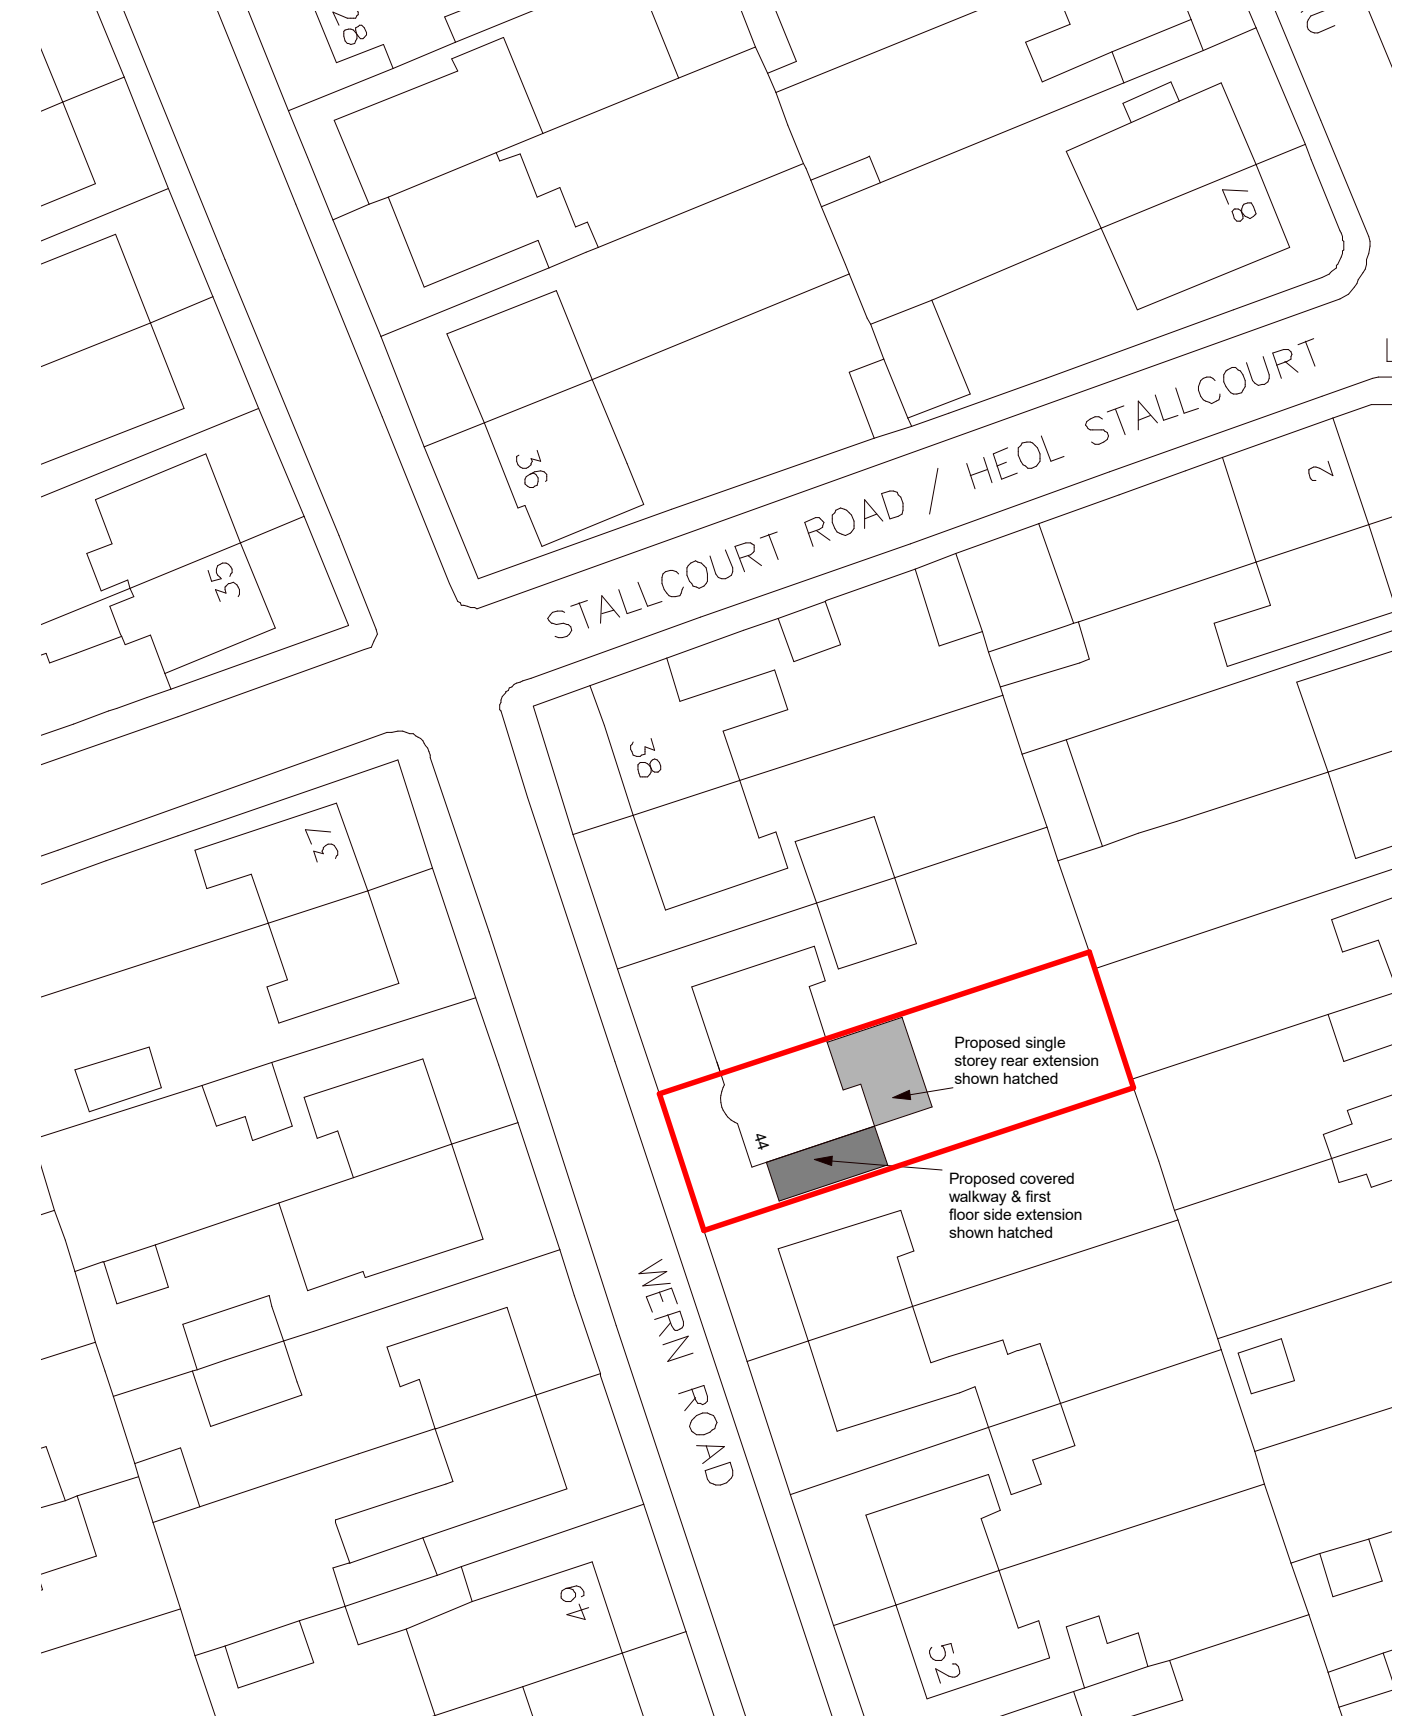

44 WERN ROAD, MARGAM, PORT TALBOT
Mr & Mrs Thomas

SCHEME DESIGN: Proposed Block Plan

2136-04A

1:500 @ A4

December 2021

