

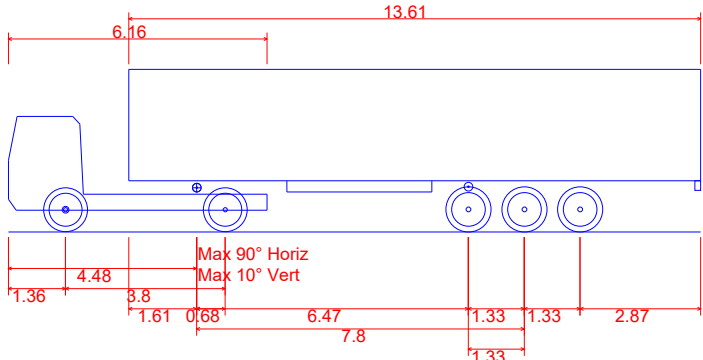


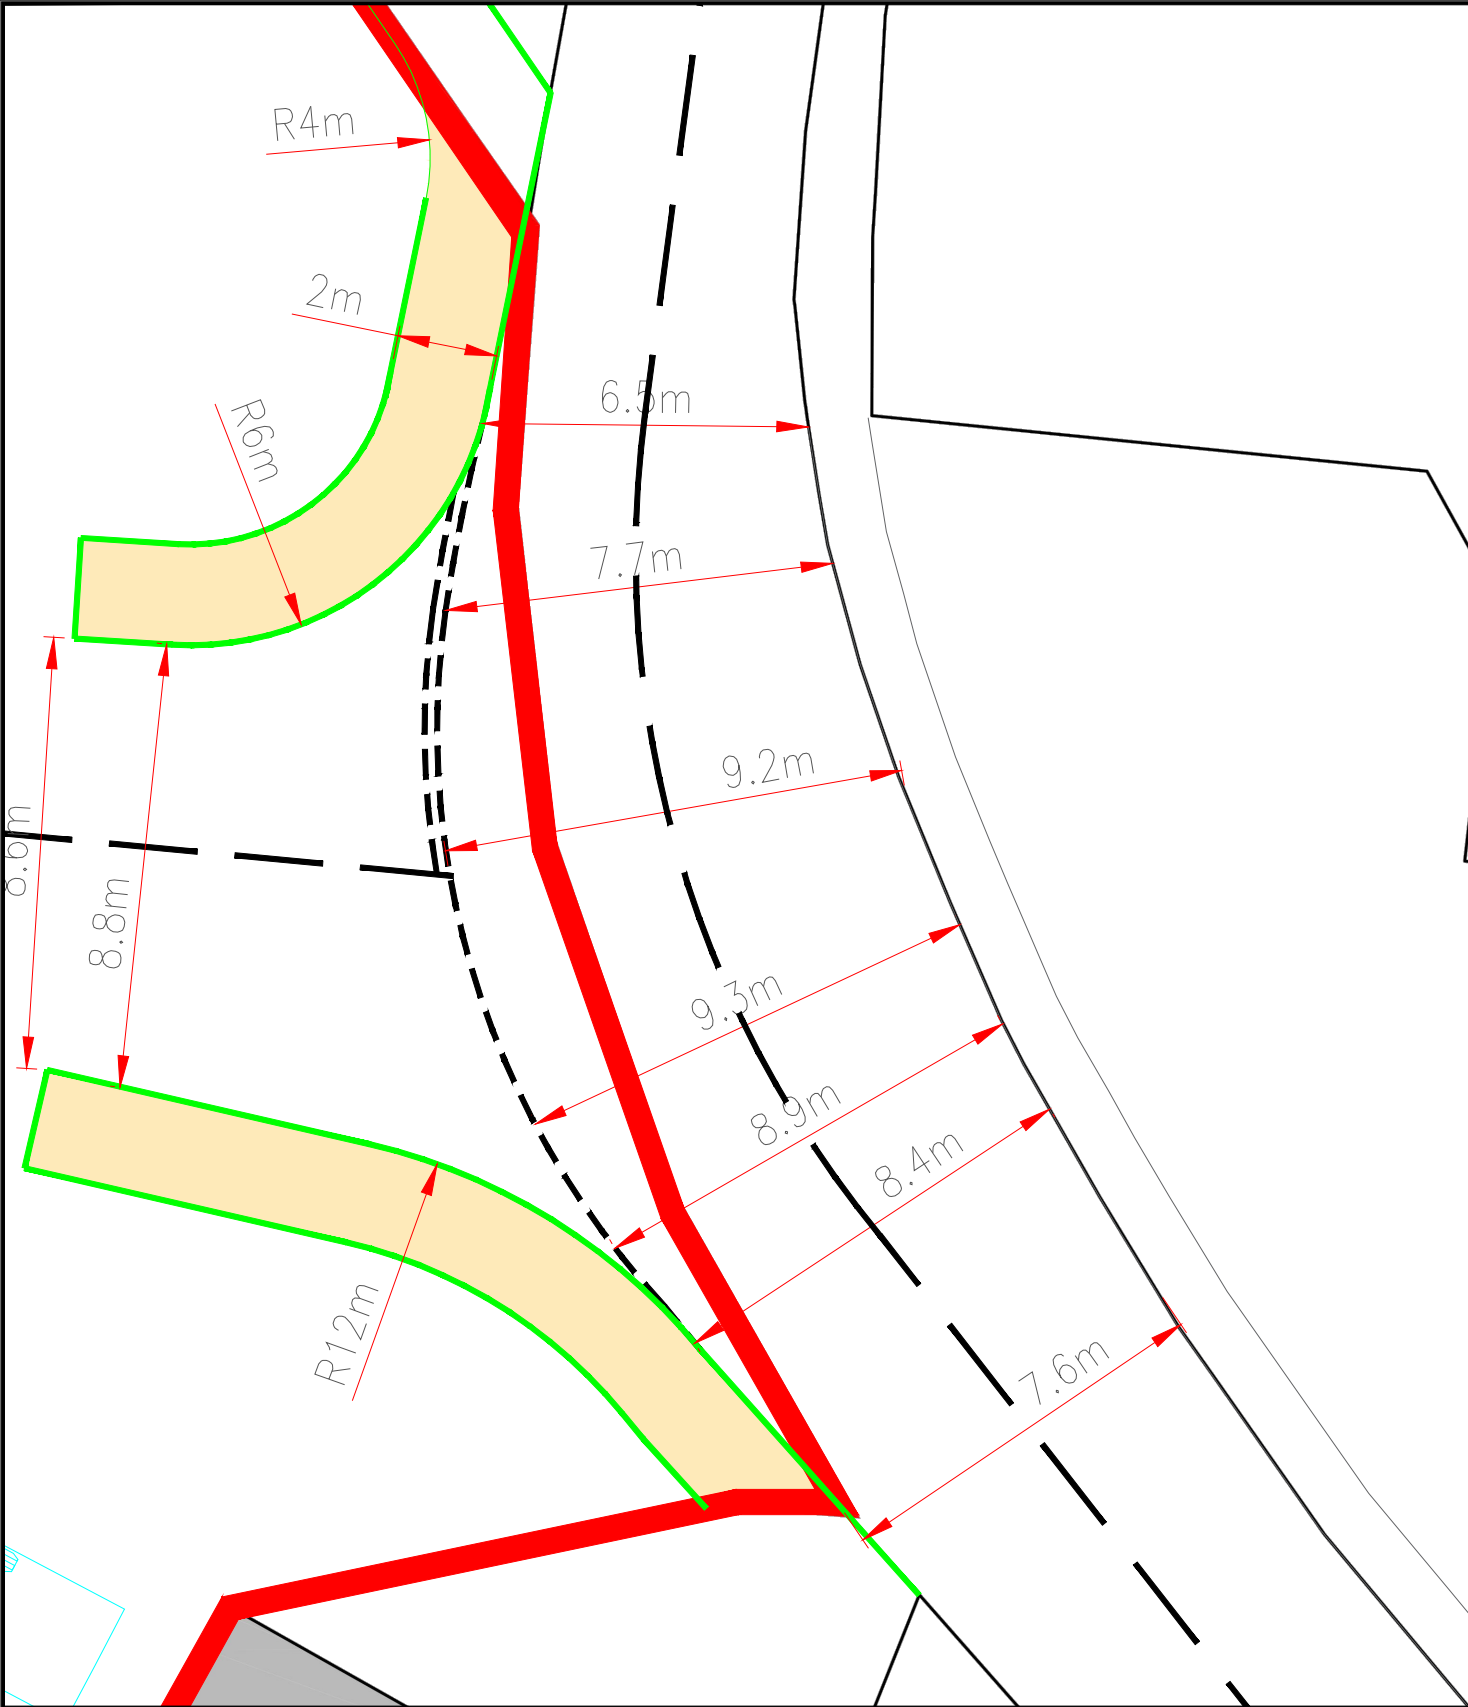

FTA Design Articulated Vehicle (1998)
Overall Length 16.480m
Overall Width 2.550m
Overall Body Height 3.870m
Min Body Ground Clearance 0.515m
Max Track Width 2.470m
Lock to lock time 3.00s
Kerb to Kerb Turning Radius 6.550m

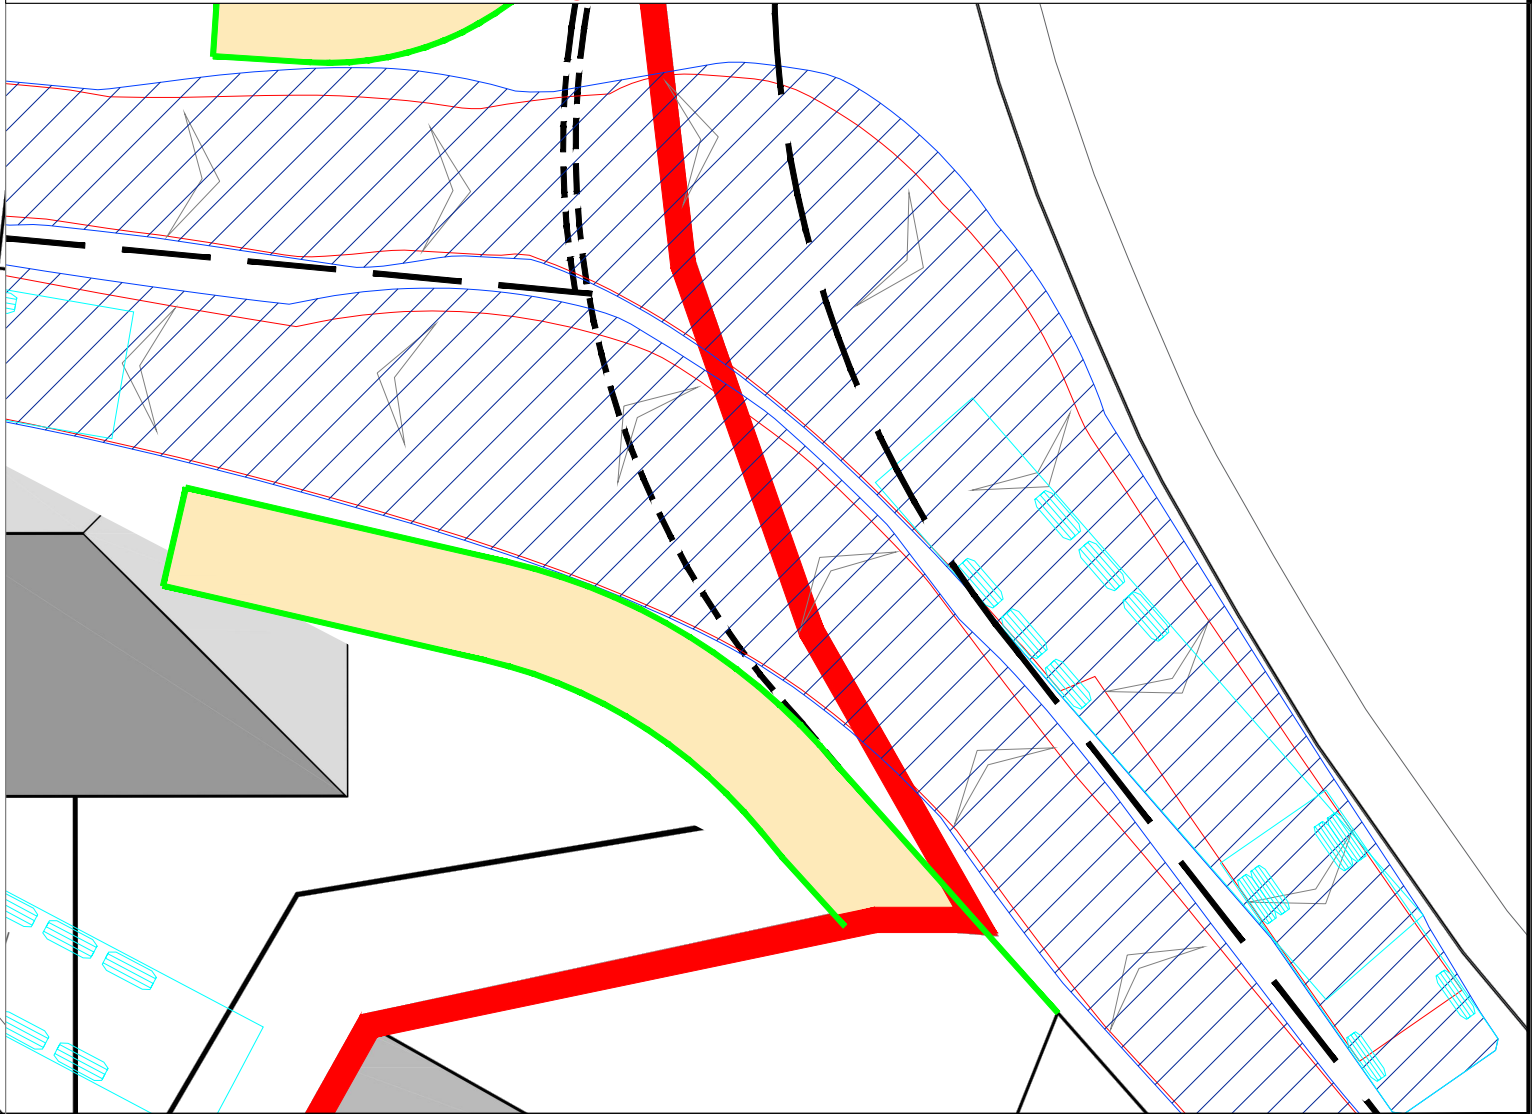

REV	DETAILS	DRAWN	CHECKED	DATE

PROJECT:	1043 - GLYNNEATH
DRAWING TITLE:	PROPOSED SITE ACCESS JUNCTION AND HGV TRACKING
DRAWN:	SLW
CHECKED:	MJ
DATE:	12.12.2021
SCALES:	1:150
SHEET SIZE:	A3

CLIENT:	
NOTES:	1. Do not scale from this drawing. 2. This drawing is for illustrative purposes only and not for construction. 3. This drawing is to be read and printed in colour.
DRAWING NUMBER:	1043-SK03
REVISION:	-