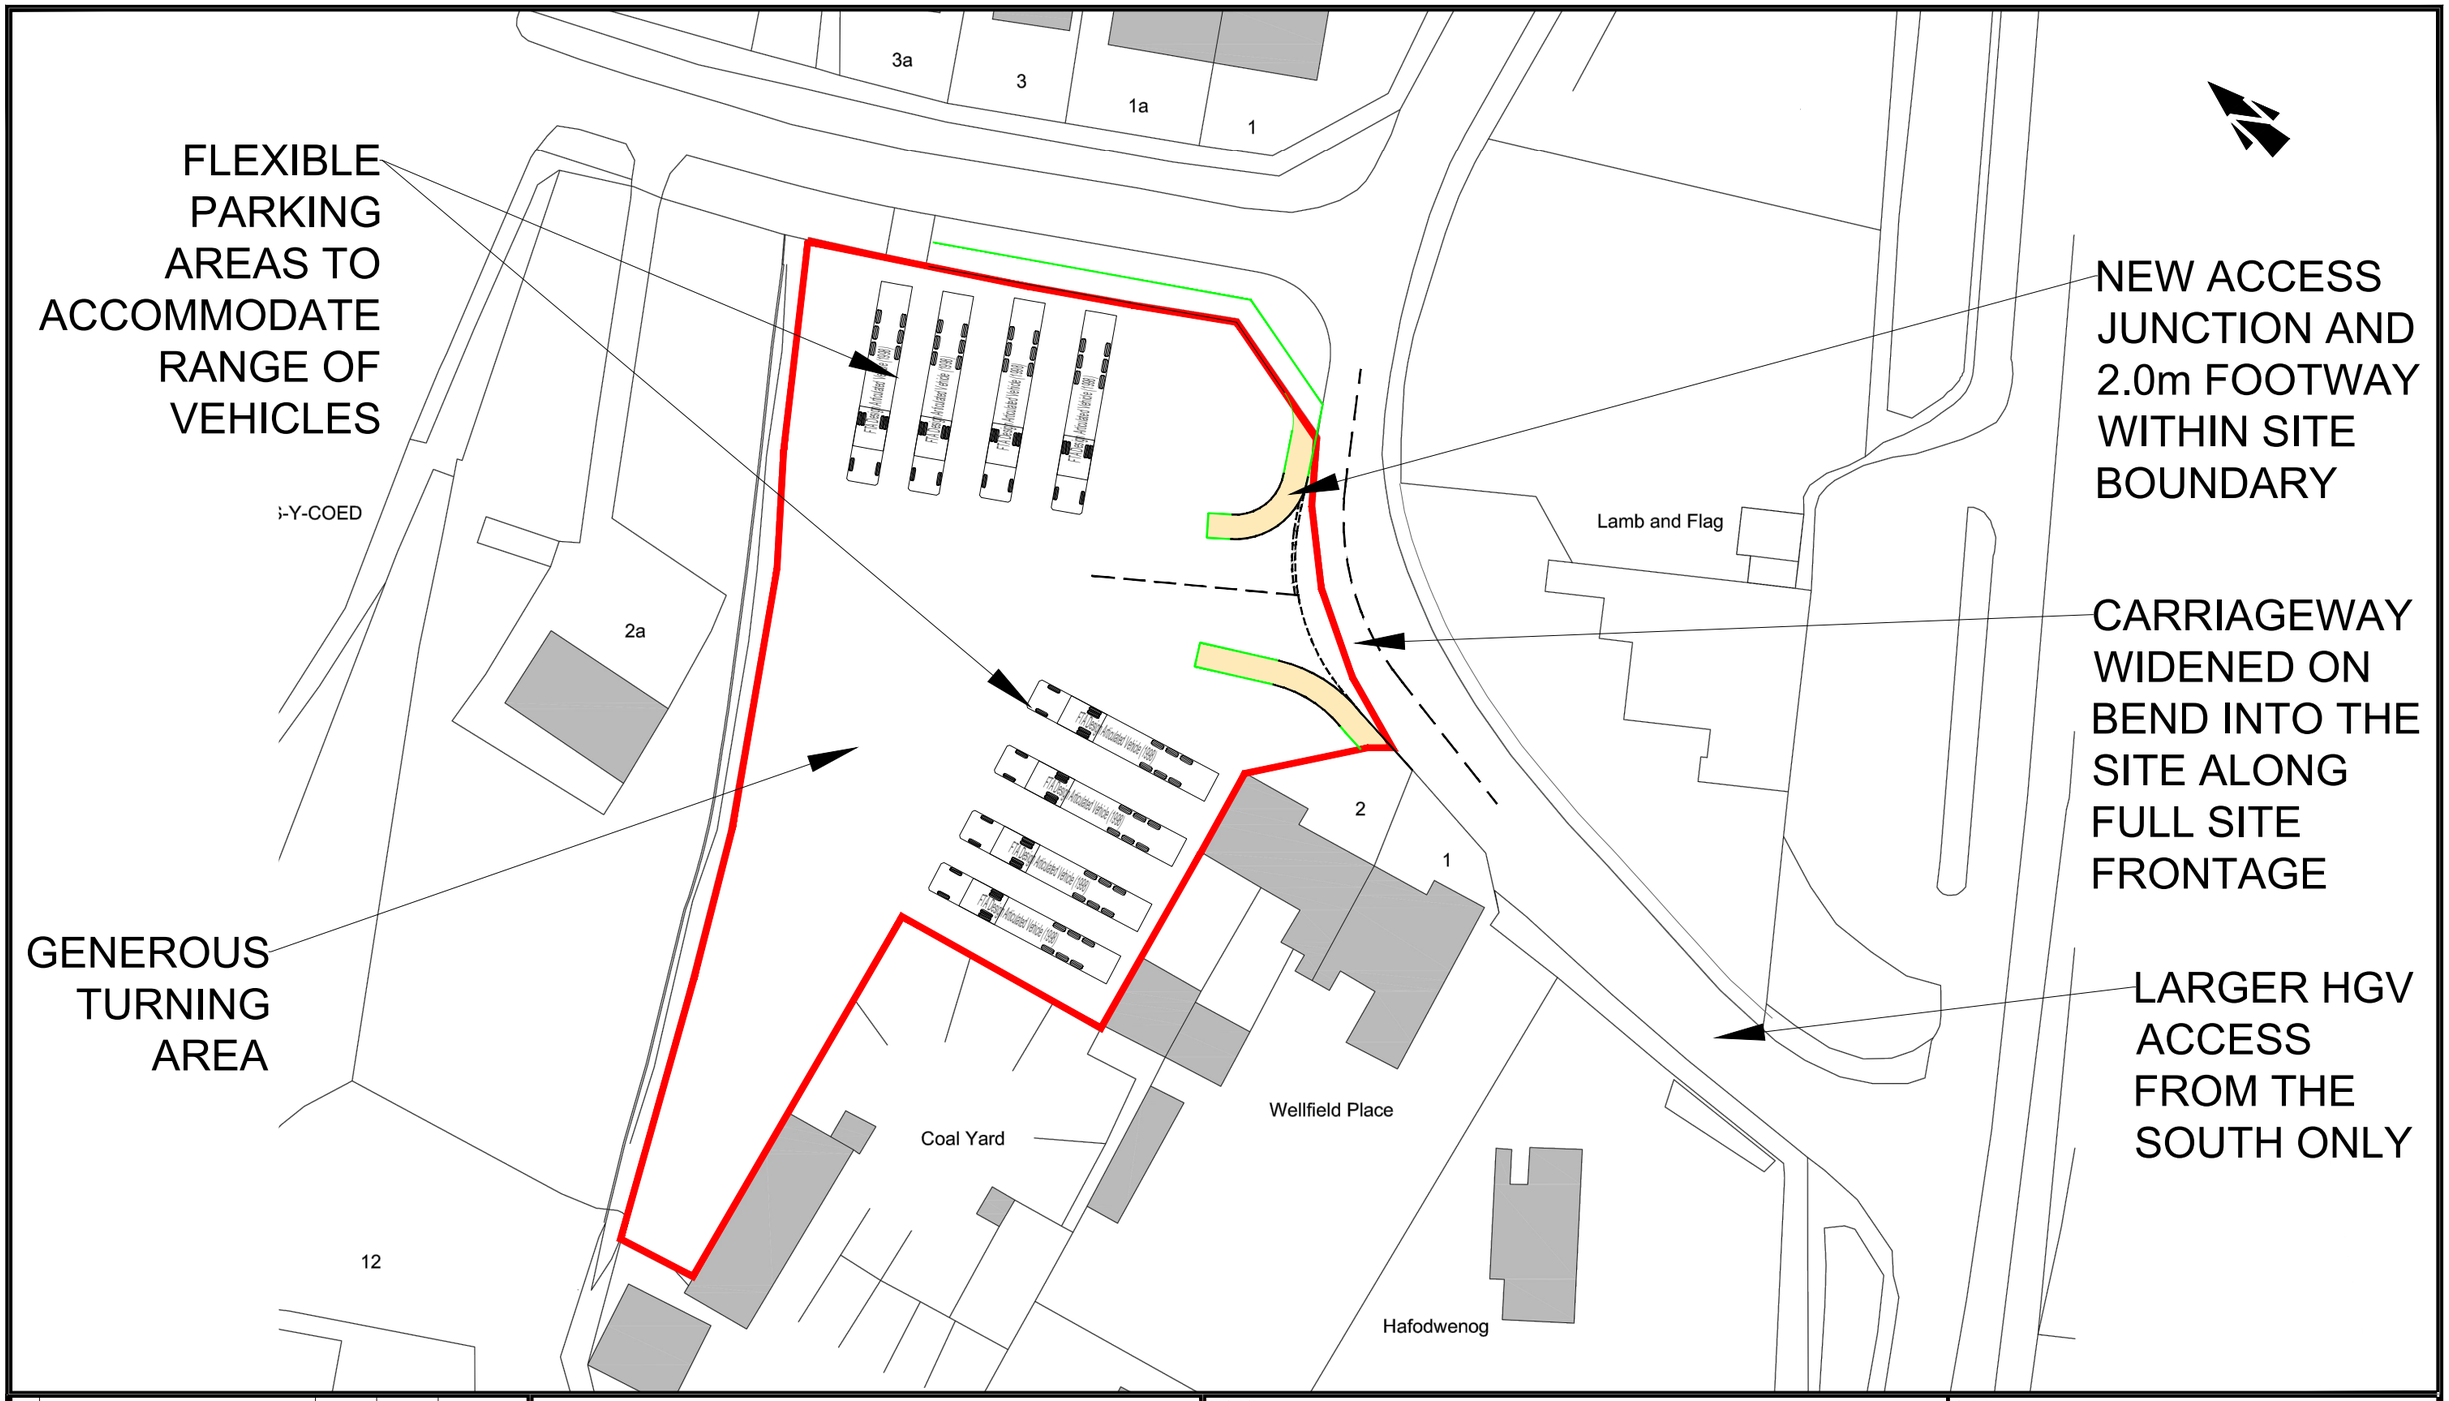


REV	DETAILS	DRAWN	CHECKED	DATE

PROJECT: 1043 - GLYNNEATH

CLIENT:

DRAWING TITLE: PROPOSED SITE LAYOUT

NOTES:
1. Do not scale from this drawing.
2. This drawing is for illustrative purposes only and not for construction.
3. This drawing is to be read and printed in colour.

DRAWN:	CHECKED:	DATE:	SCALES:	SHEET SIZE:	DRAWING NUMBER:	REVISION:
SLW	MJ	12.12.2021	1:500	A3	1043-SK02	-