


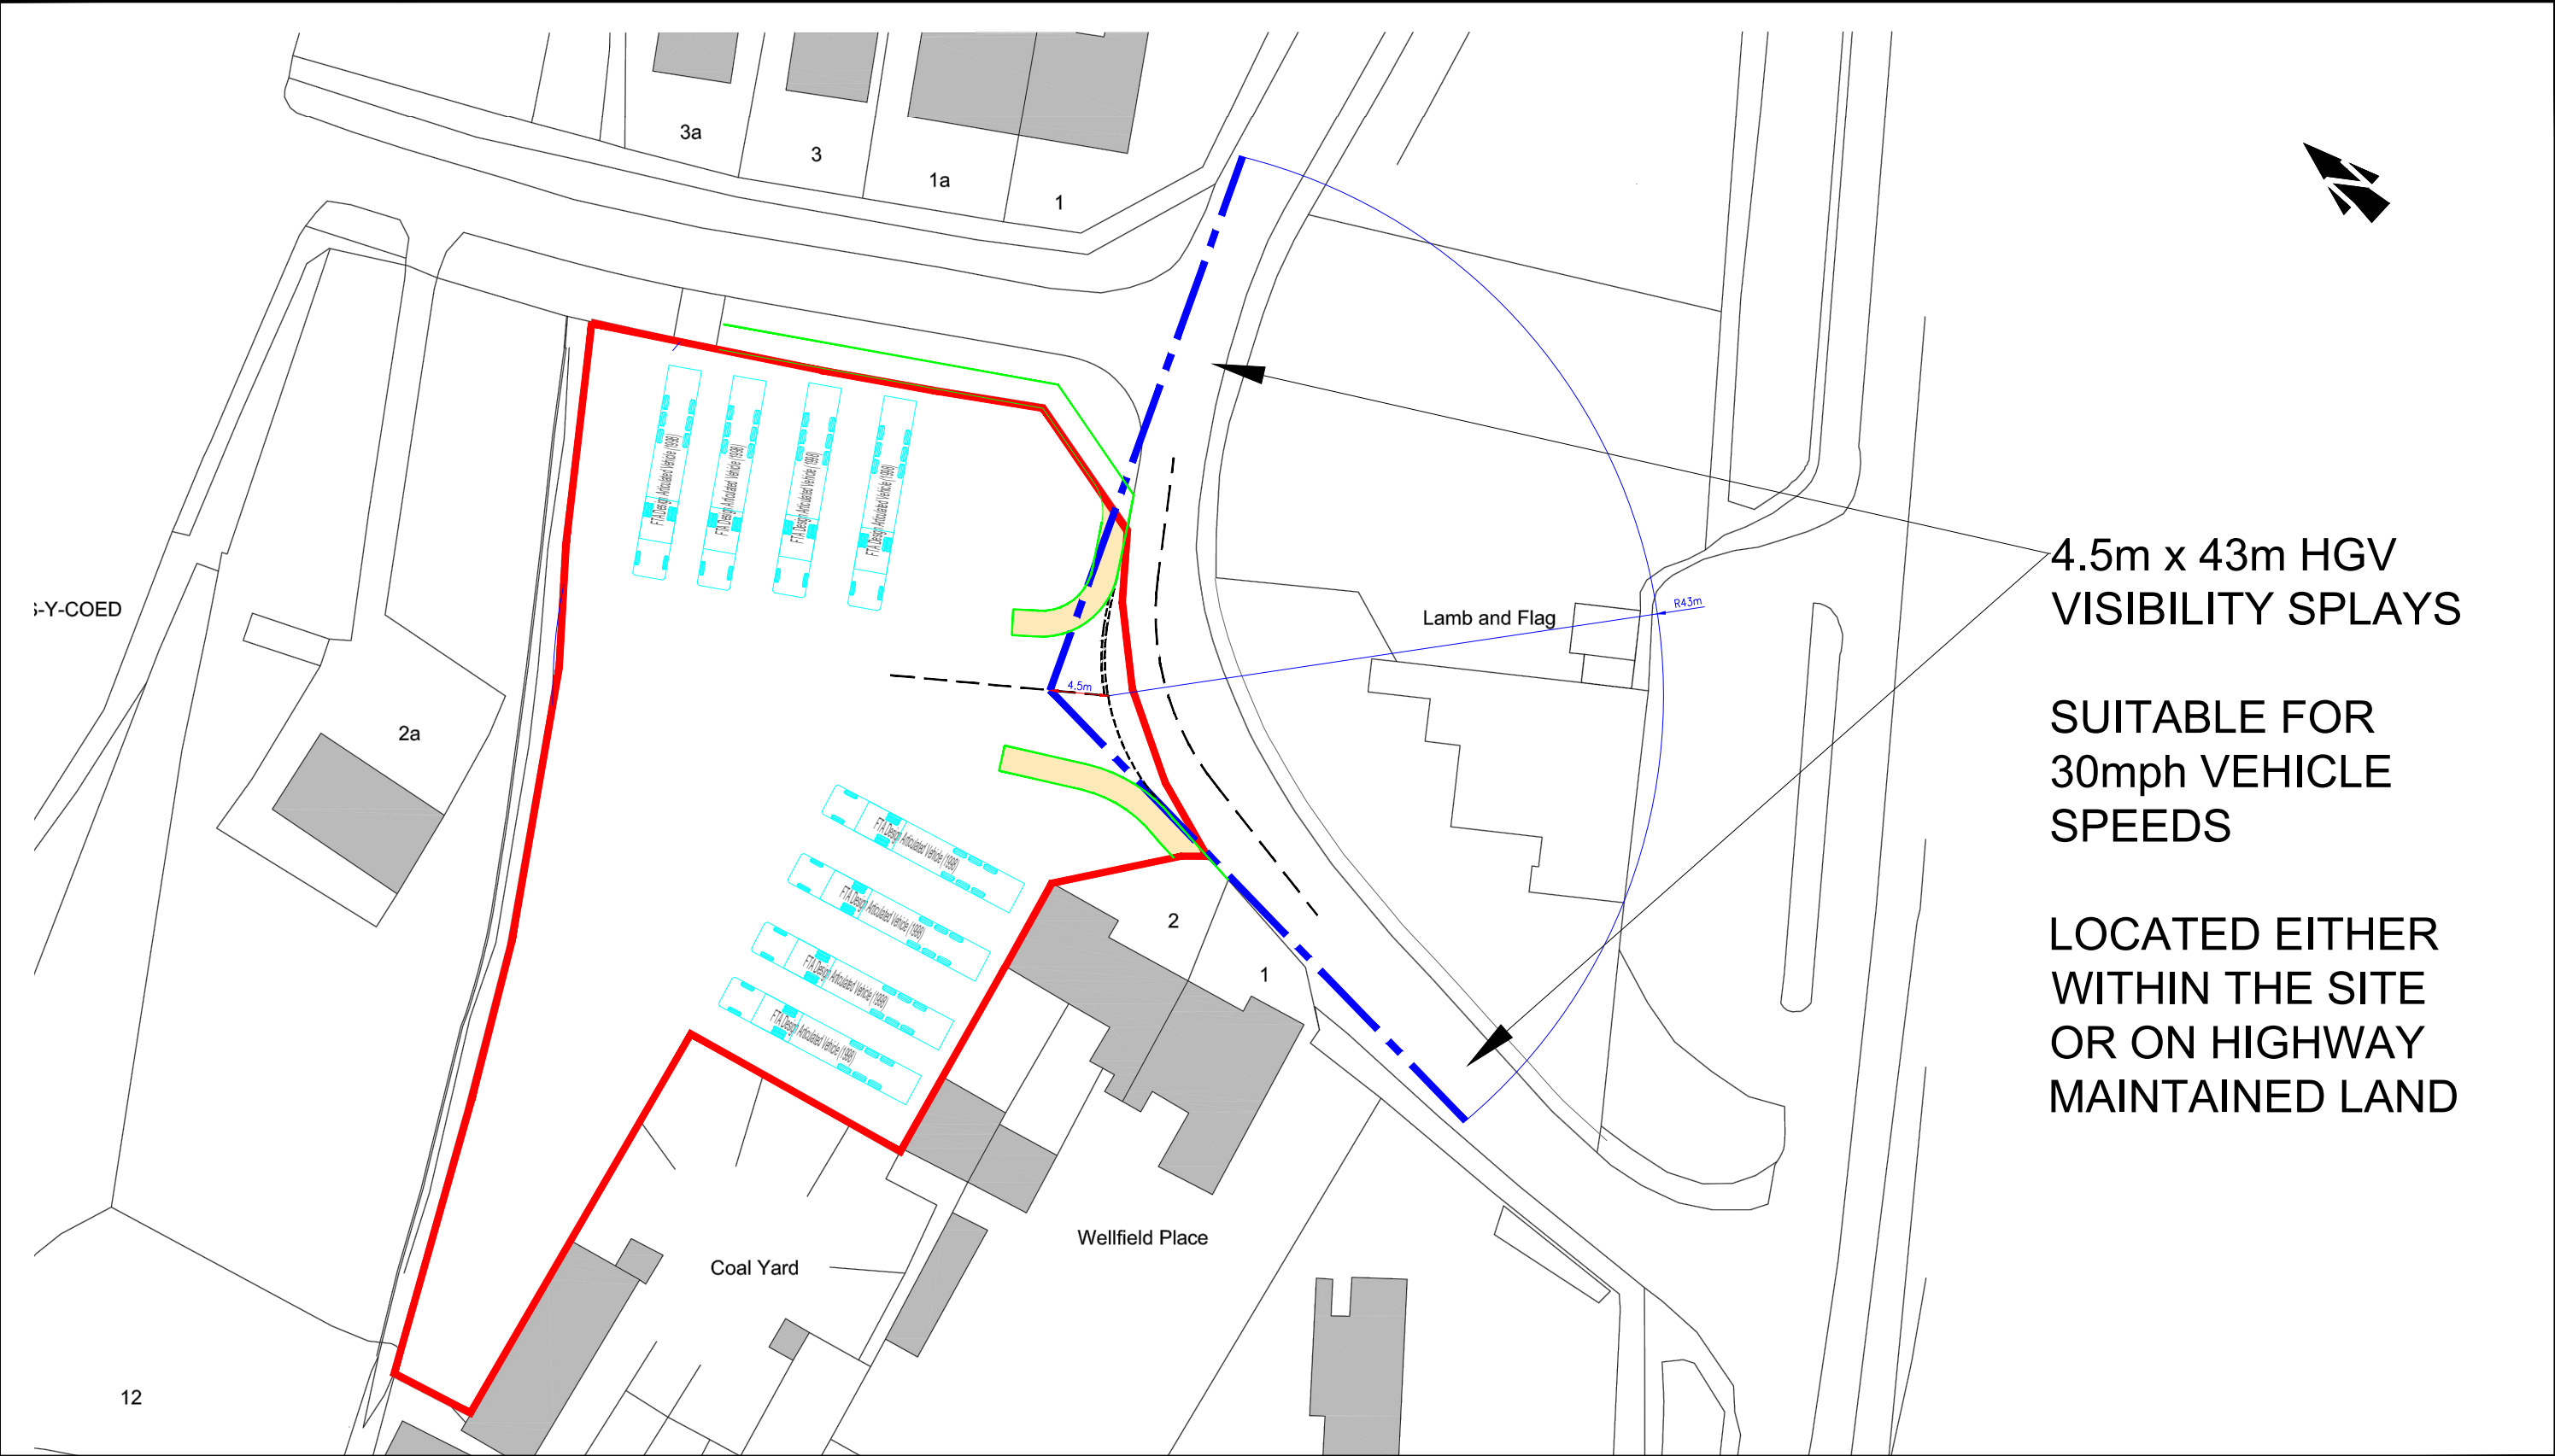

REV	DETAILS	DRAWN	CHECKED	DATE		PROJECT: 1043 - GLYNNEATH					CLIENT:				
						DRAWING TITLE: SITE ACCESS VISIBILITY					NOTES: 1. Do not scale from this drawing. 2. This drawing is for illustrative purposes only and not for construction. 3. This drawing is to be read and printed in colour.				
						DRAWN: SLW	CHECKED: MJ	DATE: 12.12.2021	SCALES: 1:500	SHEET SIZE: A3	DRAWING NUMBER: 1043-SK04		REVISION: -		