



Superseded

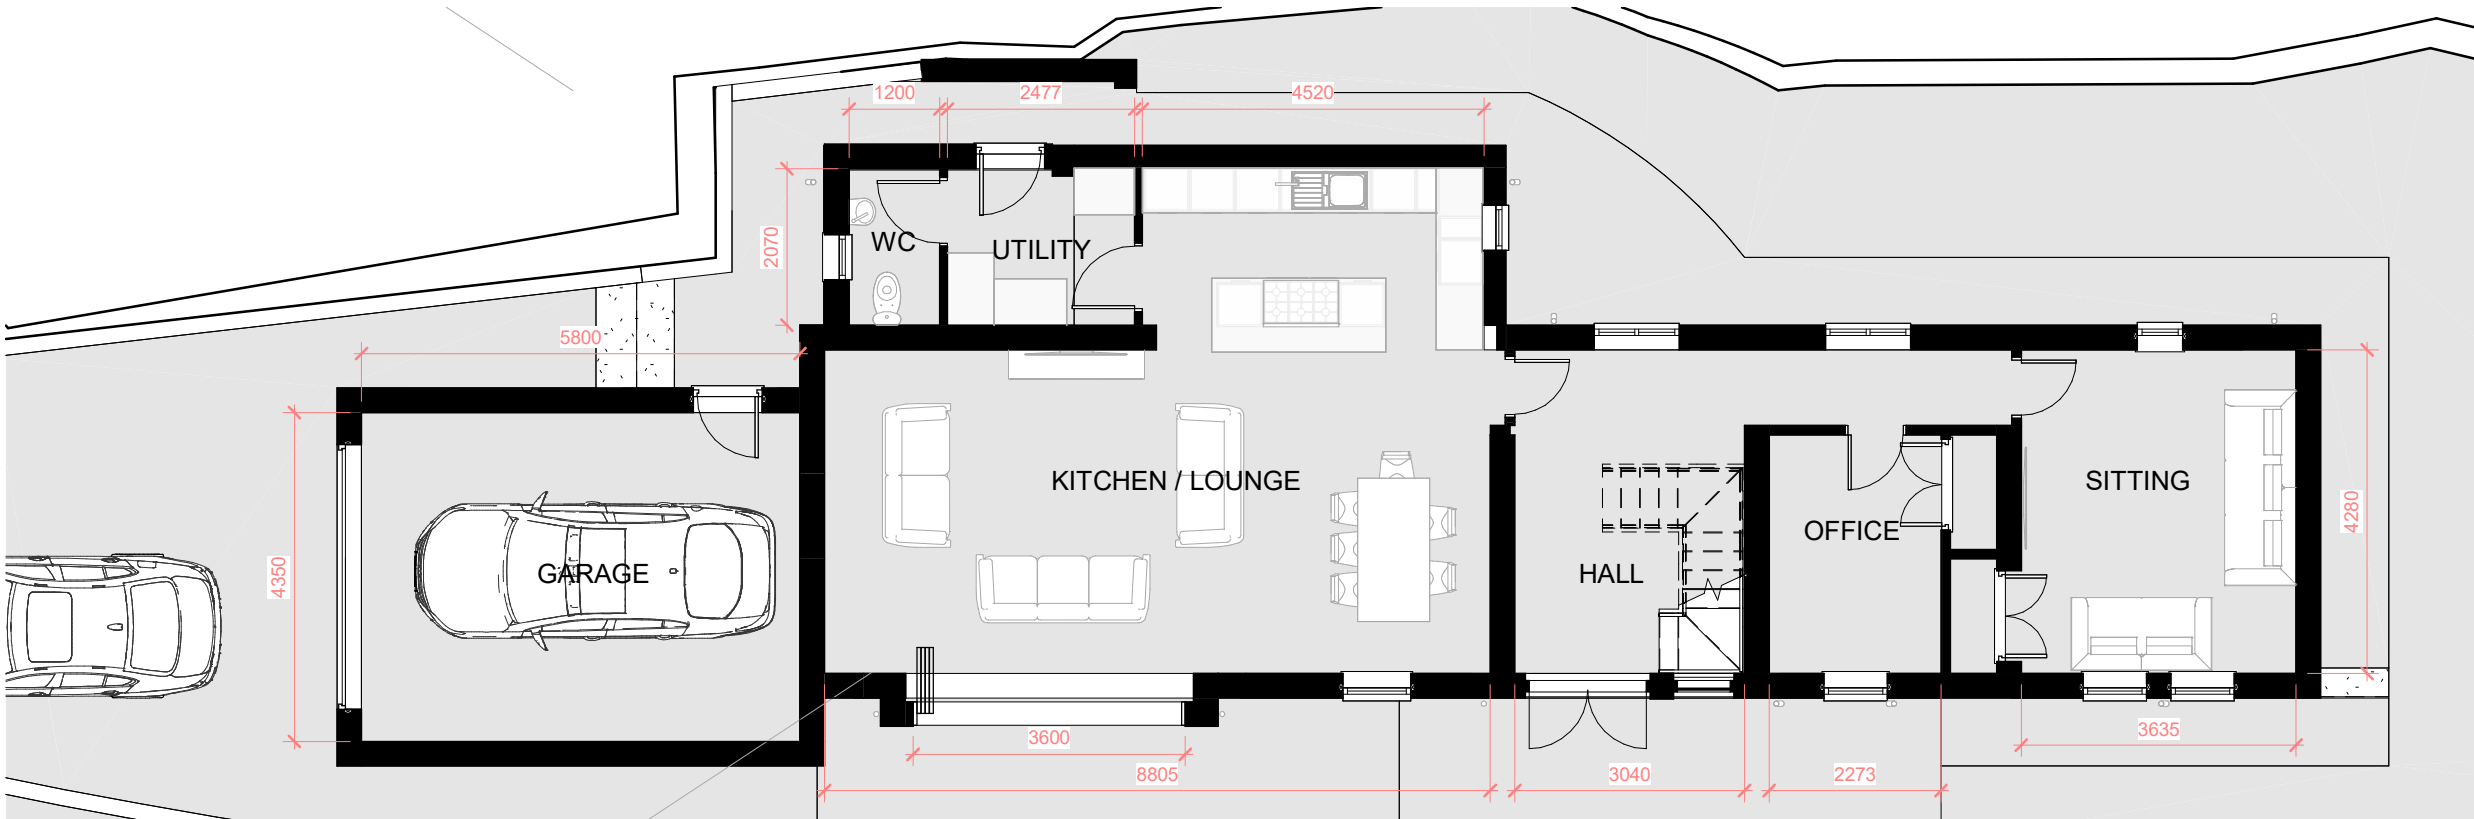

Proposed Ground Floor
1 : 100

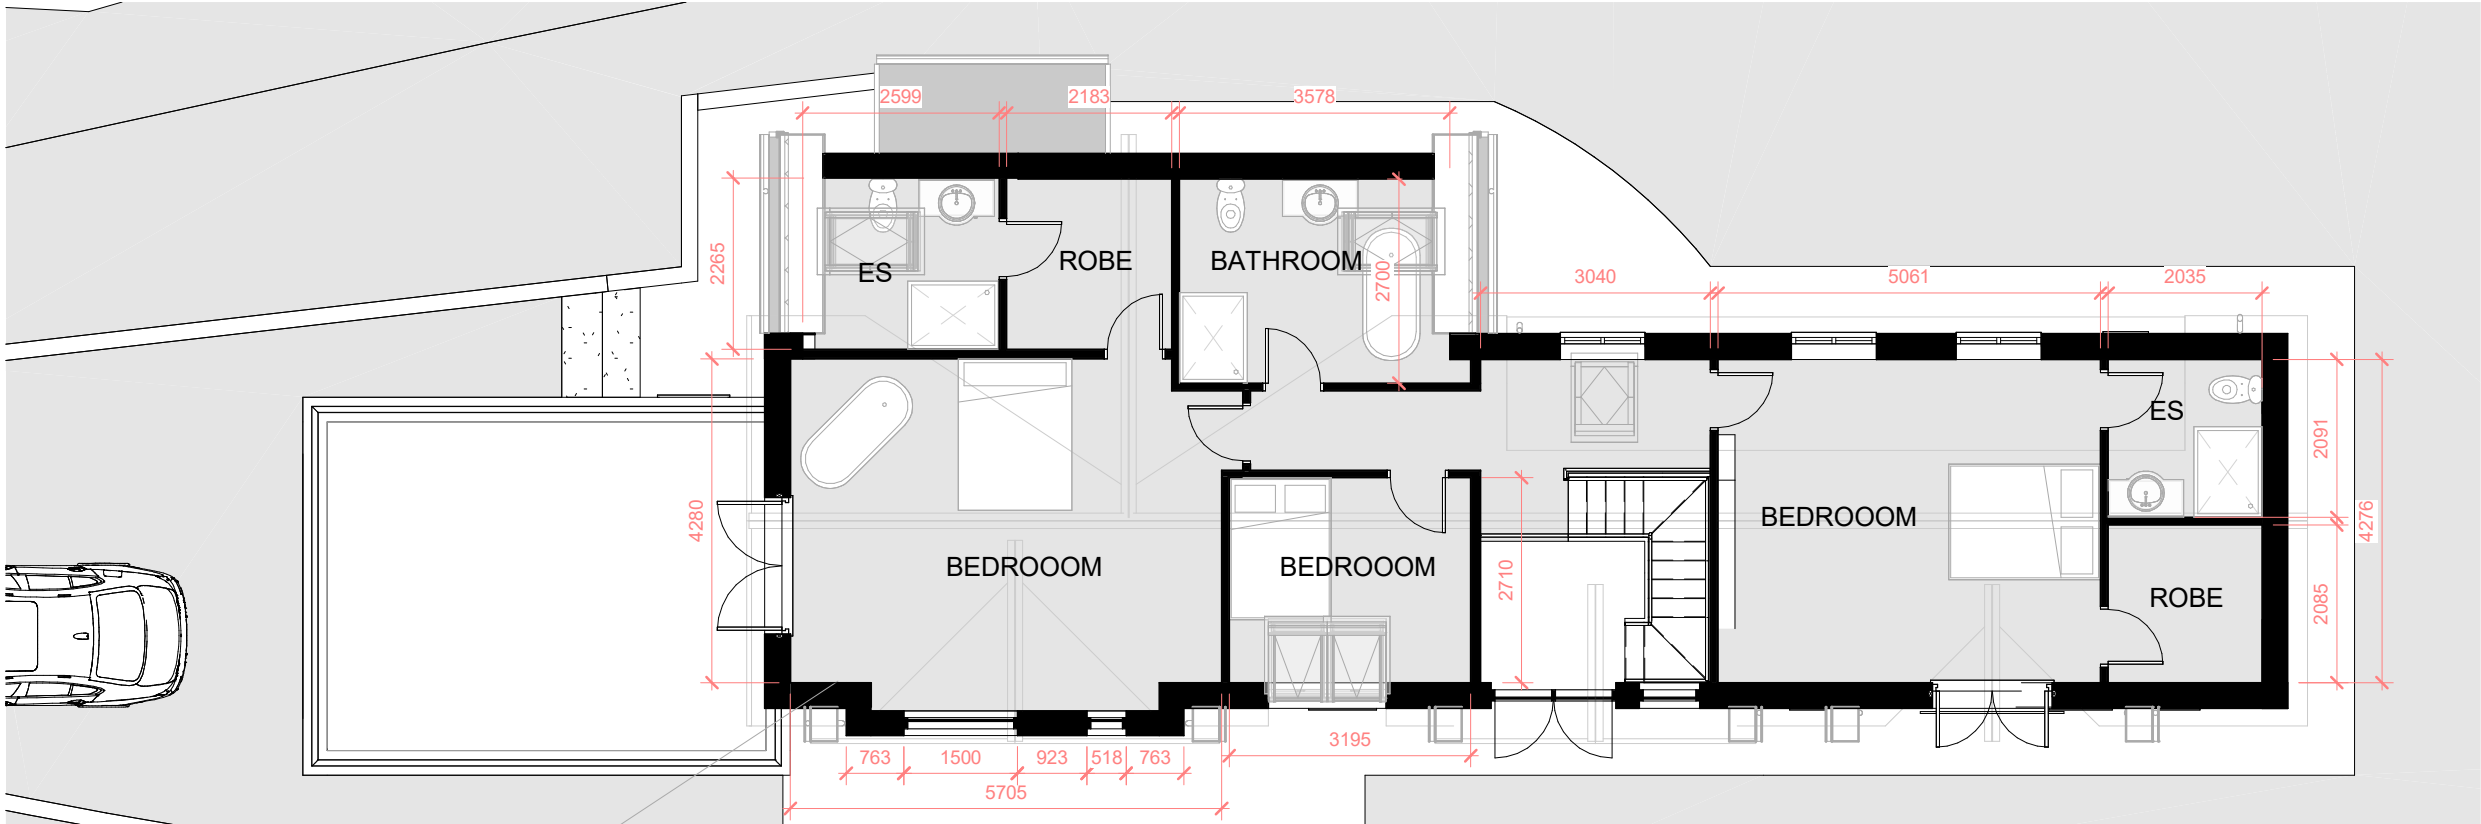

Proposed First Floor
1 : 100

Rev	Description	Date