



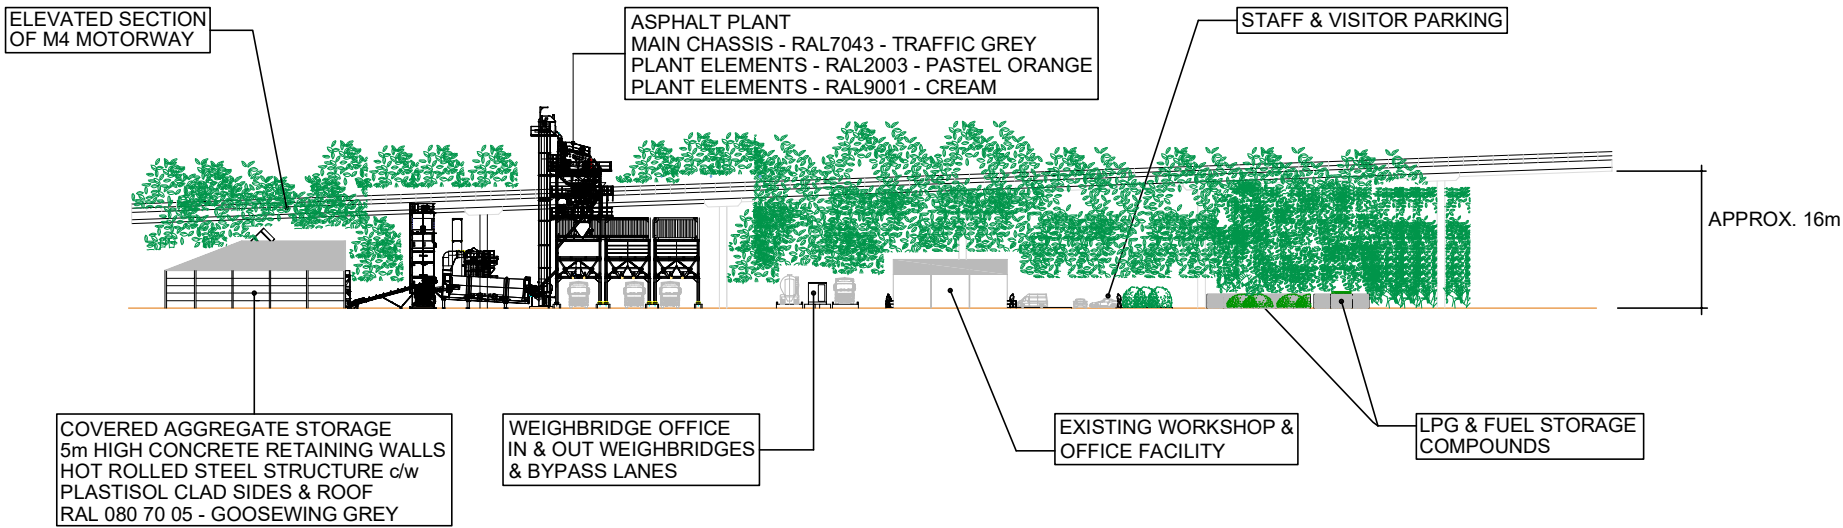

ELEVATION ON "A"- "A"

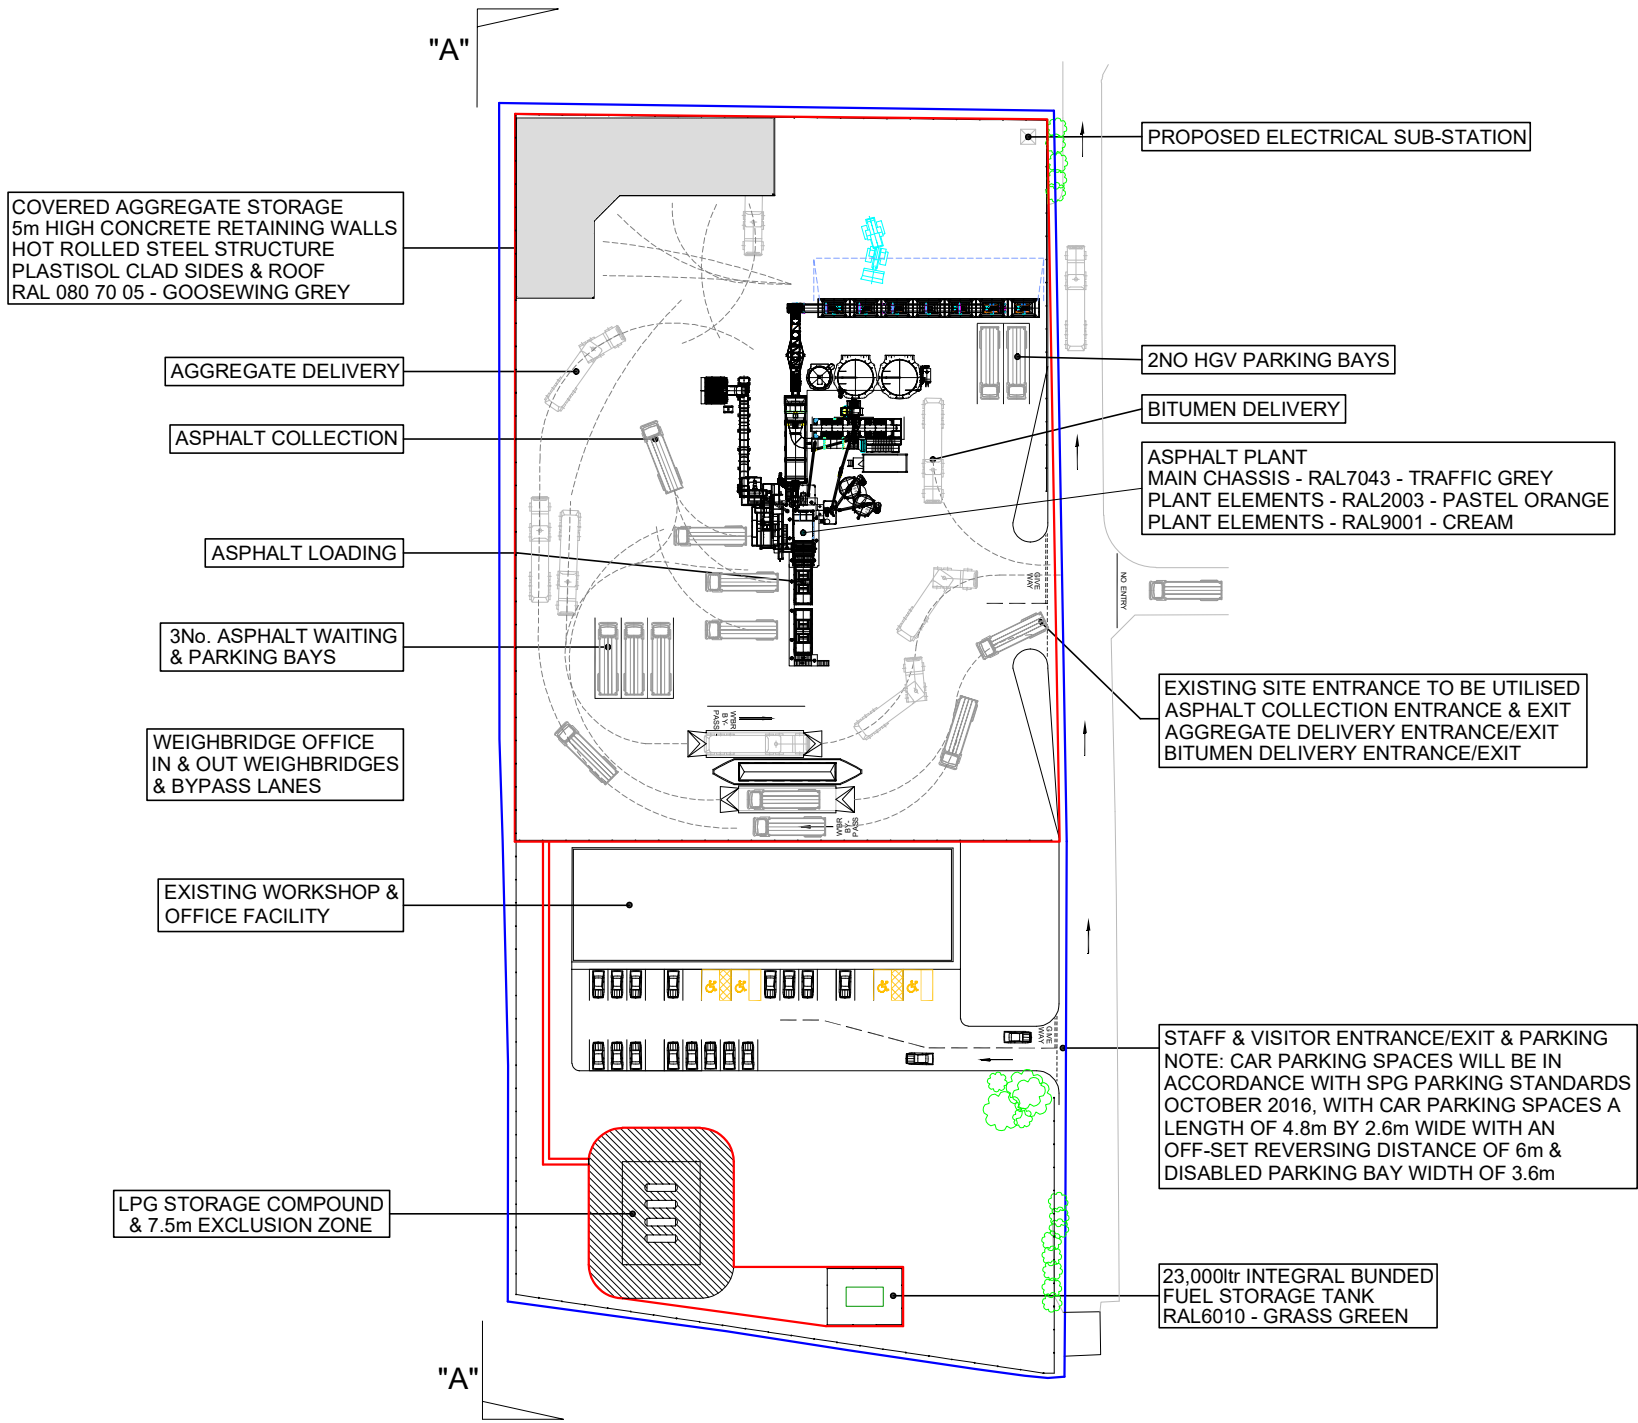

PLAN VIEW

ISSUE	DATE	REVISION	DRN BY	APP'D BY												
 MW Engineering Solutions Ltd Tel: +44 (0) 7703 193107 Web: www.mwengineeringsolutions.co.uk PROJECT: INDICATIVE LAYOUT OF PROPOSED ASPHALT PLANT FACILITY (LLANDARCY) CLIENT: GERALD D. HARRIES DRAWING TITLE: PLAN VIEW & ELEVATION DRAWING <table><tr><td>ORIGINATOR: MW</td><td>DATE: 03.12.21</td><td>SIG:</td></tr><tr><td>CHECKED: MW</td><td>DATE: 03.12.21</td><td>SIG:</td></tr></table> MWES DRAWING No.: GERALD D HARRIES - LLANDARCY - PLAN & ELEVATION <table><tr><td>CLIENT DRAWING No:</td><td>N/A</td><td>SHEET SIZE A1</td></tr><tr><td>REVISION:</td><td>SCALE: 1:1000</td><td>SHEET No. 1 OF ***</td></tr></table>					ORIGINATOR: MW	DATE: 03.12.21	SIG:	CHECKED: MW	DATE: 03.12.21	SIG:	CLIENT DRAWING No:	N/A	SHEET SIZE A1	REVISION:	SCALE: 1:1000	SHEET No. 1 OF ***
ORIGINATOR: MW	DATE: 03.12.21	SIG:														
CHECKED: MW	DATE: 03.12.21	SIG:														
CLIENT DRAWING No:	N/A	SHEET SIZE A1														
REVISION:	SCALE: 1:1000	SHEET No. 1 OF ***														