



Rev
Dwg No
Project


EXISTING SECTION DETAIL
at CEILING
Scale 1:5 @ A1

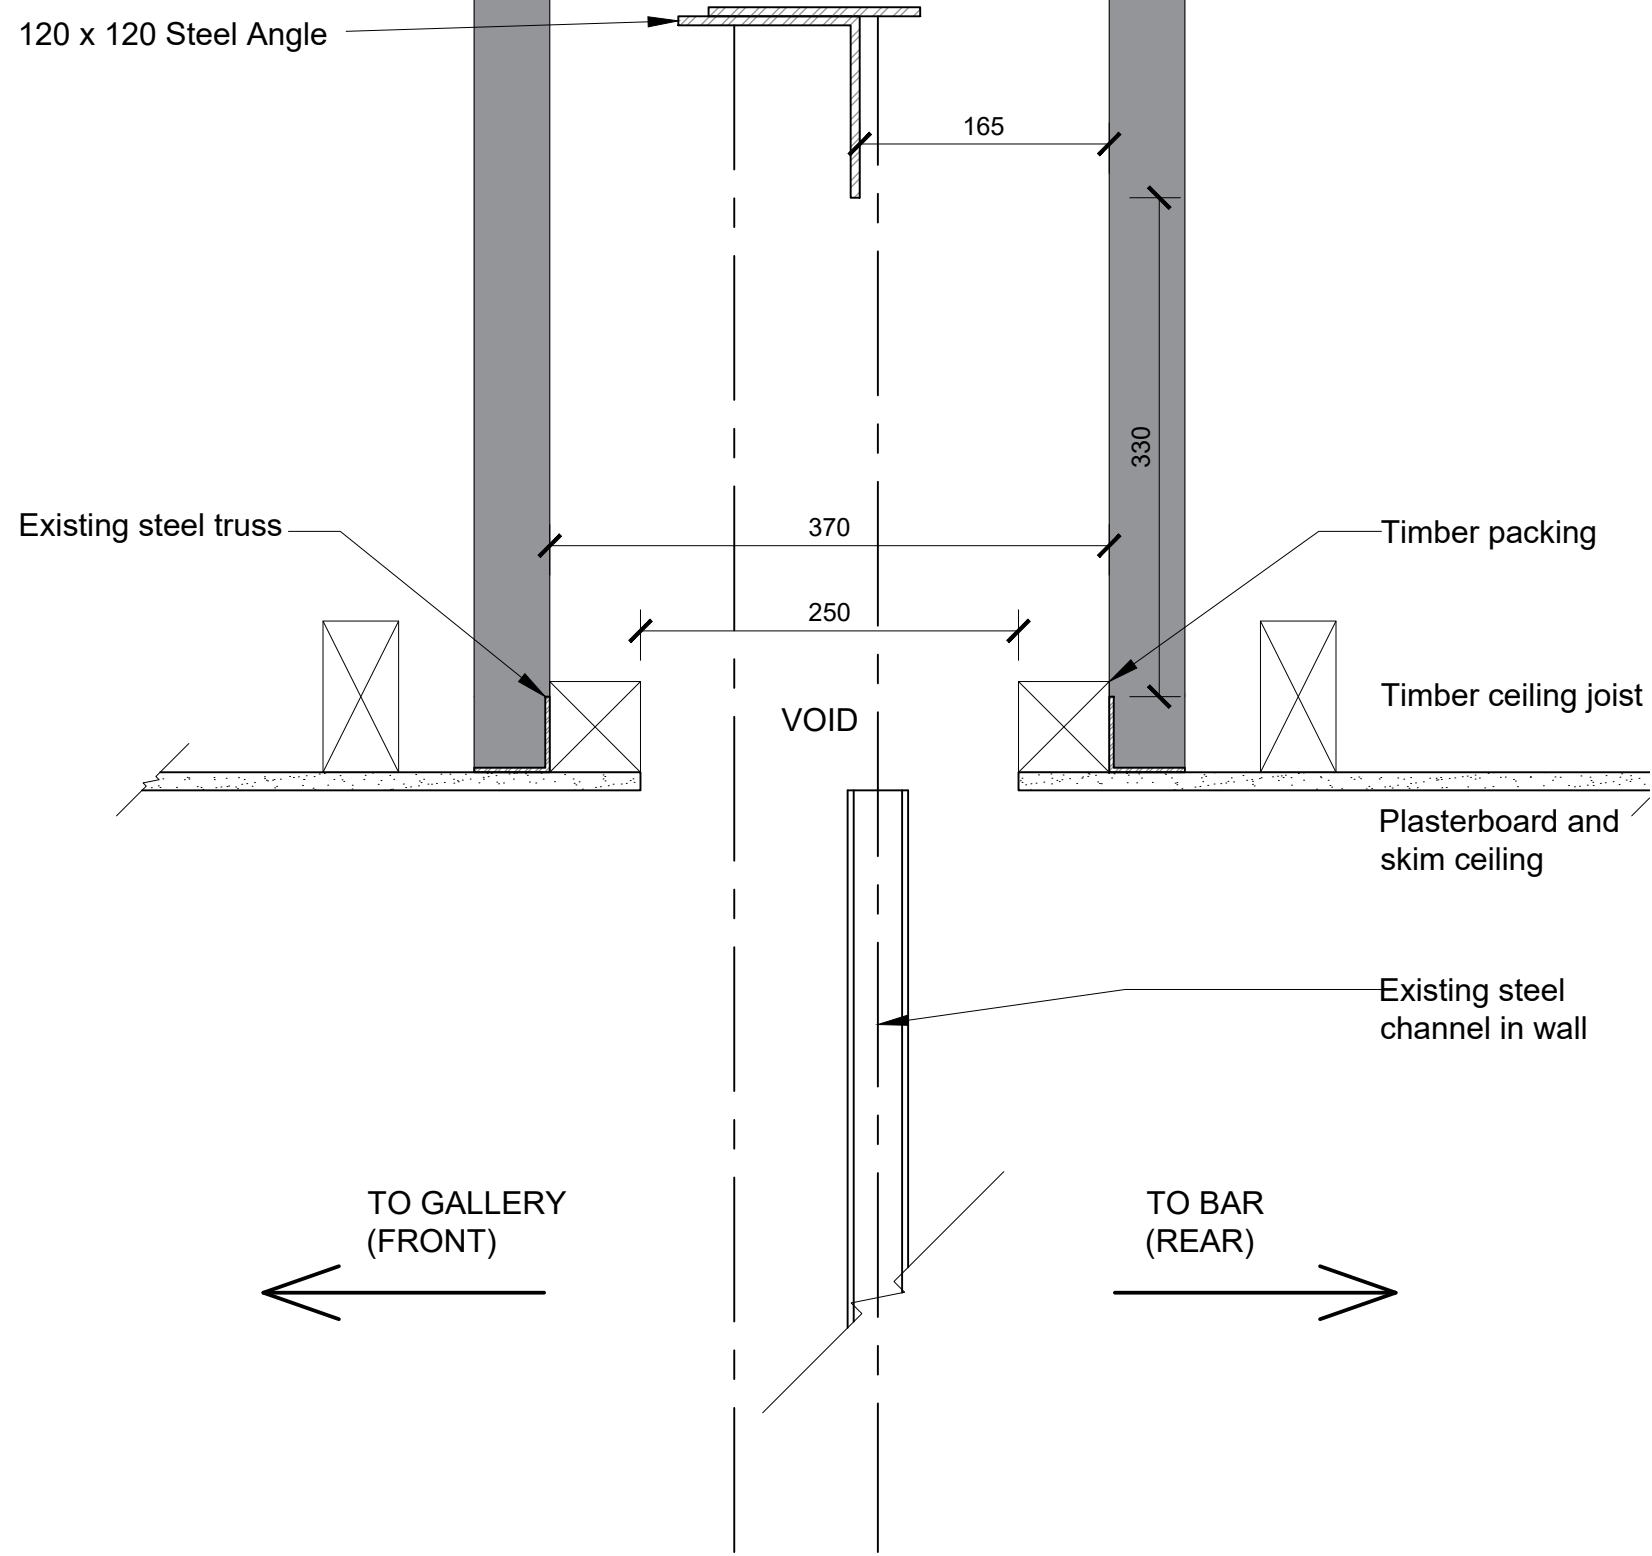


EXISTING SECTION DETAIL
at FLOOR
Scale 1:5 @ A1

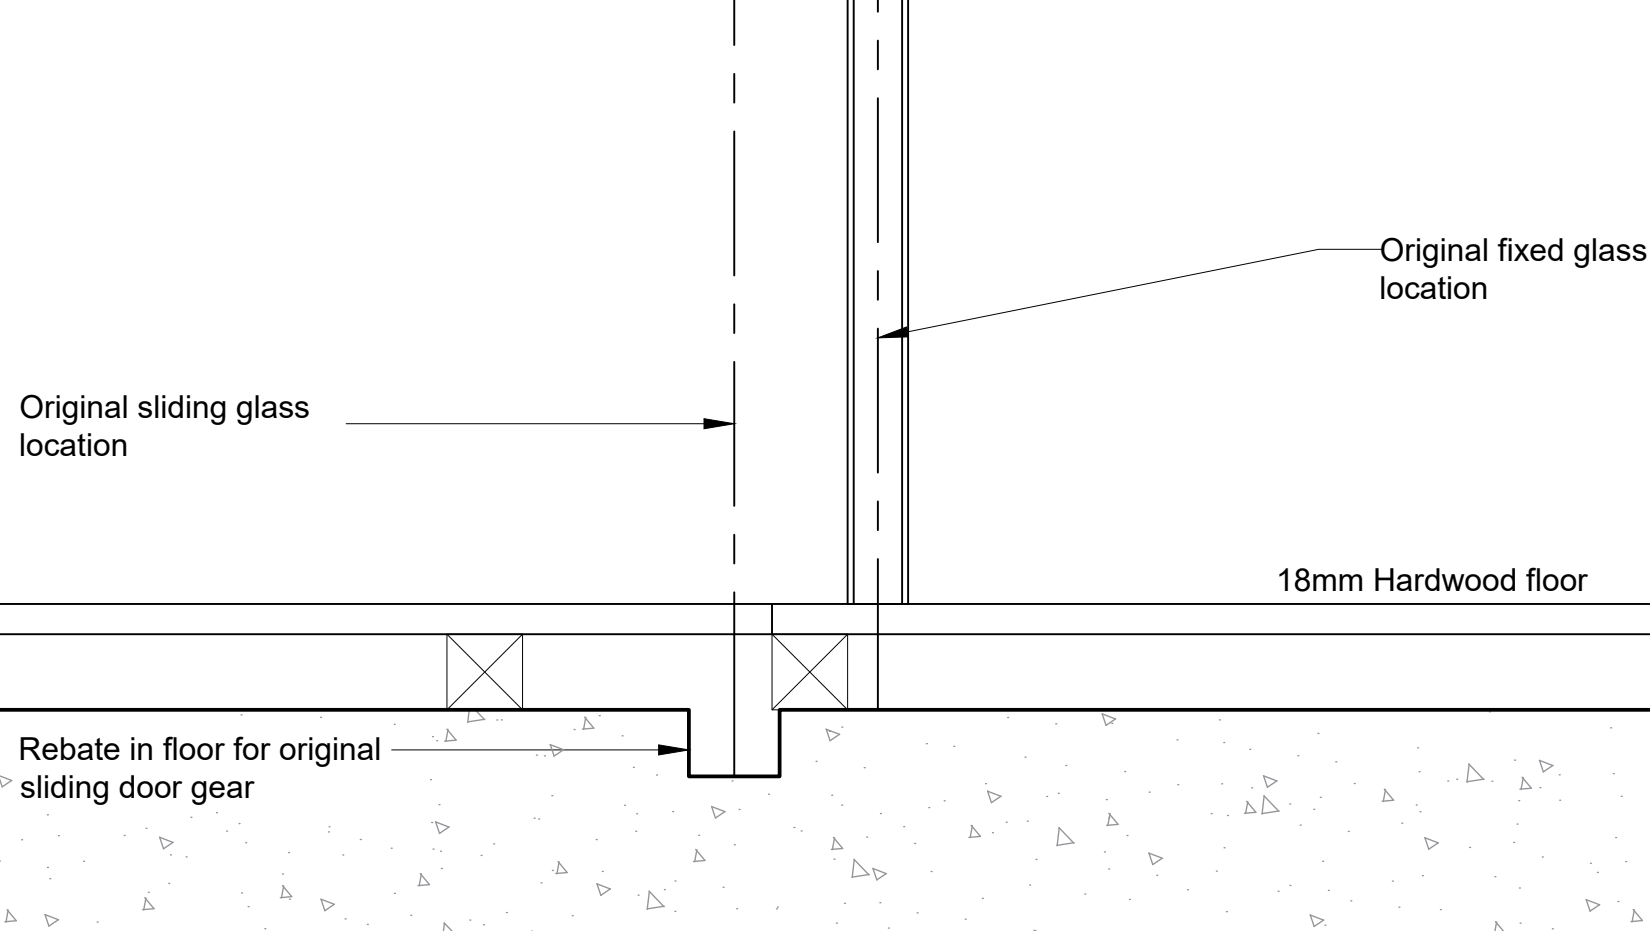



SECTION C
FIN REST BOX, CEILING
Scale 1:5 @ A1

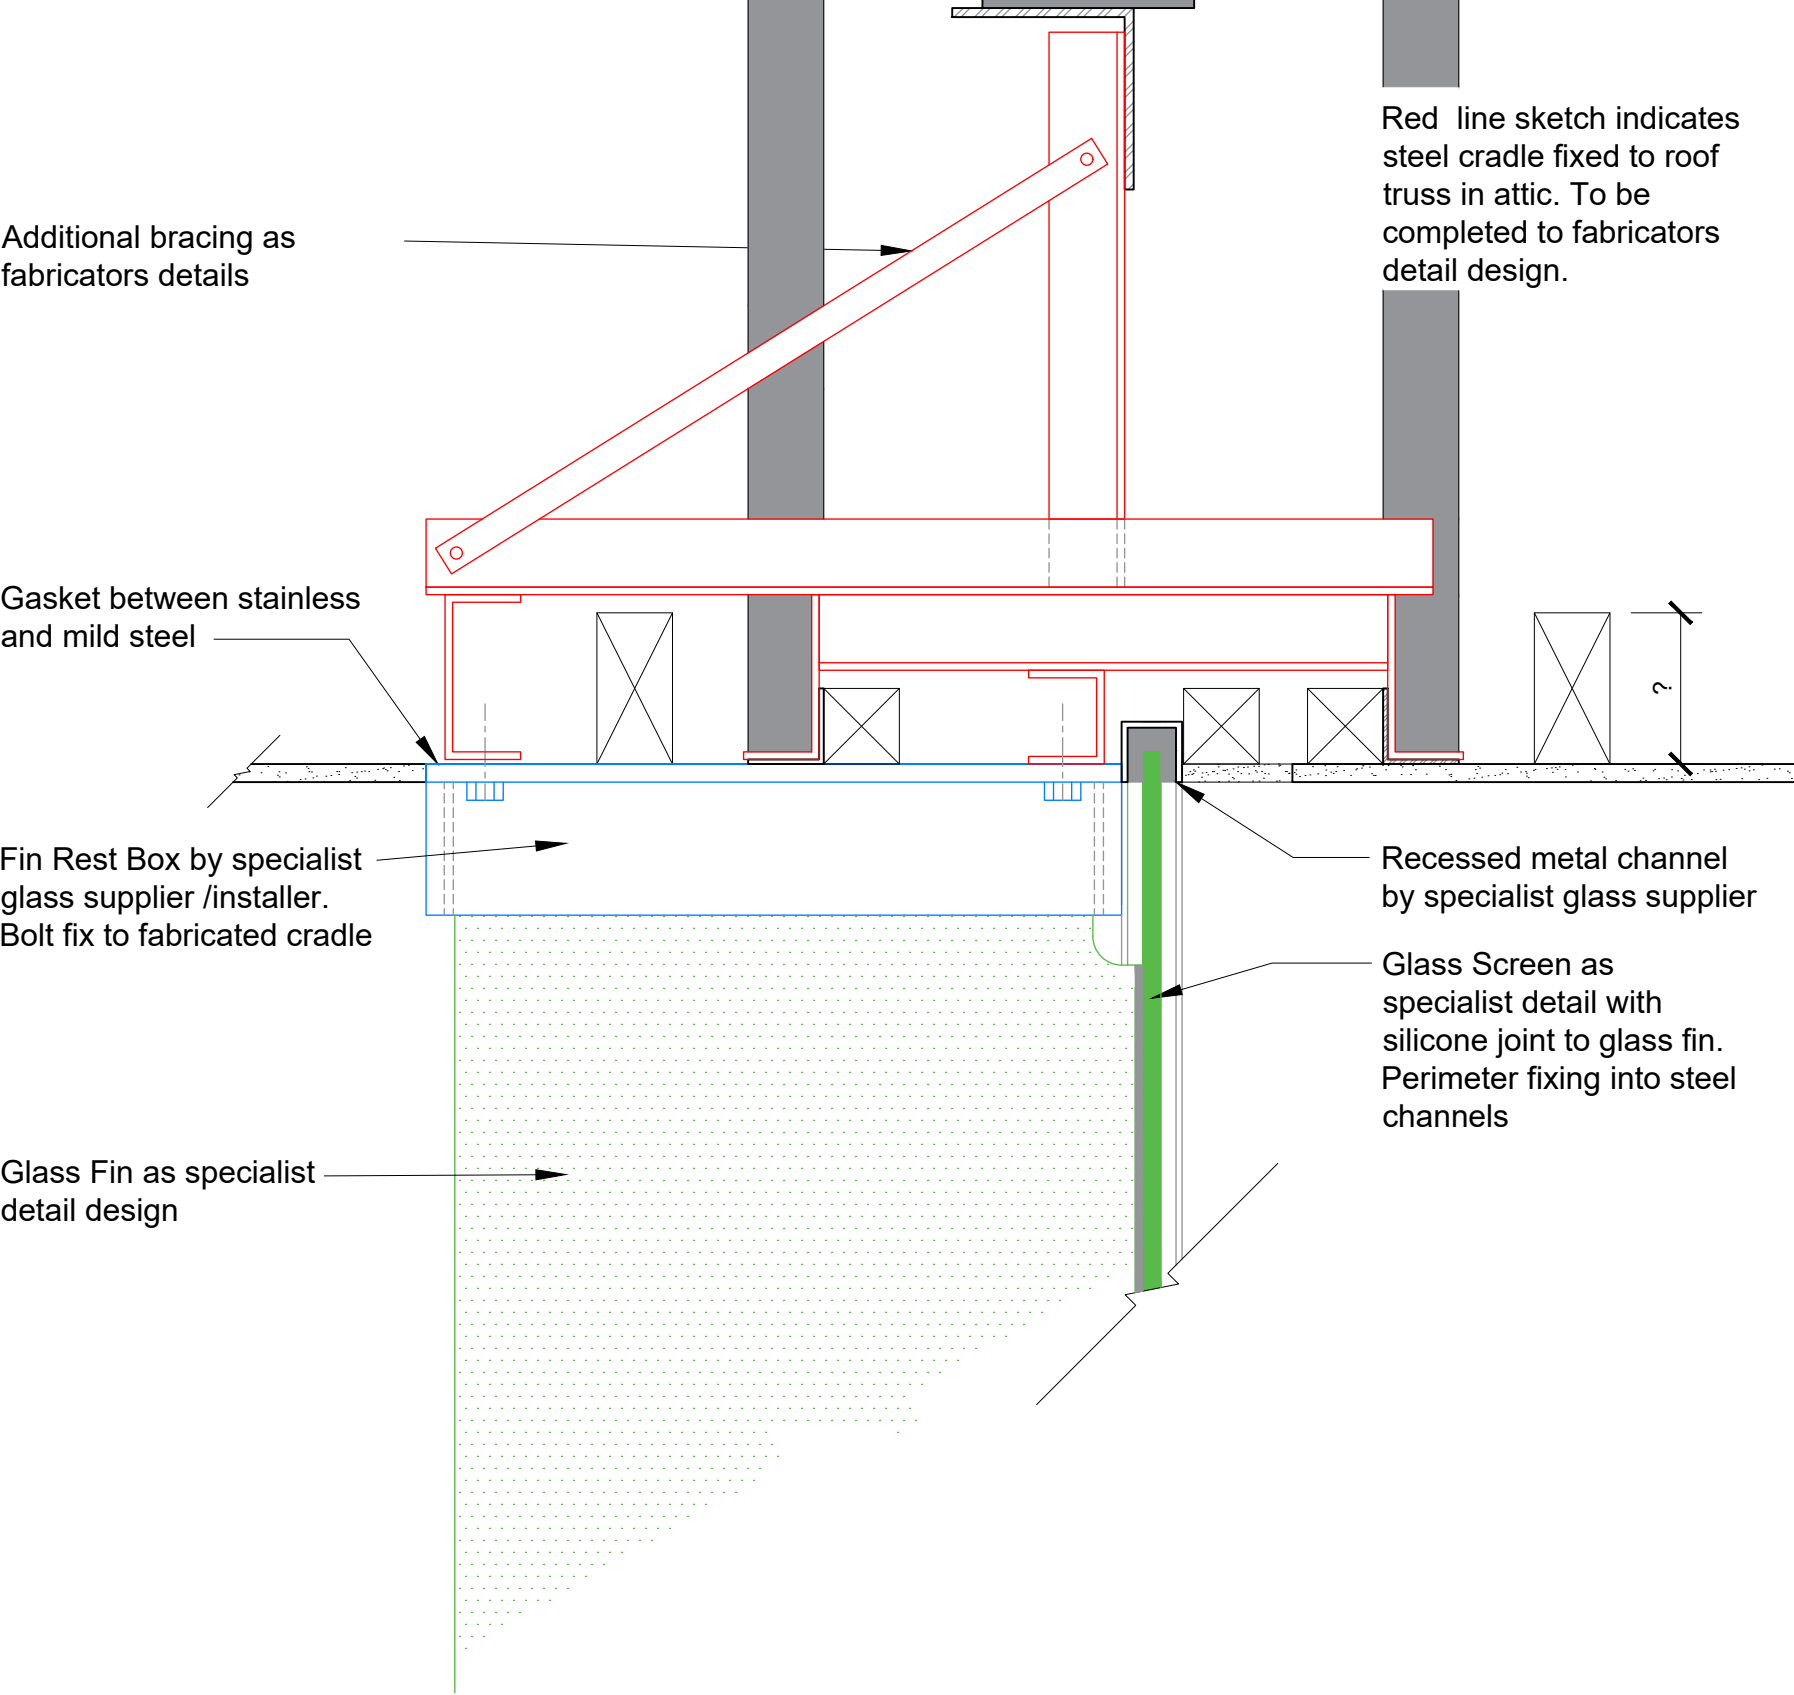

SECTION C
FIN REST BOX, FLOOR
Scale 1:5 @ A1

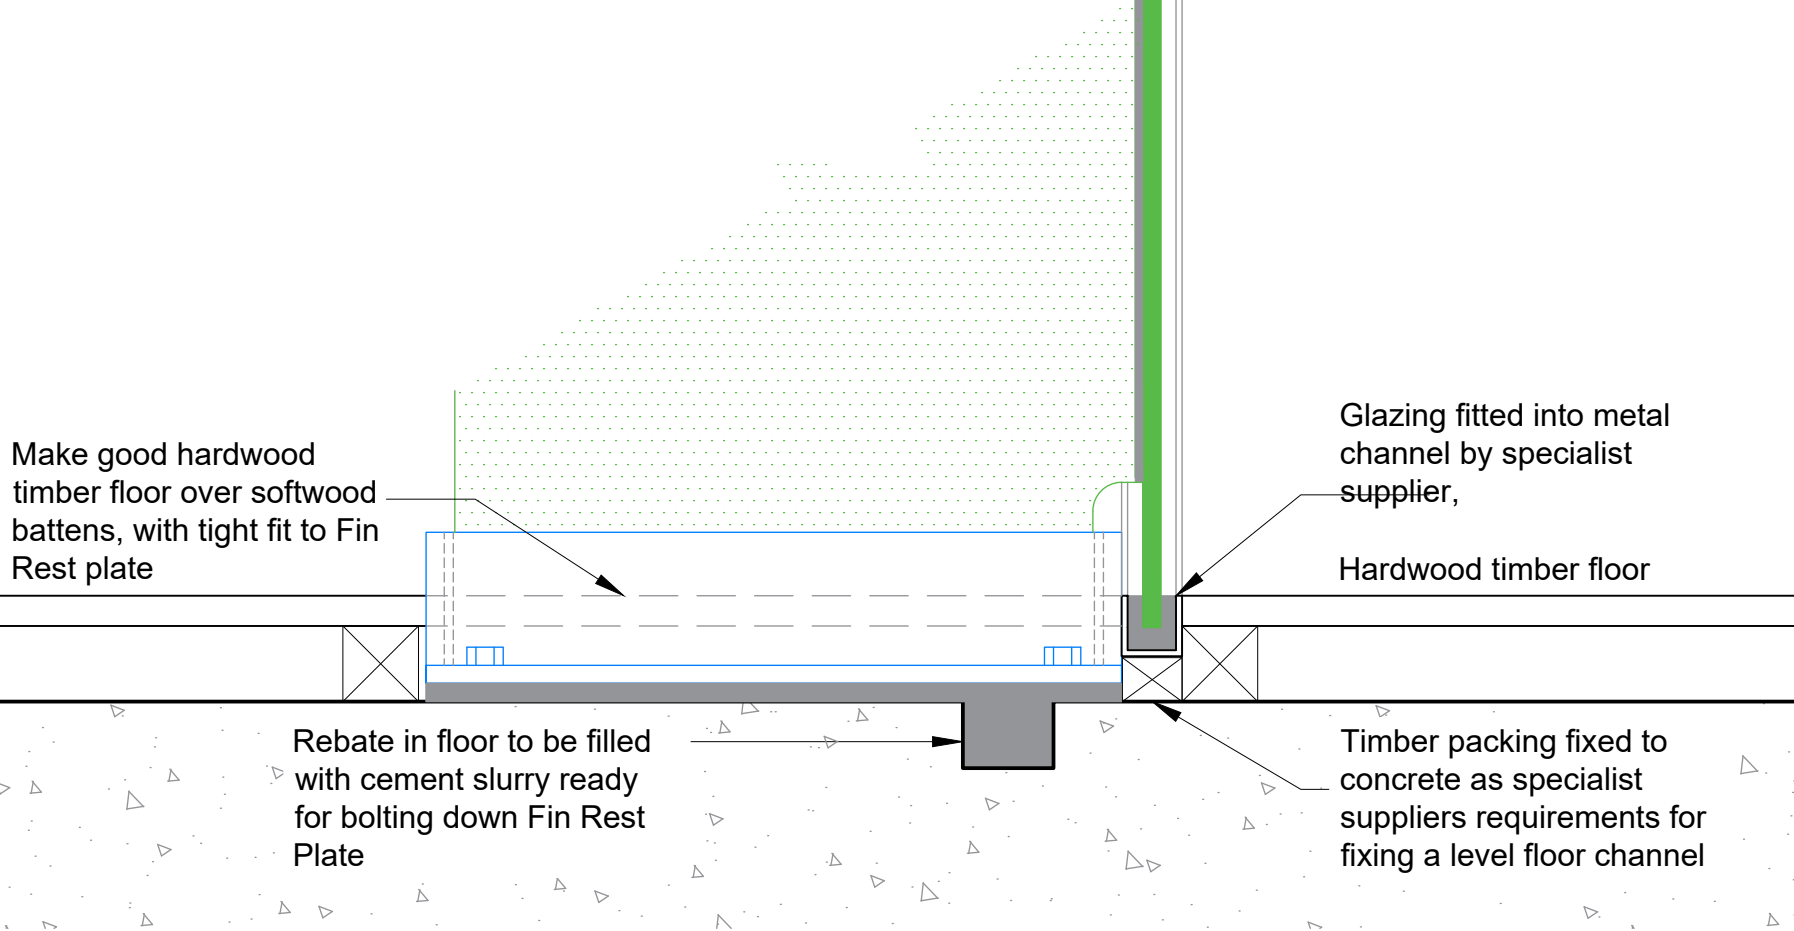

SECTION D
BETWEEN FINs,
At CEILING
Scale 1:5 @ A1

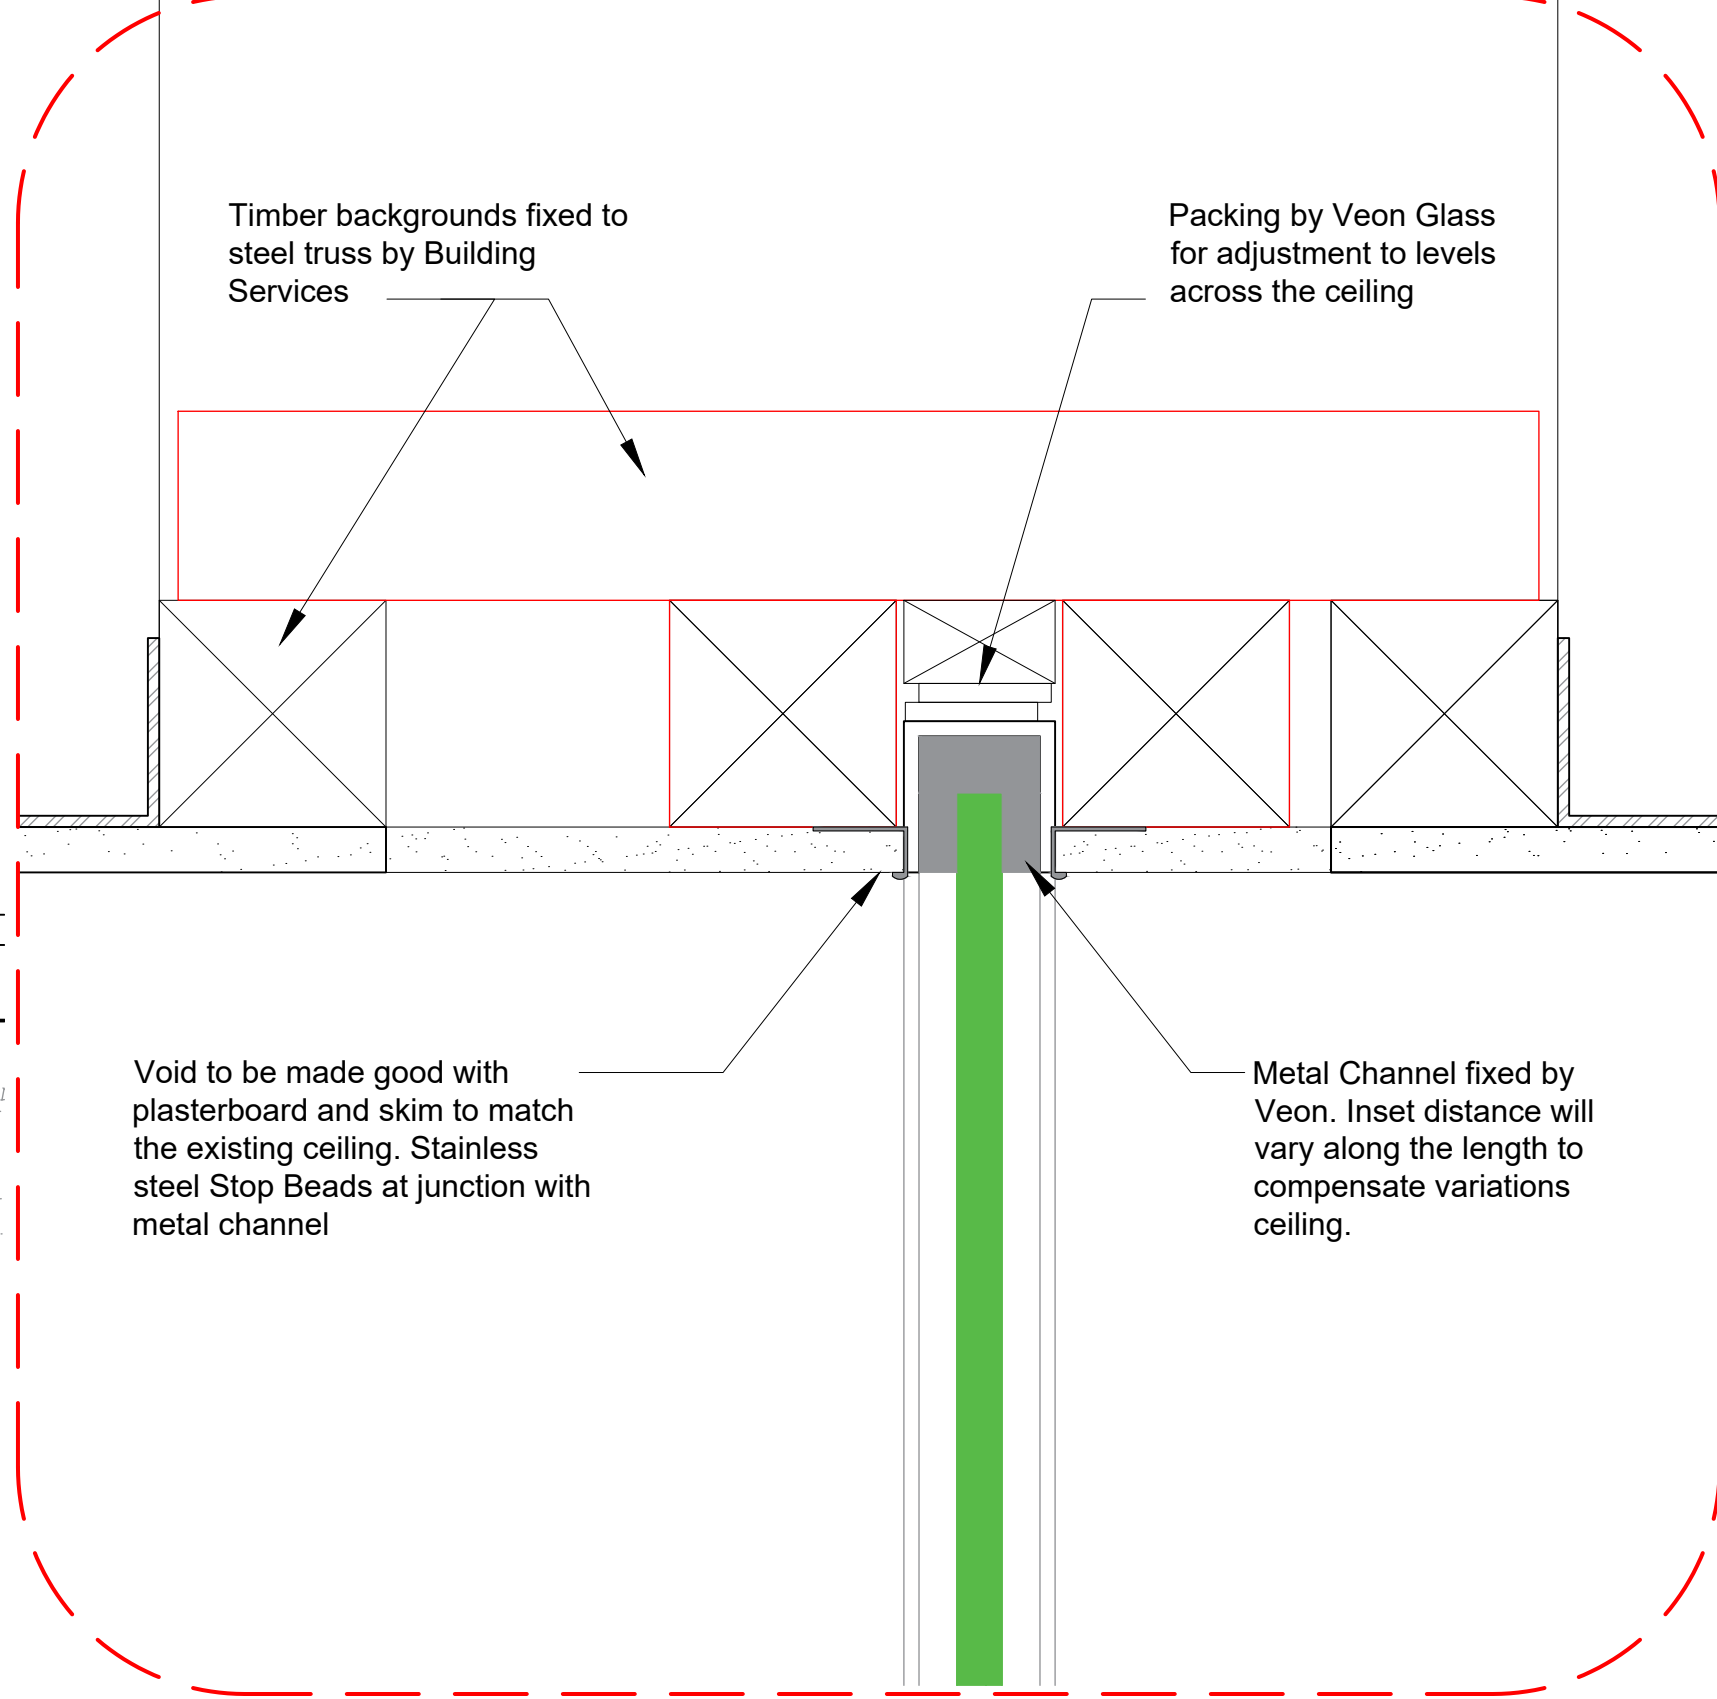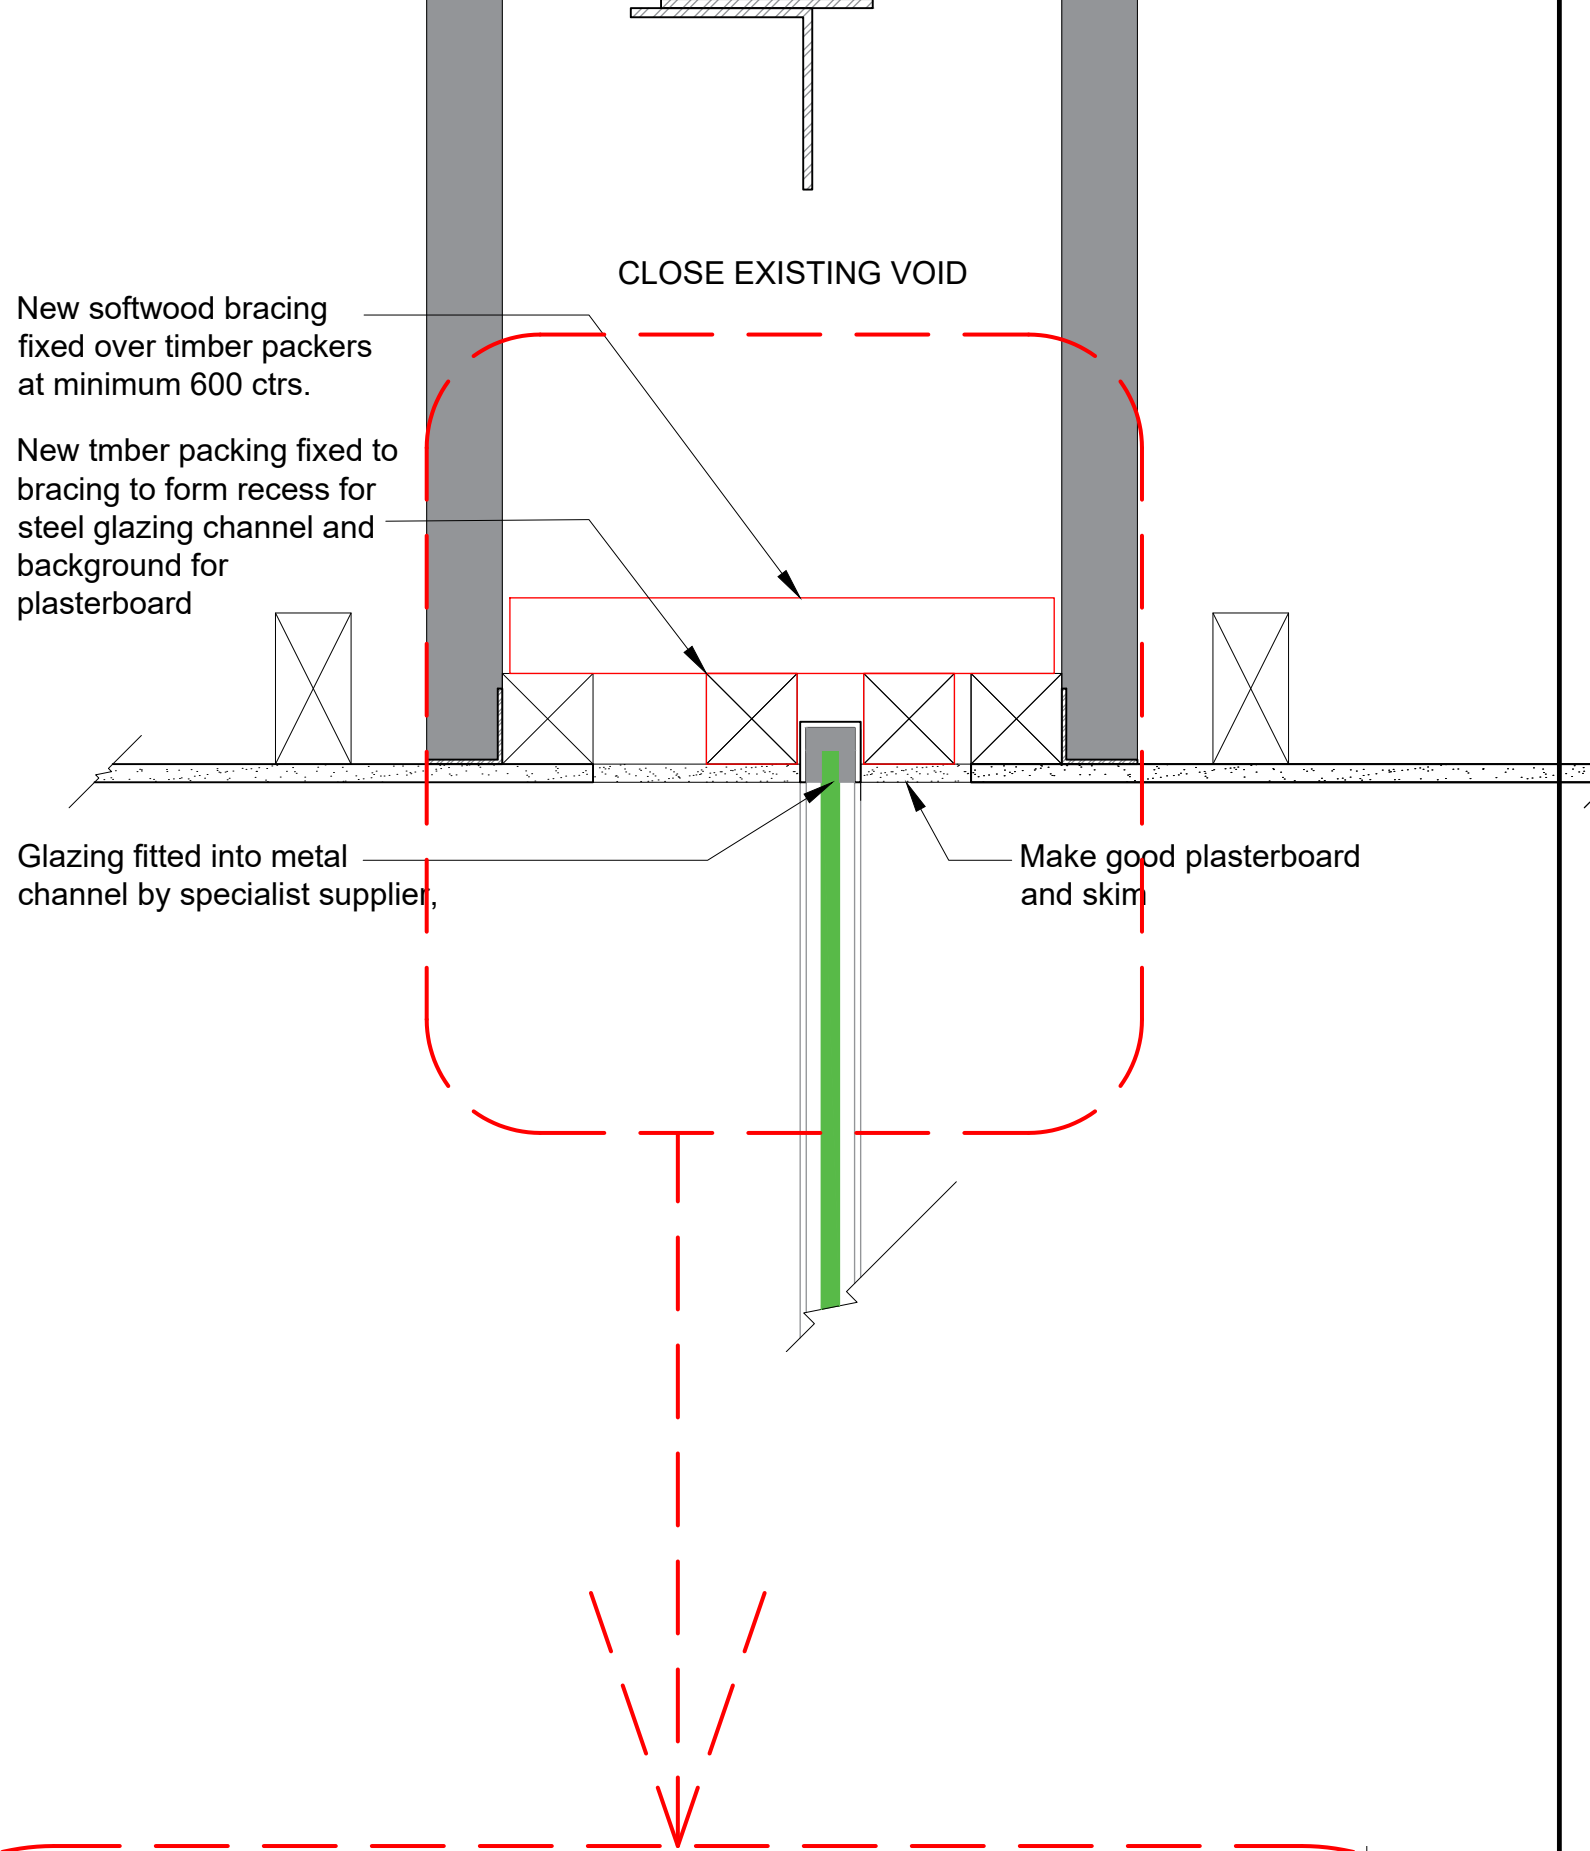

NOTES

1. All dimensions in millimetres unless otherwise stated.

Rev	Details	Dr	Ch	Apr	Date

Neath Port Talbot
Castell-nedd Port Talbot
County Borough Council Cynghor Bwrdeistref Sirol
Making a difference Gwahaniaeth er gwell

PROPERTY & REGENERATION
Nicola Pearce BSc(Hons) DipTP MRTPI
DIRECTOR OF ENVIRONMENT AND REGENERATION
THE QUAYS, BRUNEL WAY
BAGLAN ENERGY PARK, SA11 2GG
www.npt.gov.uk

MARGAM ORANGERY
SCREEN REPLACEMENT

CONSTRUCTION DETAILS
DETAIL SHEET 1

File No.	Property Ref. No.
Drawn TJE	Checked
Date Dec 2021	Date
Scales 1:5 @ A1	Approved
Drawing No. A1197-11	Rev.