




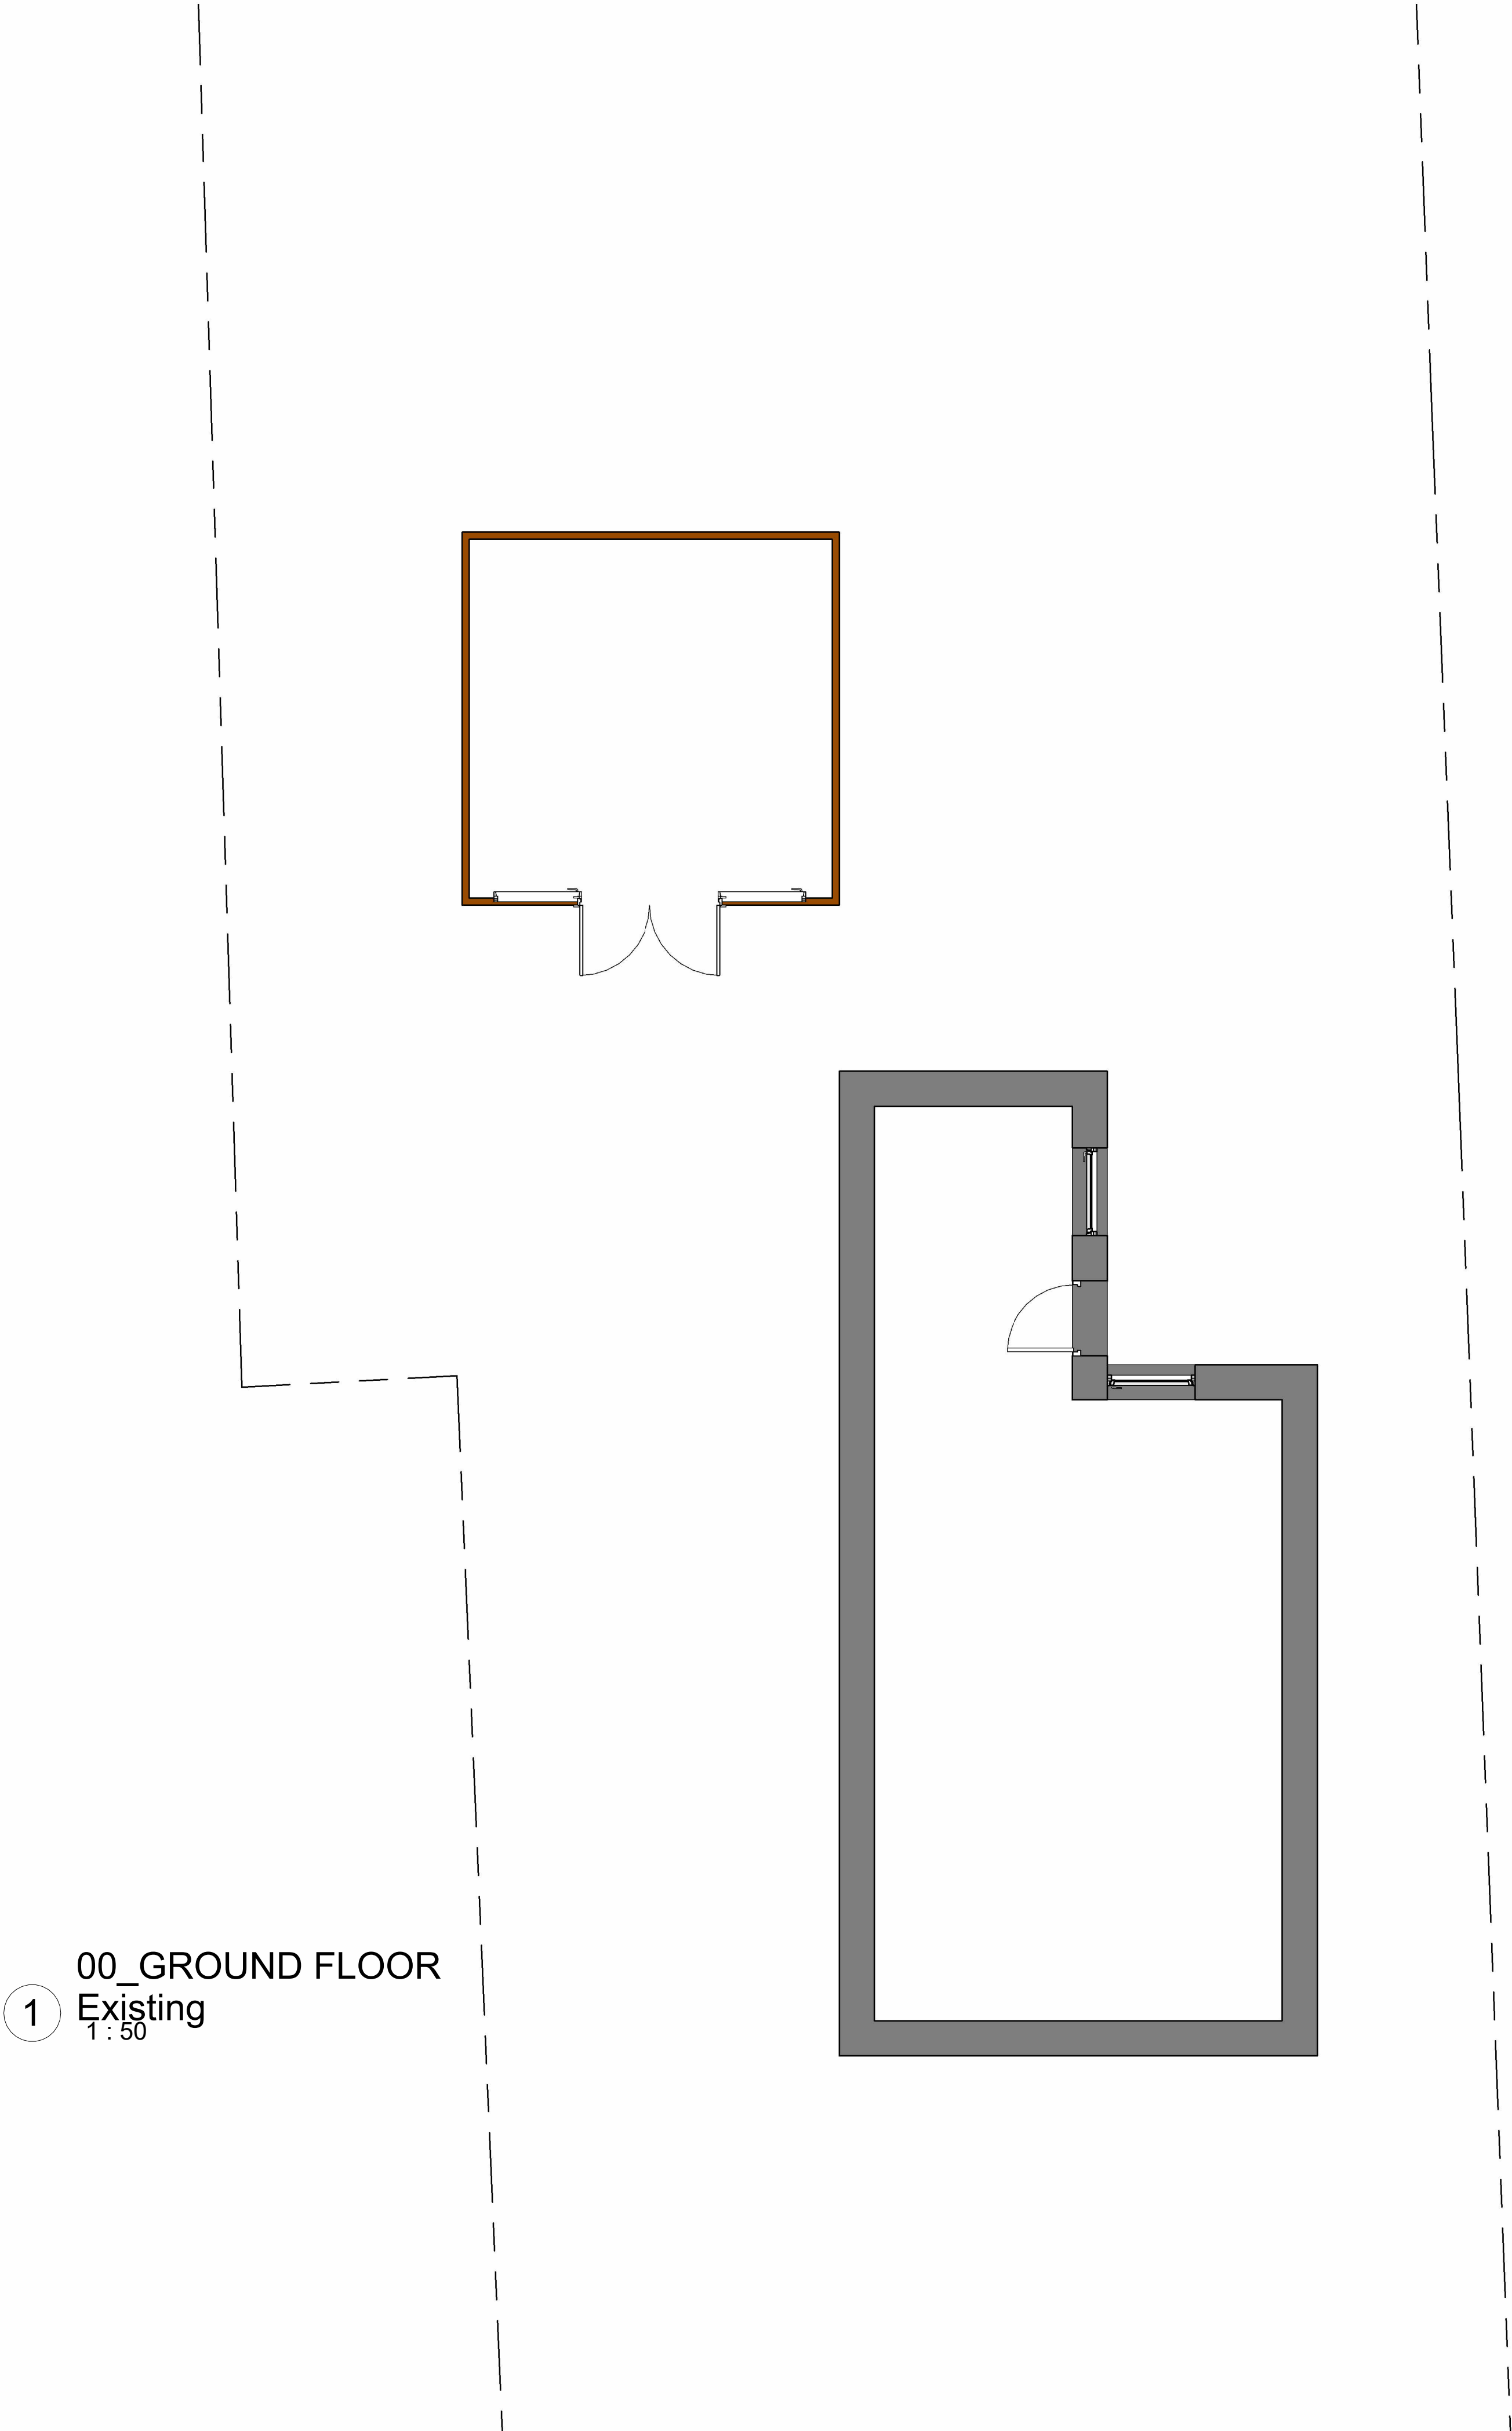


1 00_GROUND FLOOR
Existing
1 : 50

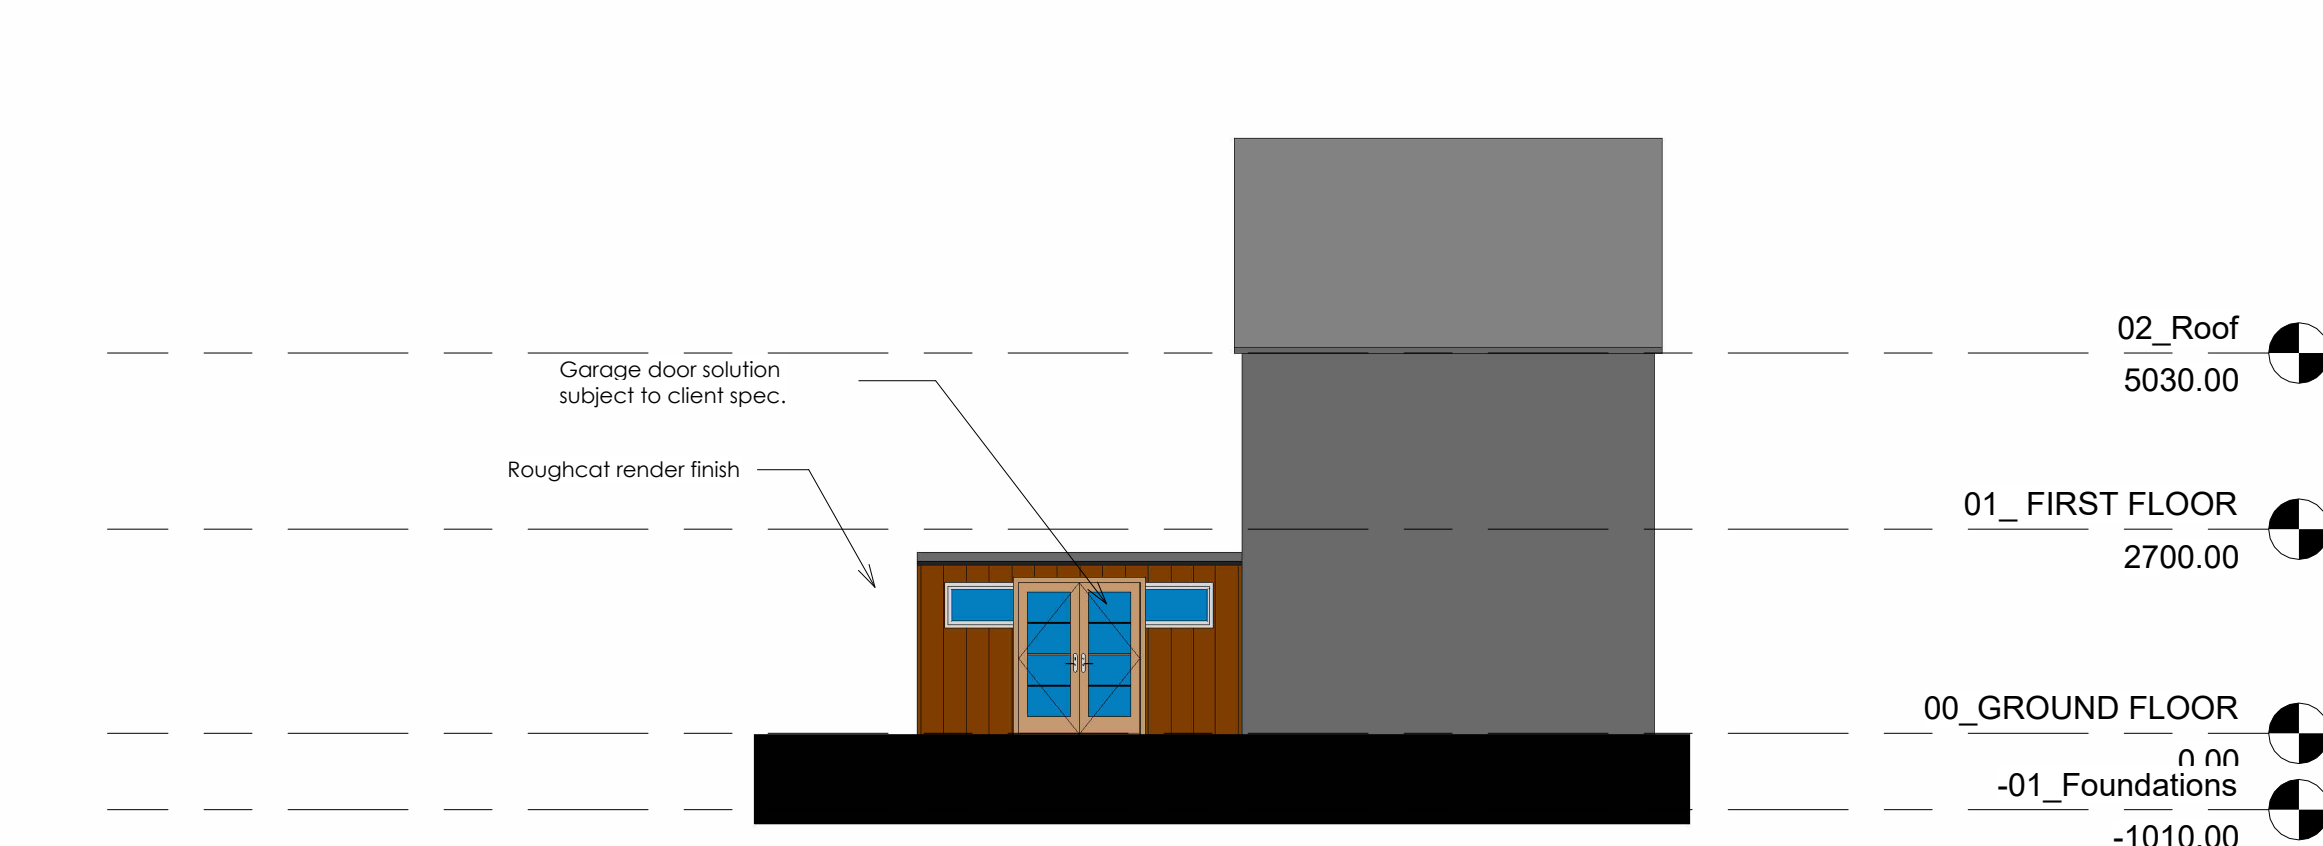


2 Front Existing
1 : 100

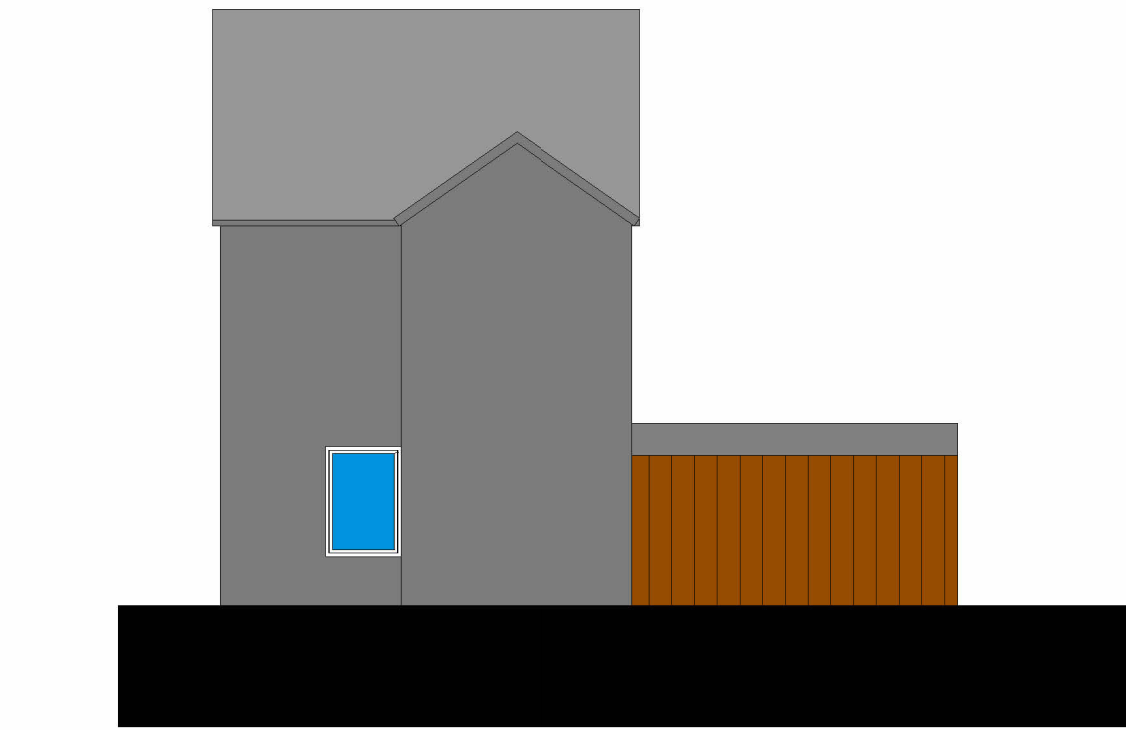

3 Rear Existing
1 : 100

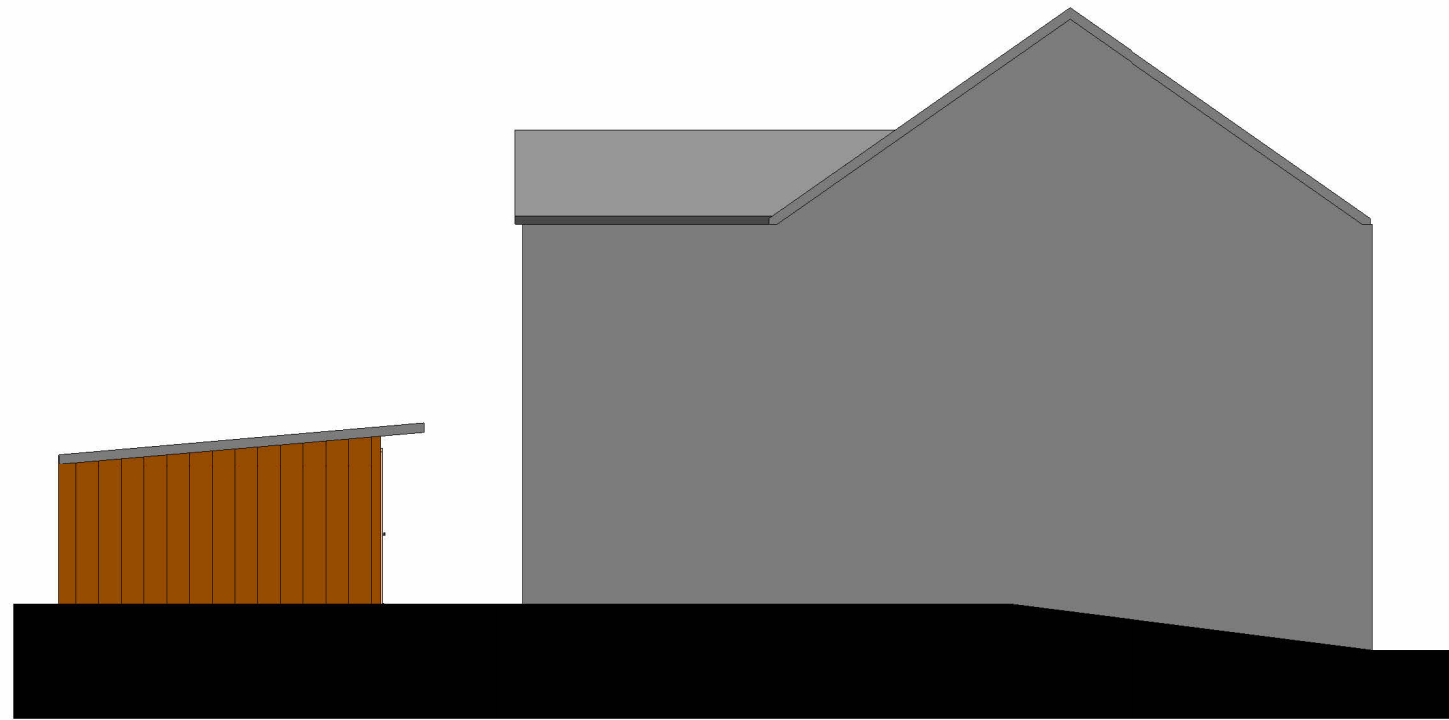

4 Side - North
1 : 100

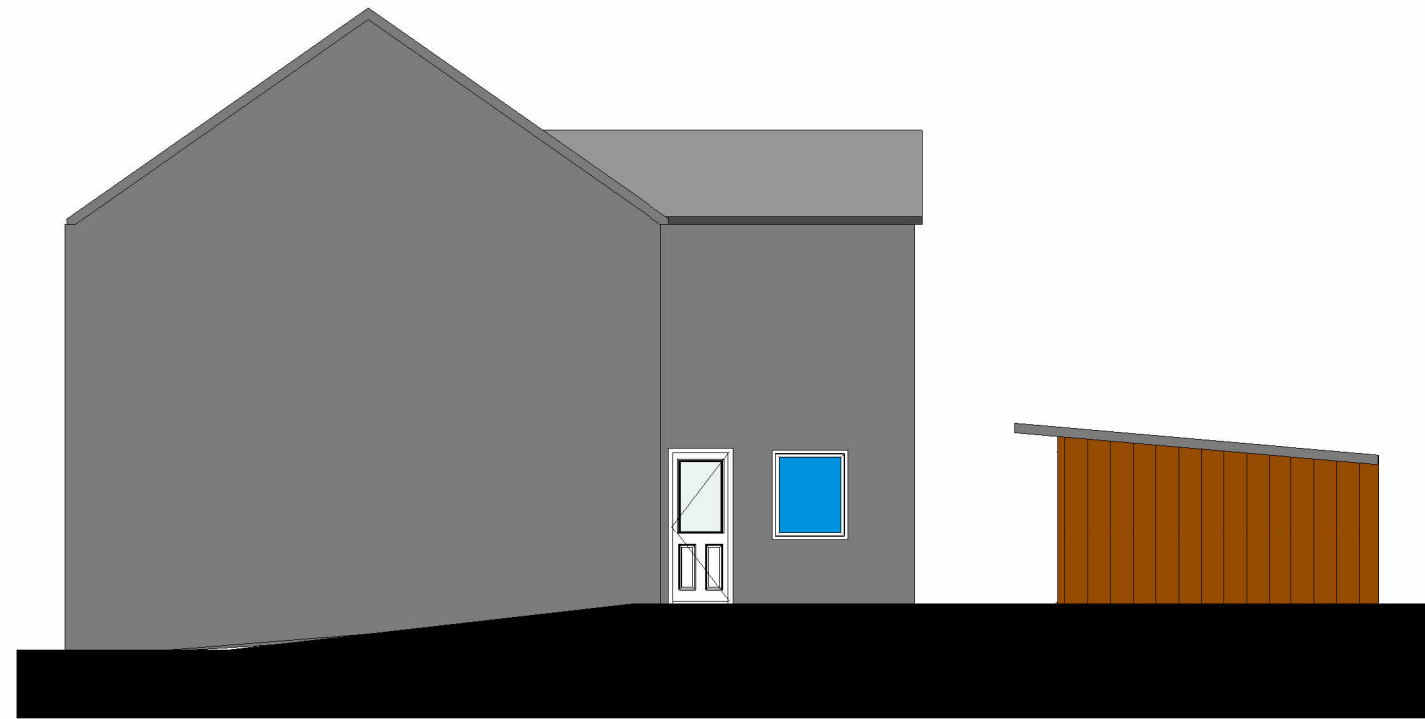

5 Side - South
1 : 100

Issue / Revision	Date

- Notes
- ALL PLANS TO BE READ IN CONJUNCTION WITH ALL THE INFORMATION ACCOMPANYING THE RELEASE OF DOCUMENTATION SCHEDULE.
 - IT IS THE RESPONSIBILITY OF THE CLIENT/CONTRACTOR TO LOCATE ALL SERVICES ON SITE PRIOR TO COMMENCEMENT OF WORKS. WE HAVE NOT CHECKED LOCATION OR AVAILABILITY OF EXISTING SERVICES FOR THE PROPOSED WORKS.
 - CONSTRUCTION CLIENTS HAVE LEGAL DUTIES UNDER THE CDM REGULATIONS 2015. PLEASE CHECK YOUR DUTIES ON THE HSE WEBSITE OR CONSULT A COMPETENT HEALTH & SAFETY PROFESSIONAL.
 - IT IS THE RESPONSIBILITY OF THE CLIENT/CONTRACTOR TO ENSURE THE NECESSARY PARTY WALL ACT PROCEDURES HAVE BEEN FOLLOWED WHERE APPLICABLE.
 - ALL DIMENSIONS ARE IN MILLIMETERS UNLESS OTHERWISE STATED. DO NOT SCALE FROM THIS DRAWING. CHECK DIMENSIONS ON SITE, REPORT ANY DISCREPANCIES IMMEDIATELY.

Drawing Title:

Existing Drawings

Scale:	As indicated
Paper Size:	A1
Job Reference:	LW 217
Drawing Number:	A102