

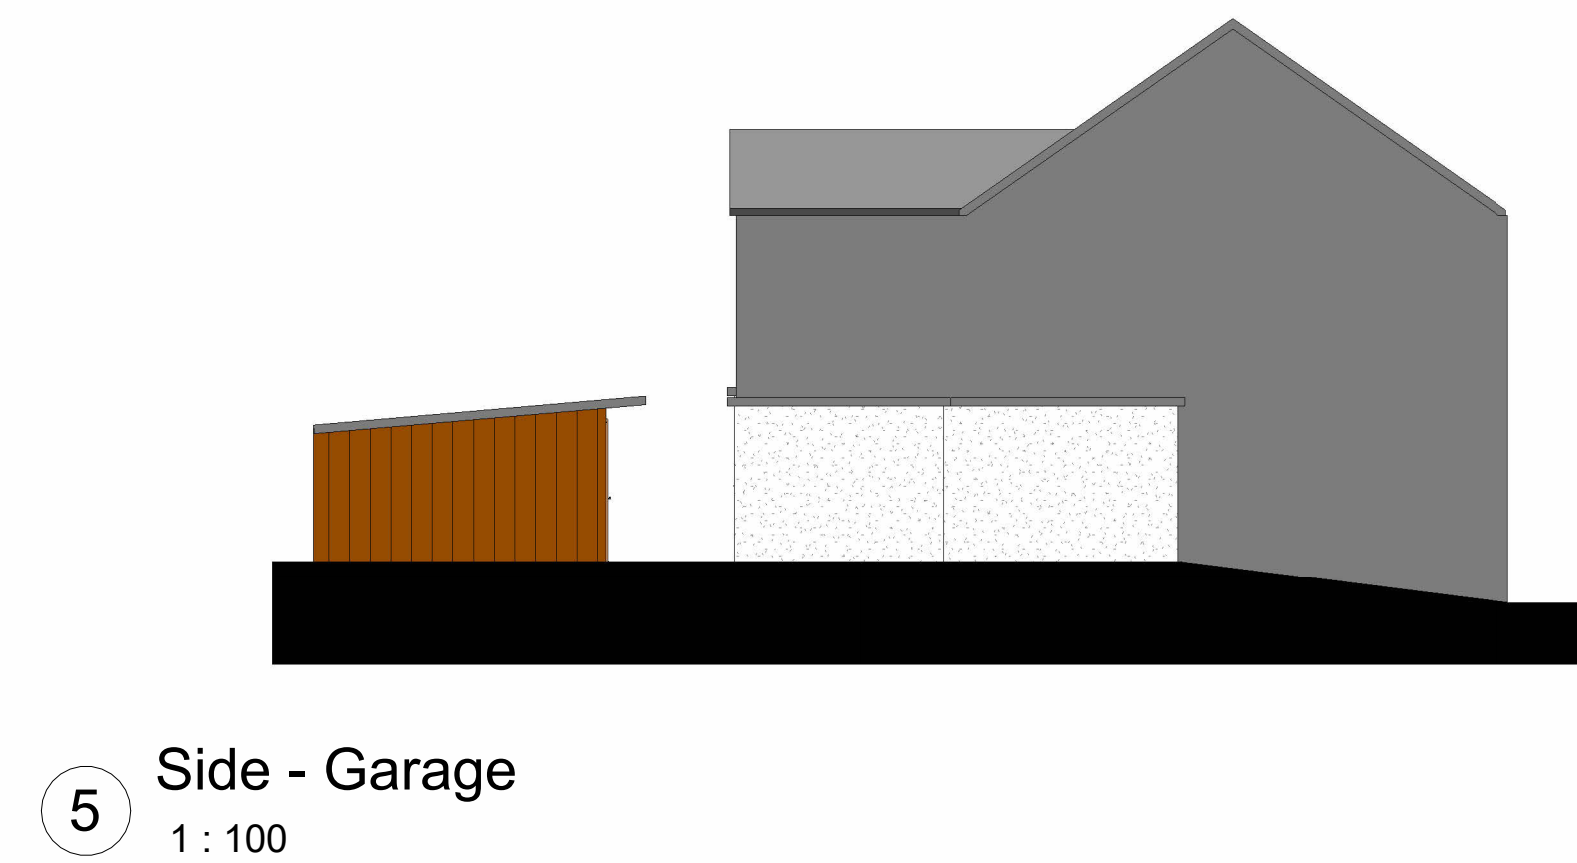
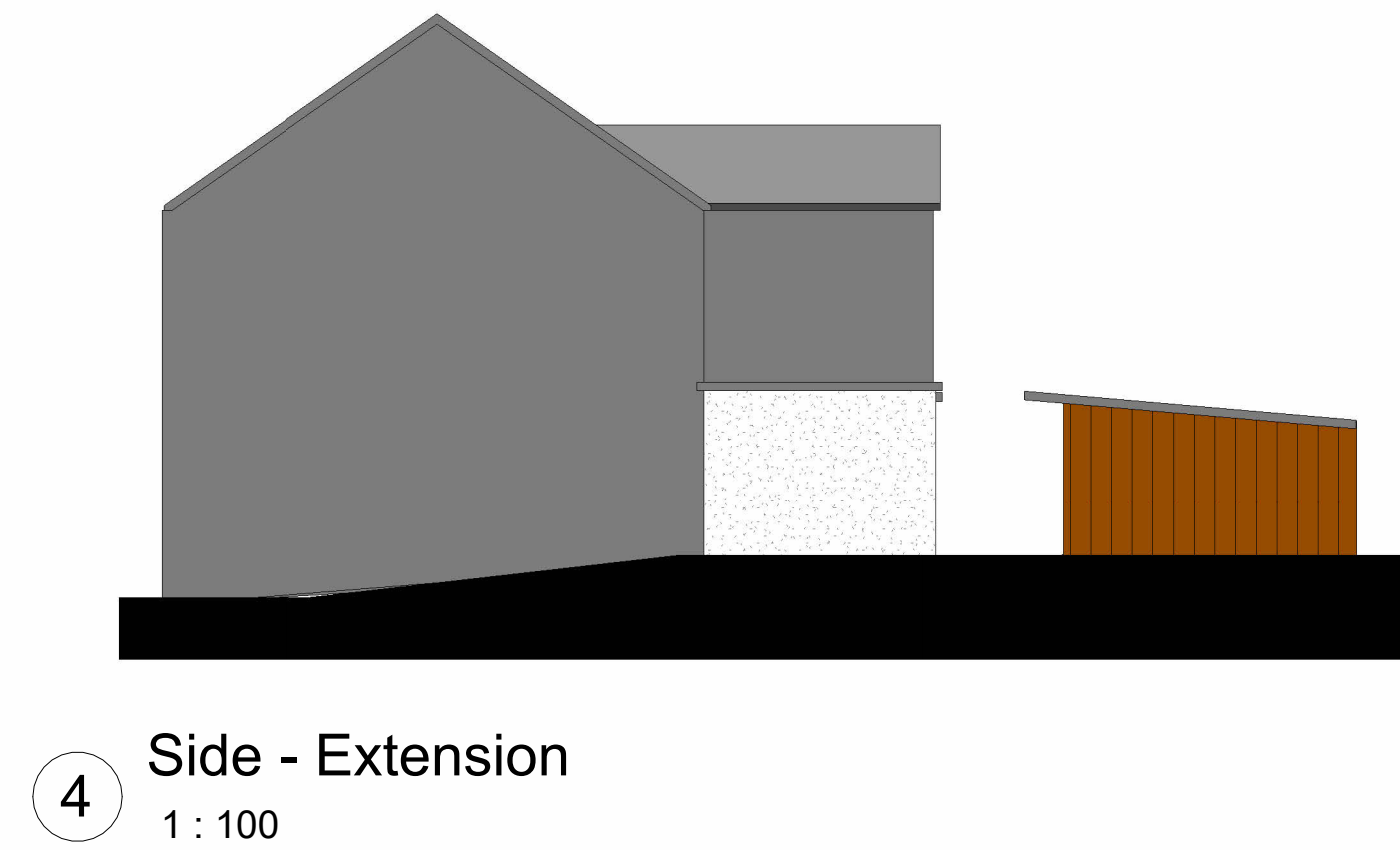
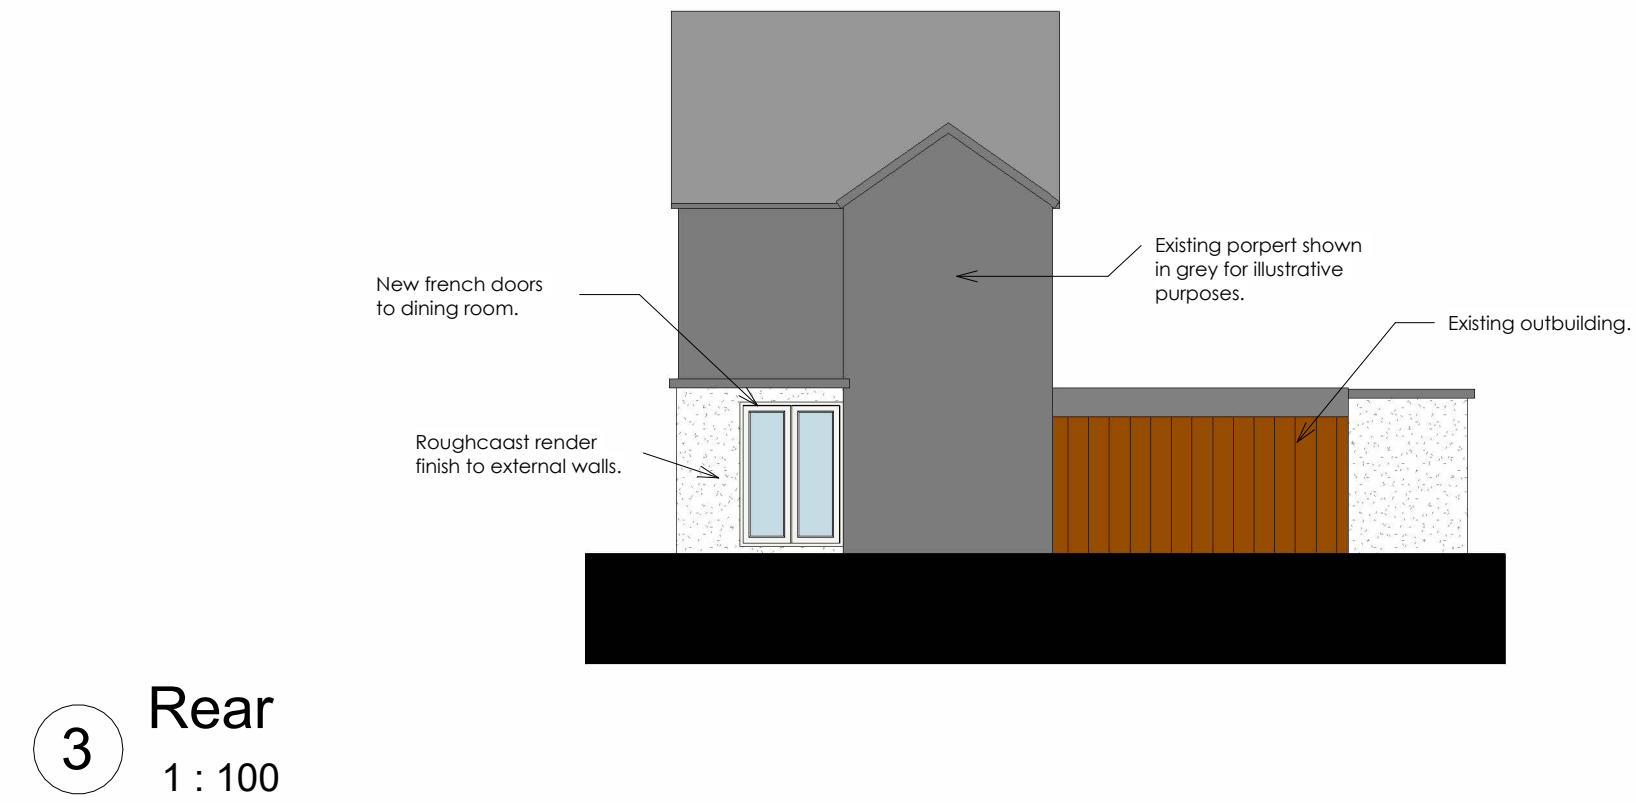
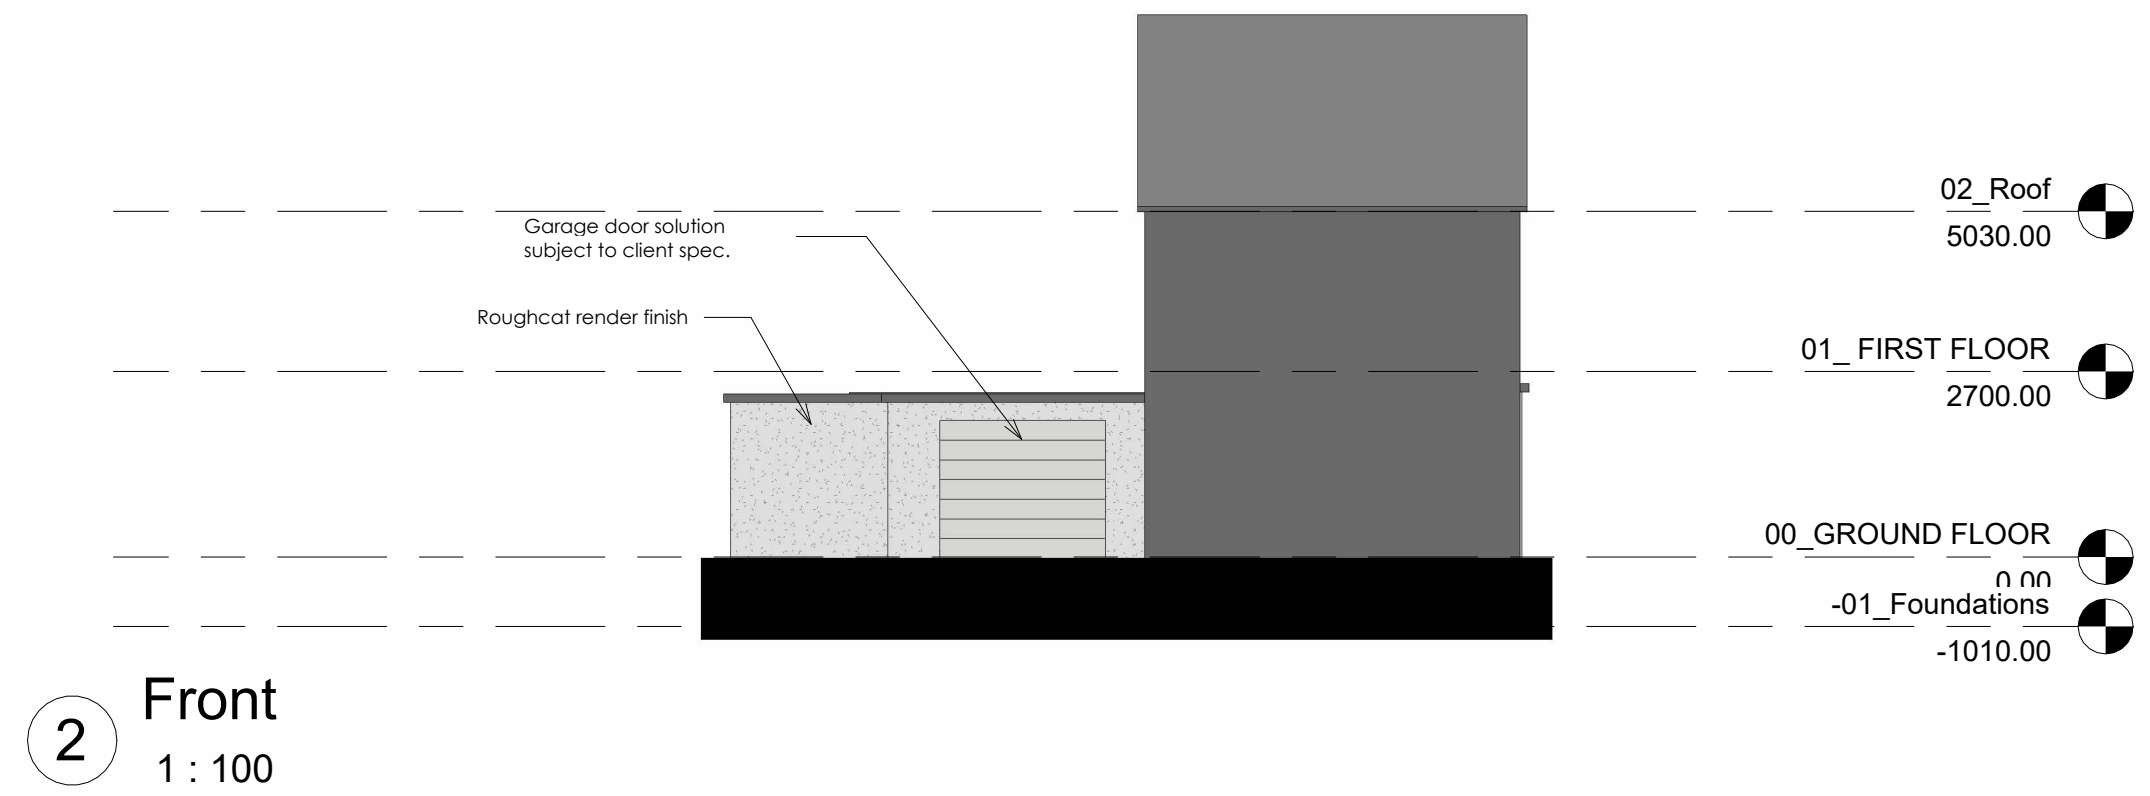
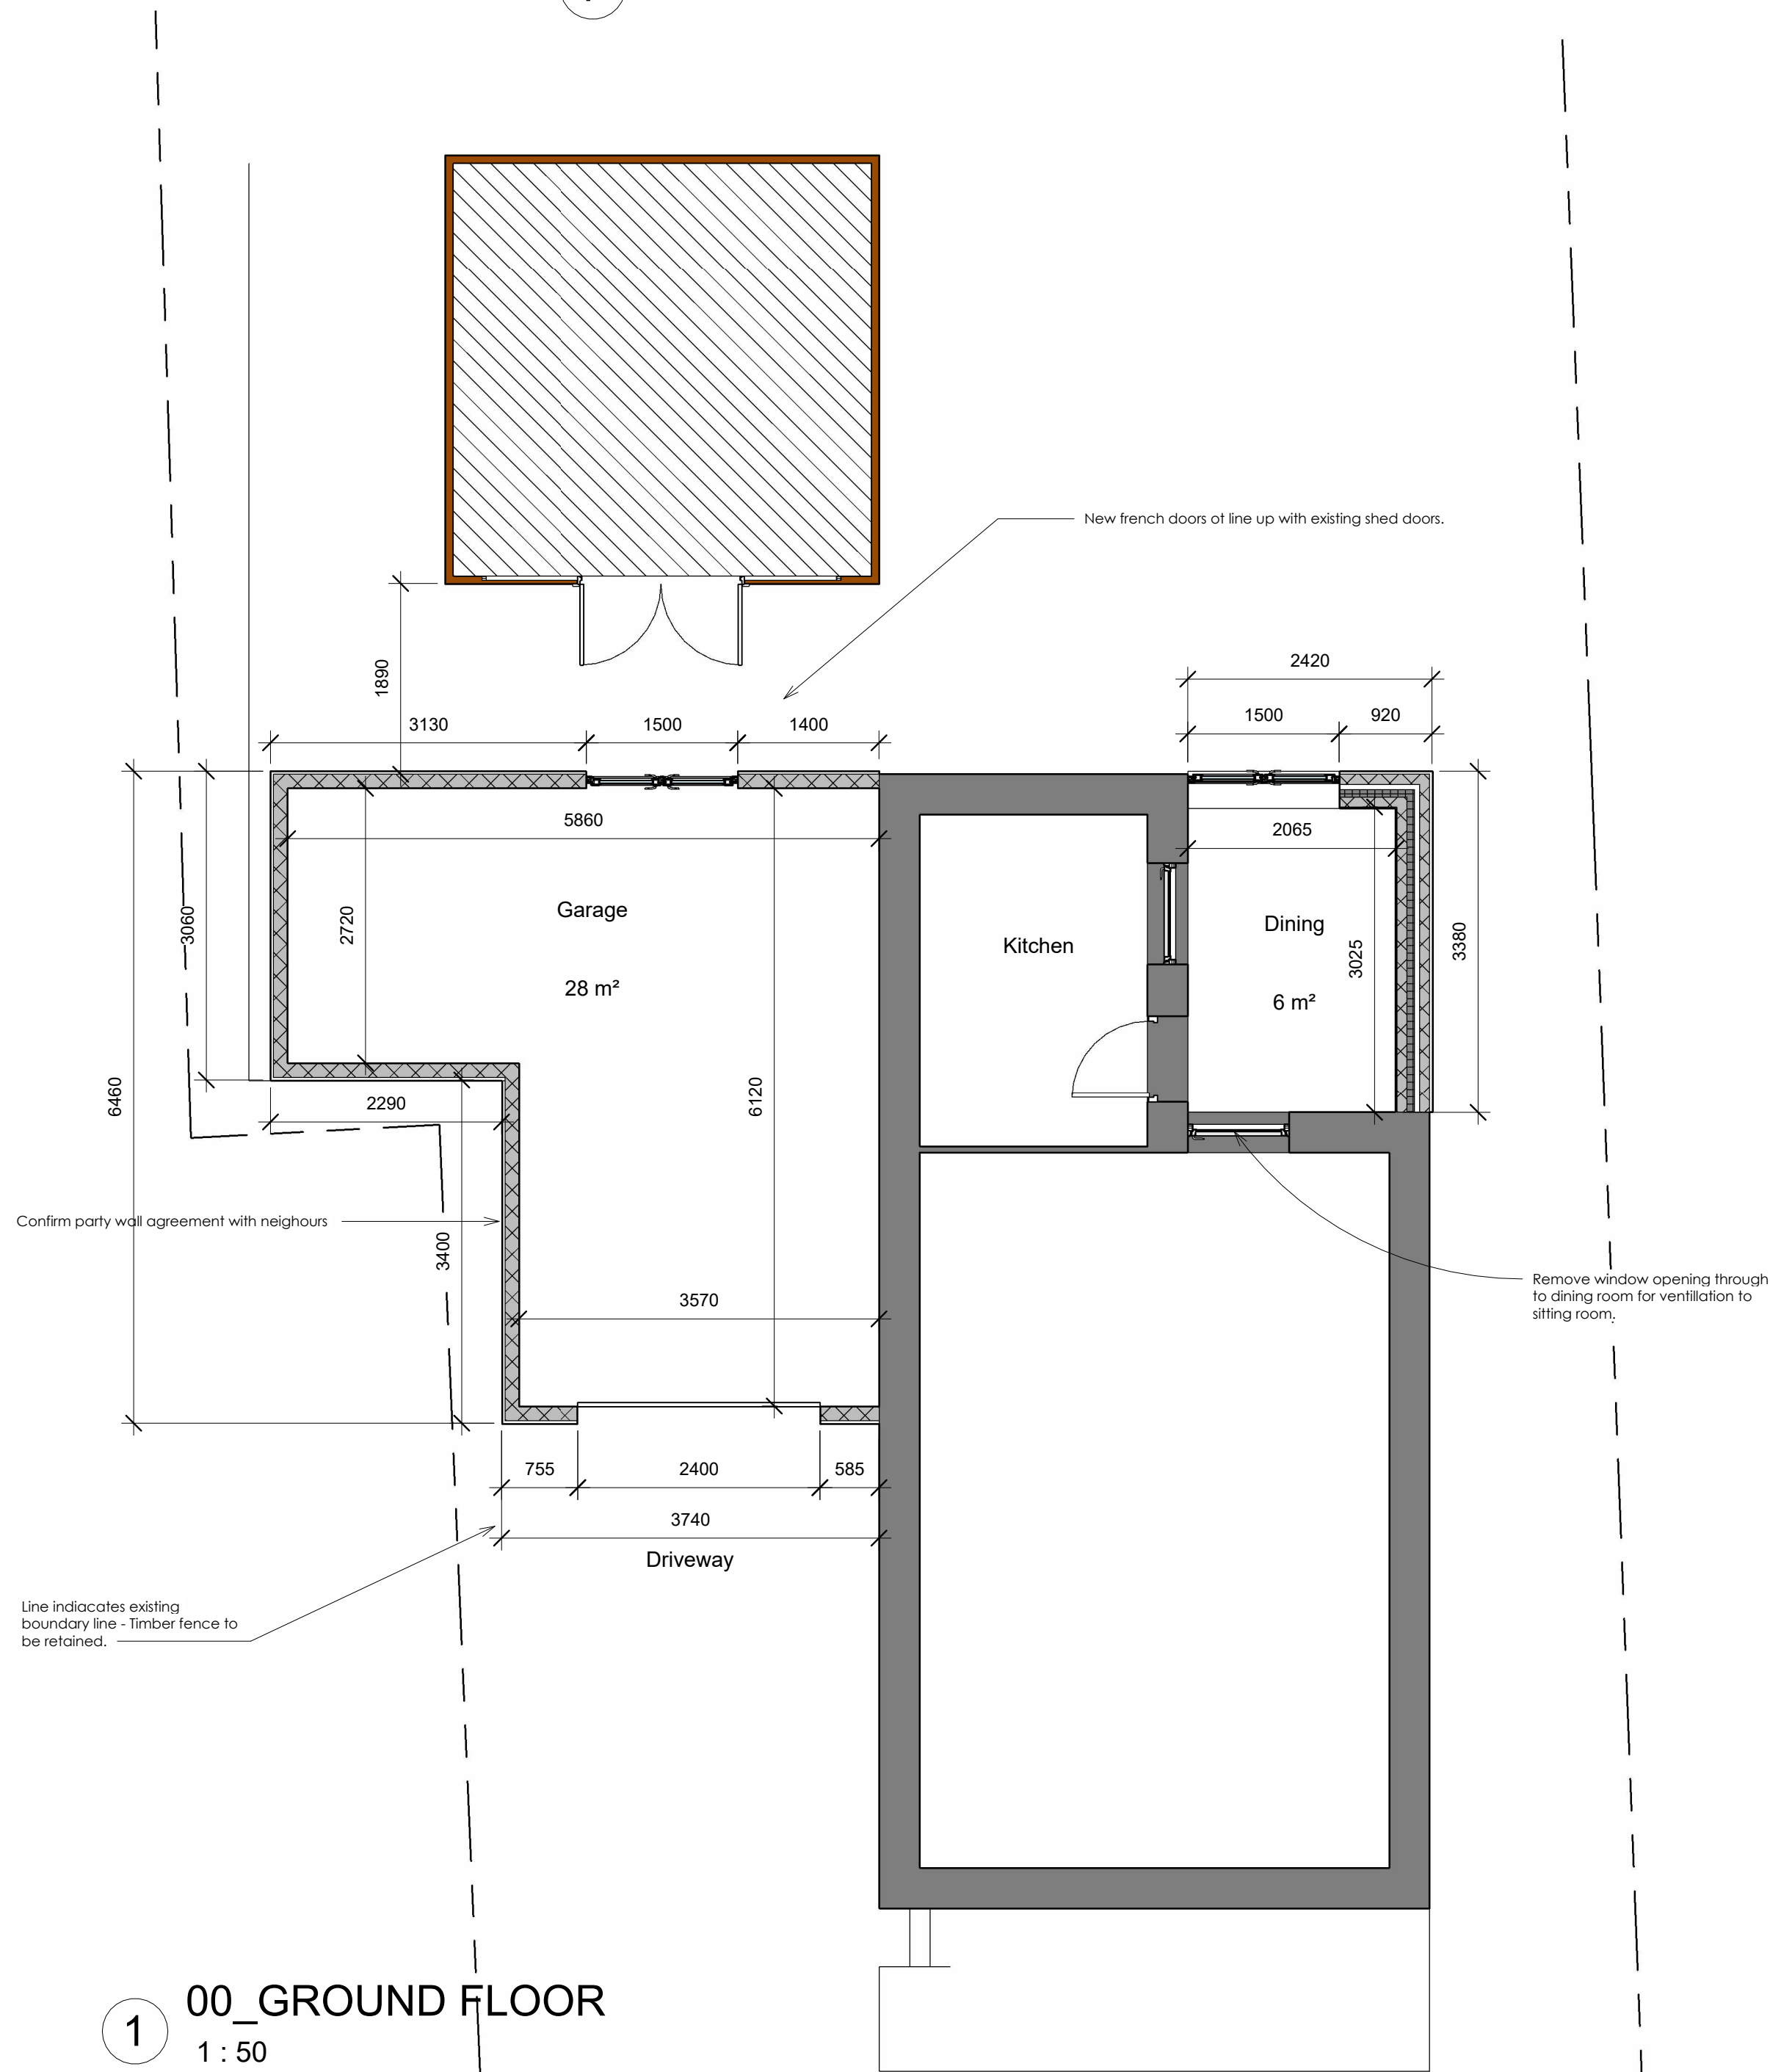


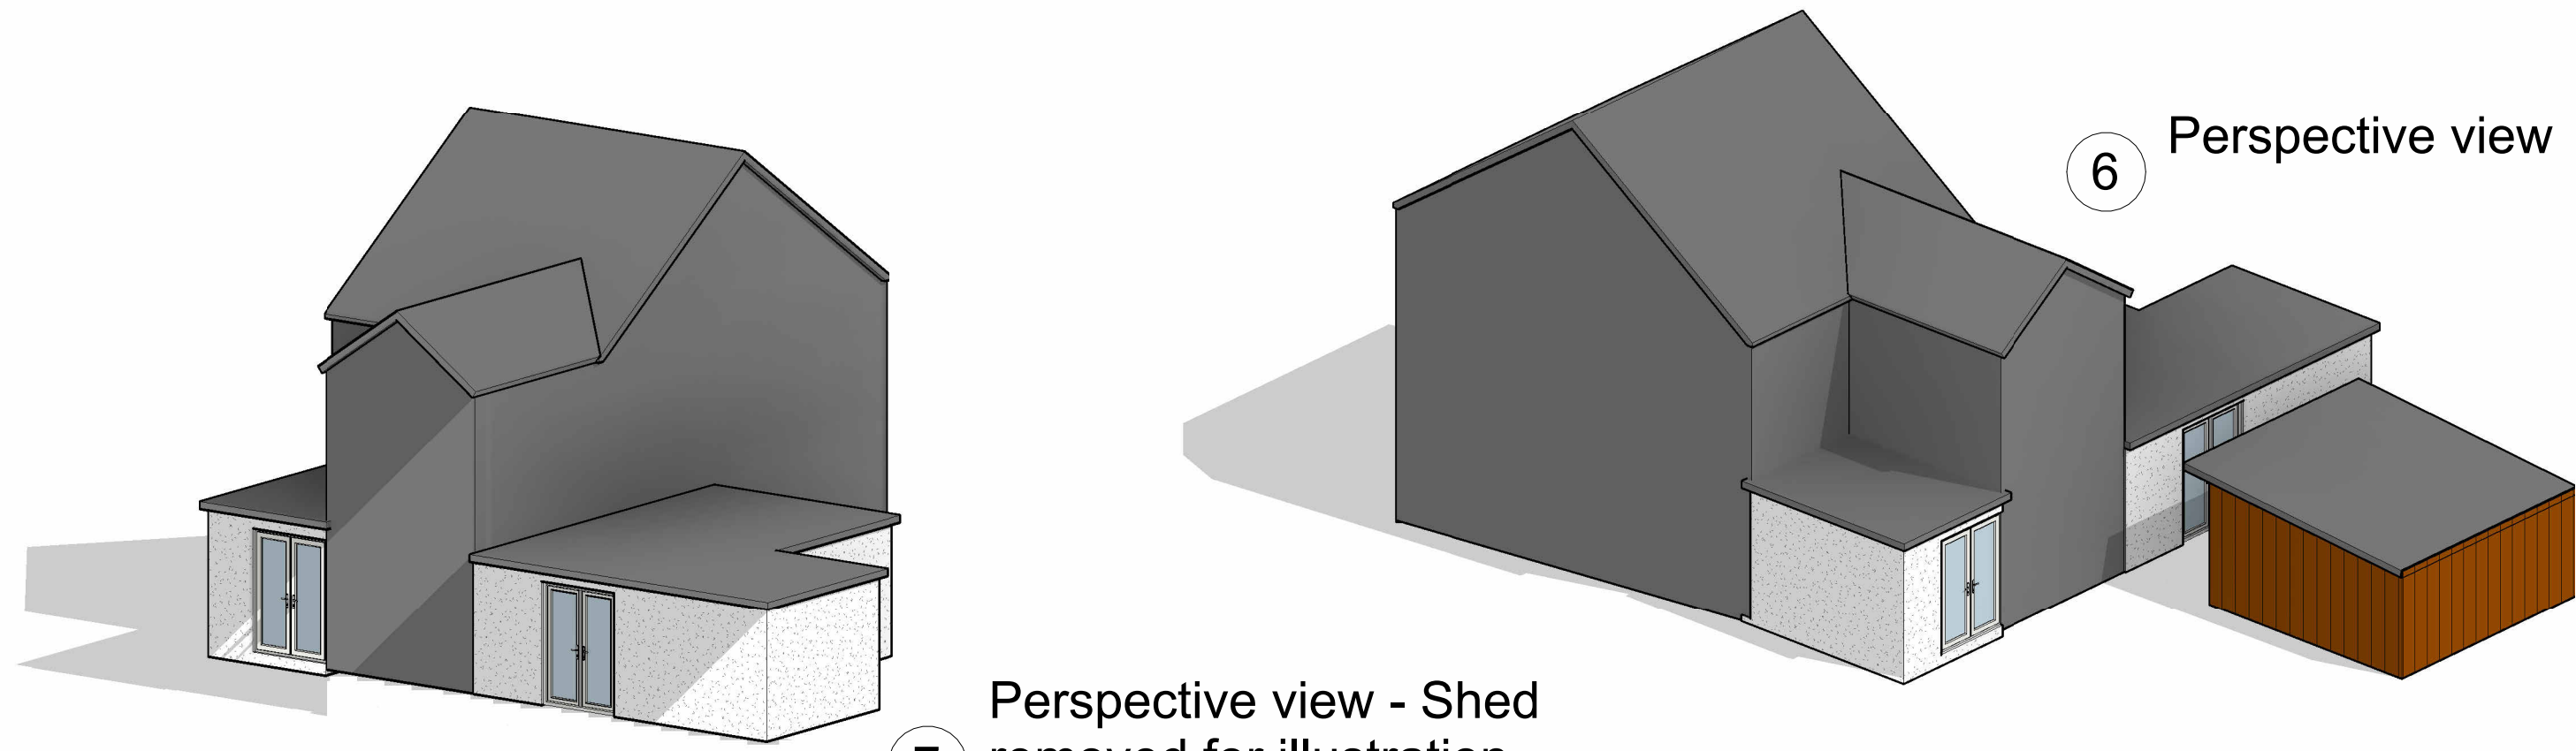

Mr A. Larter
192 Heol Y Gors
192 Heol Y Gors,
Cwmgor, NPT.

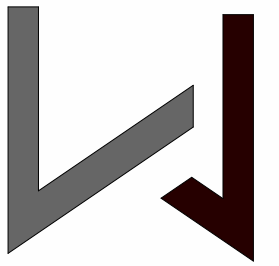

LW Design Studio Ltd.
42 Rhosmaen street,
Llandeilo, Carmarthenshire.
www.lwdesign.studio
01558 821 032
info@lwdesign.studio

Issue / Revision	Date

- Notes
- ALL PLANS TO BE READ IN CONJUNCTION WITH ALL THE INFORMATION ACCOMPANYING THE RELEASE OF DOCUMENTATION SCHEDULE.
 - IT IS THE RESPONSIBILITY OF THE CLIENT/CONTRACTOR TO LOCATE ALL SERVICES ON SITE PRIOR TO COMMENCEMENT OF WORKS. WE HAVE NOT CHECKED LOCATION OR AVAILABILITY OF EXISTING SERVICES FOR THE PROPOSED WORKS.
 - CONSTRUCTION CLIENTS HAVE LEGAL DUTIES UNDER THE CDM REGULATIONS 2015. PLEASE CHECK YOUR DUTIES ON THE HSE WEBSITE OR CONSULT A COMPETENT HEALTH & SAFETY PROFESSIONAL.
 - IT IS THE RESPONSIBILITY OF THE CLIENT/CONTRACTOR TO ENSURE THE NECESSARY PARTY WALL ACT PROCEDURES HAVE BEEN FOLLOWED WHERE APPLICABLE.
 - ALL DIMENSIONS ARE IN MILLIMETERS UNLESS OTHERWISE STATED. DO NOT SCALE FROM THIS DRAWING. CHECK DIMENSIONS ON SITE. REPORT ANY DISCREPANCIES IMMEDIATELY.

Drawing Title:

**Proposed
Drawings**

Scale:	As indicated
Paper Size:	A1
Job Reference:	LW 217
Drawing Number:	A101
© 2020	