


REV	DATE	DESCRIPTION	DRW	CHK
P01	24.03.21	FIRST ISSUE	AG	CM
P02	29.03.21	ROAD C PROFILE REVISED	AG	CM
CD1	27.08.21	CONSTRUCTION ISSUE	JJH	CM
CD2	01.11.21	ADOPTION EXTENTS REDUCED	CM	CJ

ACCESS ROAD - LONGSECTION
SCALE: H 1:250,V 1:50. DATUM: 5.000

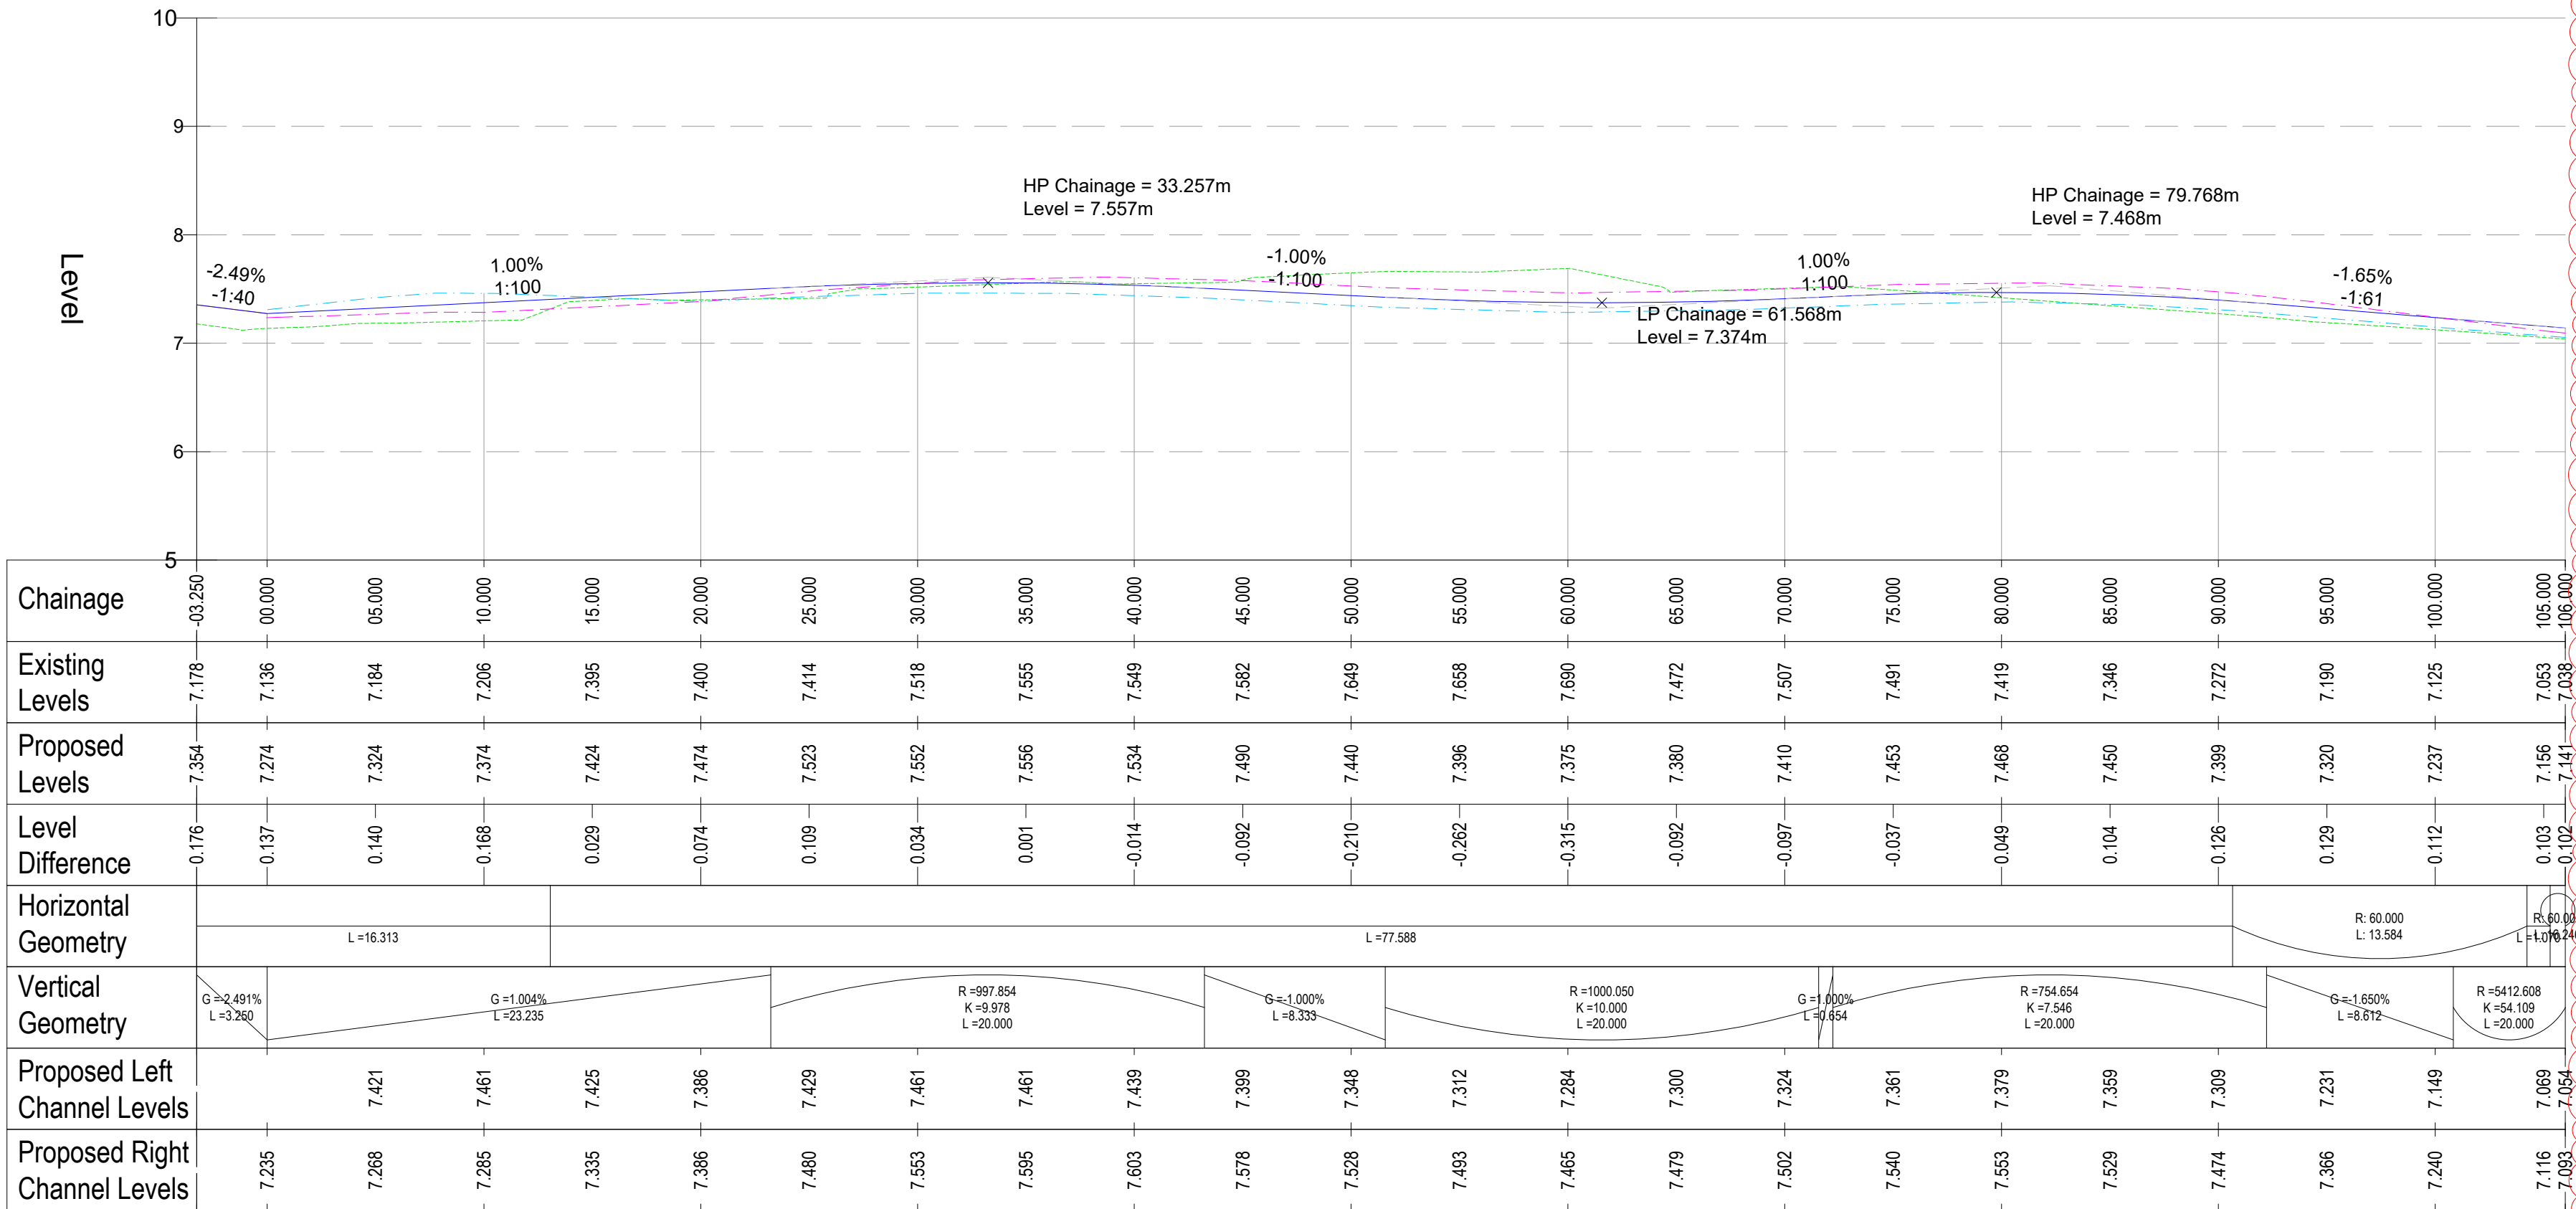

KEY	
—	Proposed Centre profile
—	Existing Ground profile
—	Proposed Left lane profile
—	Proposed Right lane profile

GENERAL NOTES

DRAWINGS AND SPECIFICATIONS: This drawing is to be read in conjunction with all relevant Architects, Engineers and Specialists drawings together with the specification.

CONSTRUCTION THICKNESSES: Refer to drawing 79-E1379-CDY-XX-XX-DR-D-En_80_35_74-0115.

CONTOURS & LEVELS: Refer to drawing 79-E1379-CDY-XX-XX-DR-D-En_80_35_74-0130.

SITE LAYOUT: The background layout shown in this drawing is based on KKL's drawing 190487-W202 Revision C. Please note that this might not be the latest drawing. Reference must be made to the Architect's drawings for current information.

SURVEY: The survey background shown in this drawing is based on Berry Geomatics' drawing 66/19.

THIS DRAWING SHOULD BE PRINTED IN COLOUR

C D M : SIGNIFICANT HAZARDS
THE FOLLOWING HEALTH AND SAFETY HAZARDS ARE IDENTIFIED BY THE DESIGNER AS ABNORMAL IN PURSUANCE OF THE CURRENT CONSTRUCTION DESIGN AND MANAGEMENT REGULATIONS.
RISKS DURING CONSTRUCTION: - EXISTING SERVICES - Further to any existing services information available, contractor to undertake further surveys/scans to locate any existing services prior to excavations. - HIGH PRESSURE GAS MAIN - There is a high pressure gas main within the footway. Contractor to liaise with Wales & West Utilities prior to undertaking any excavation
OPERATION / MAINTENANCE RISKS: No abnormal risks have been identified relating to this design element.
RISKS DURING DEMOLITION/DECOMMISSIONING/DISMANTLING/ALTERATIONS: No abnormal risks have been identified relating to this design element.
IT IS ASSUMED THAT ALL WORKS WILL BE CARRIED OUT BY COMPETENT & ADEQUATELY RESOURCED CONTRACTOR(S) TO SAFE SYSTEMS OF WORK.
THIS DRAWING IS THE COPYRIGHT OF CRADDY PITCHERS LTD AND MUST NOT BE COPIED, REPRODUCED OR SUBMITTED TO OTHER PARTIES WITHOUT THEIR PERMISSION.

Client
ALDI - Aldi Stores Ltd.

Project Title
ALDI STORE

Project Address
**NEATH ABBEY ROAD
NEATH**

Drawing Title
**SECTION 38 AGREEMENT
LONG SECTIONS**

Job No.: **79-E1379 CDY** Originator: **XX** Zone: **XX** Level: **DR** Type: **D**


System Classification: **EN_80_35_74 0131** Drawing No.: **A5** Suitability: **C02** Revision:

Drawn: **AG** Checked: **CM** Date: **24.03.21** Scale: **AS SHOWN** Size: **A1**

Approved: **RAG** Credit: **7899** IF YOU HAVE A QUERY CALL US
SCALING FROM THIS DRAWING OR OBTAINING DIMENSIONS
ELECTRONICALLY MAY NOT PROVIDE ACCURATE INFORMATION &
SHOULD BE AVOIDED. WORK ONLY FROM INSURED DIMENSIONS.

CRADDYS
Consulting Civil and Structural Engineers
www.craddys.co.uk

ROAD A - LONGSECTION
SCALE: H 1:250,V 1:50. DATUM: 5.000

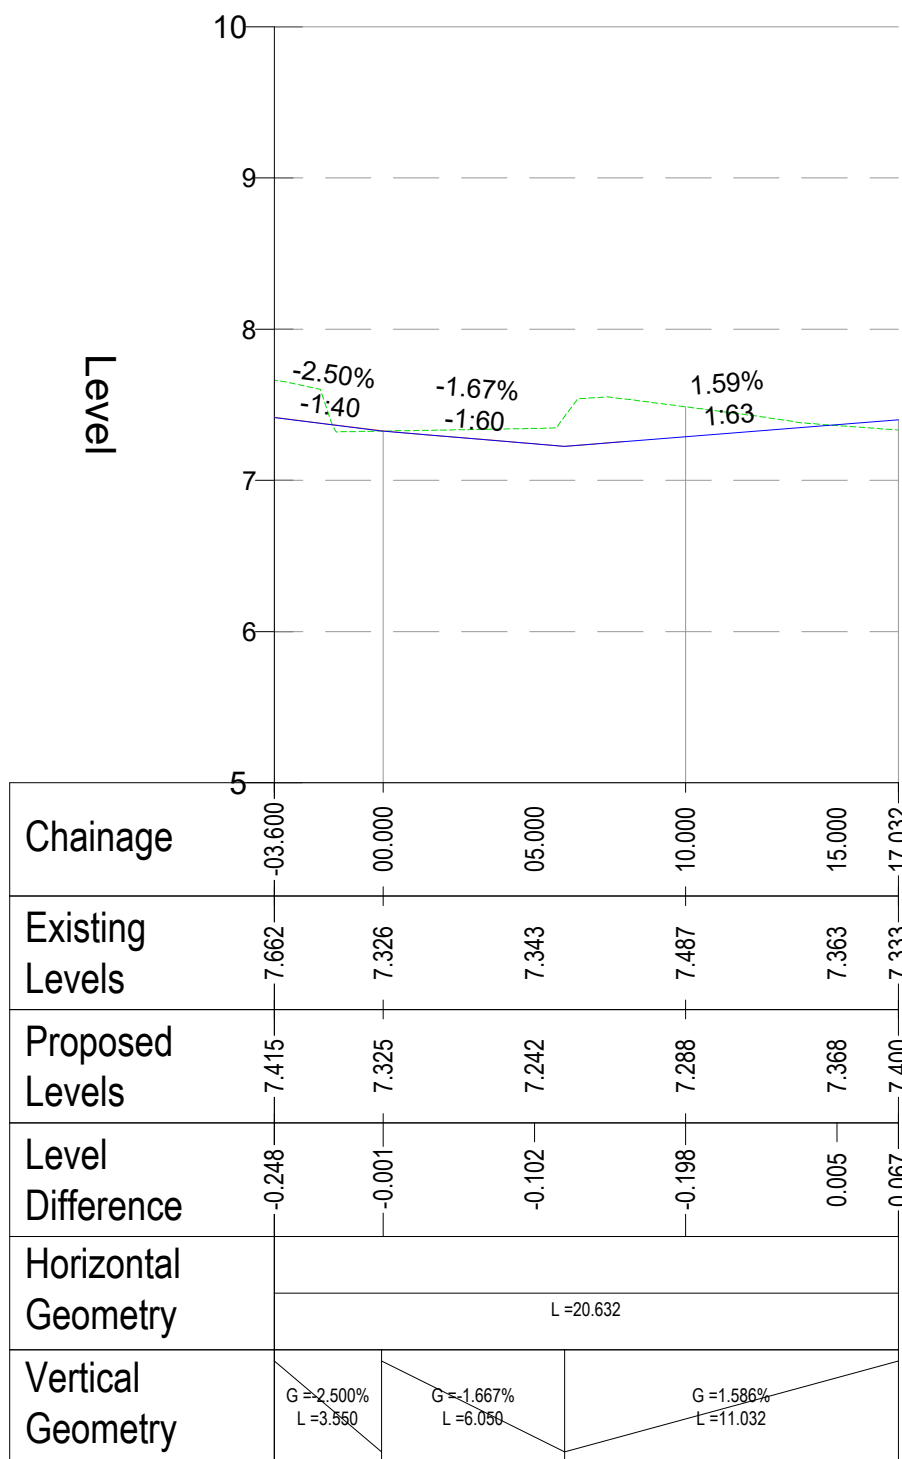

ROAD B - LONGSECTION
SCALE: H 1:250,V 1:50. DATUM: 5.000

