



Superseded

DATE:	22nd february 2021	CHECKED:		SCALE:	1:100		A3	DRNG. NO.	JD005	REV.	
CLIENT	Mr M Pasha	JOB TITLE	Proposed domestic Extension	SA8	SA8	at 311 Graig Road, Godregrai,	Pontardawe, Swansea	DRNG. TITLE	Existing Elevations		
REVISIONS											


REAR ELEVATION

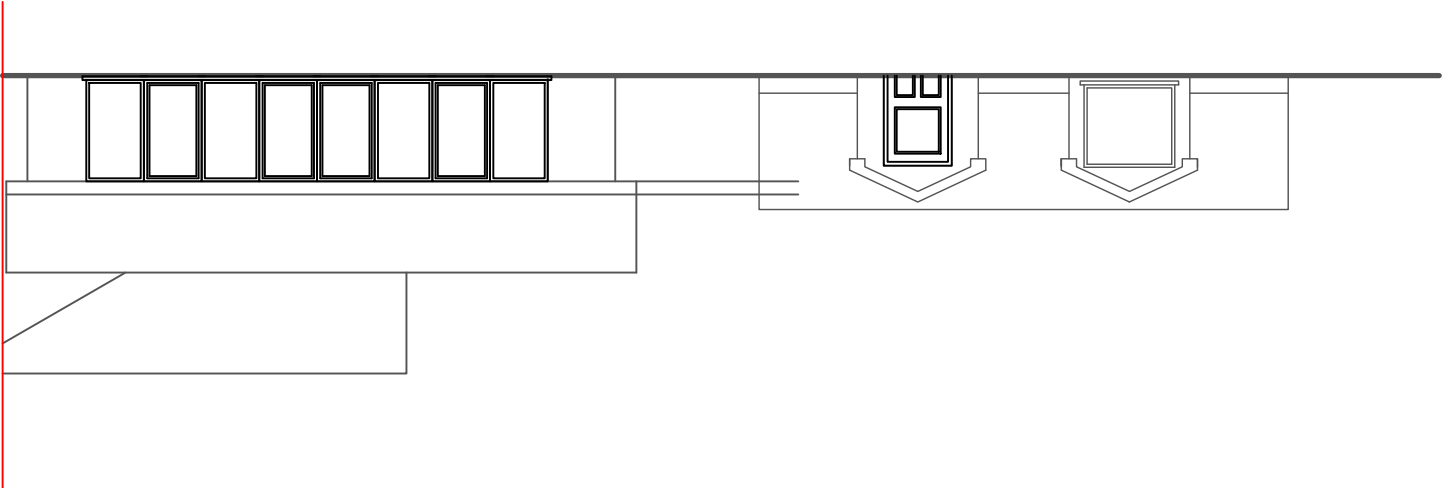

FRONT ELEVATION

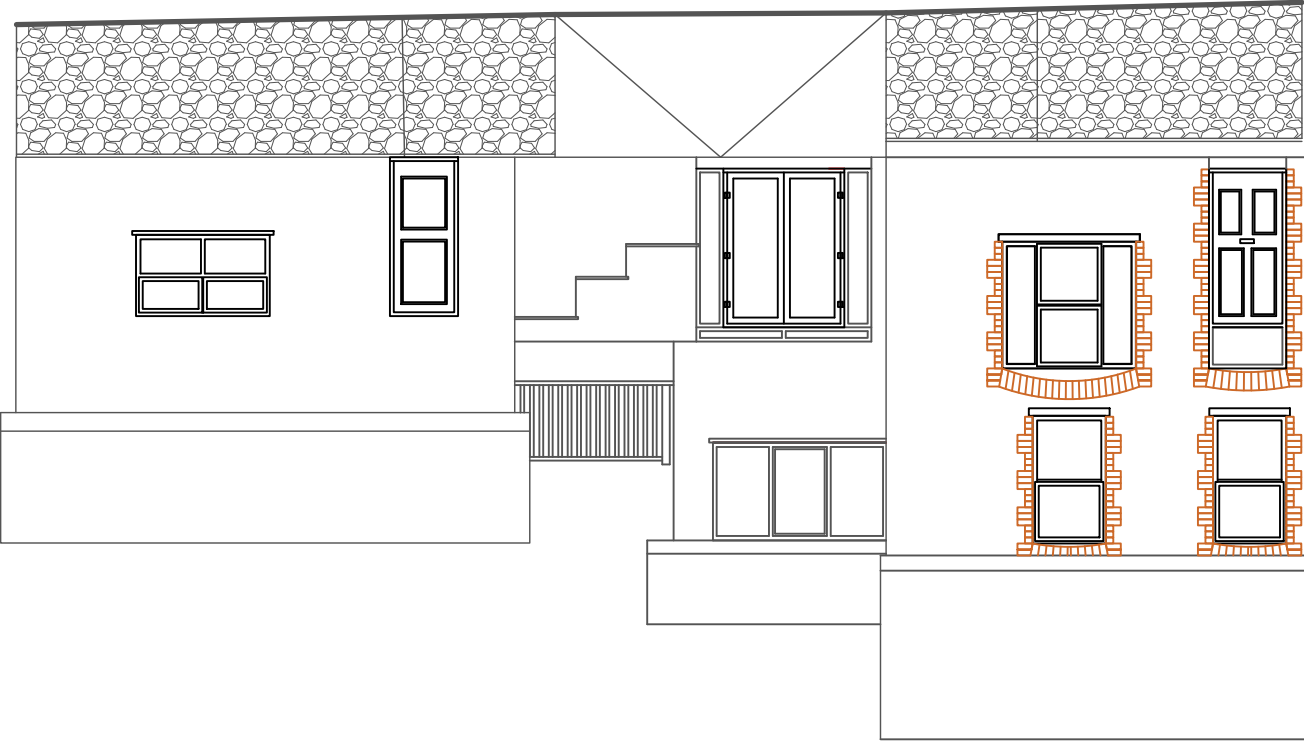

SIDE ELEVATION

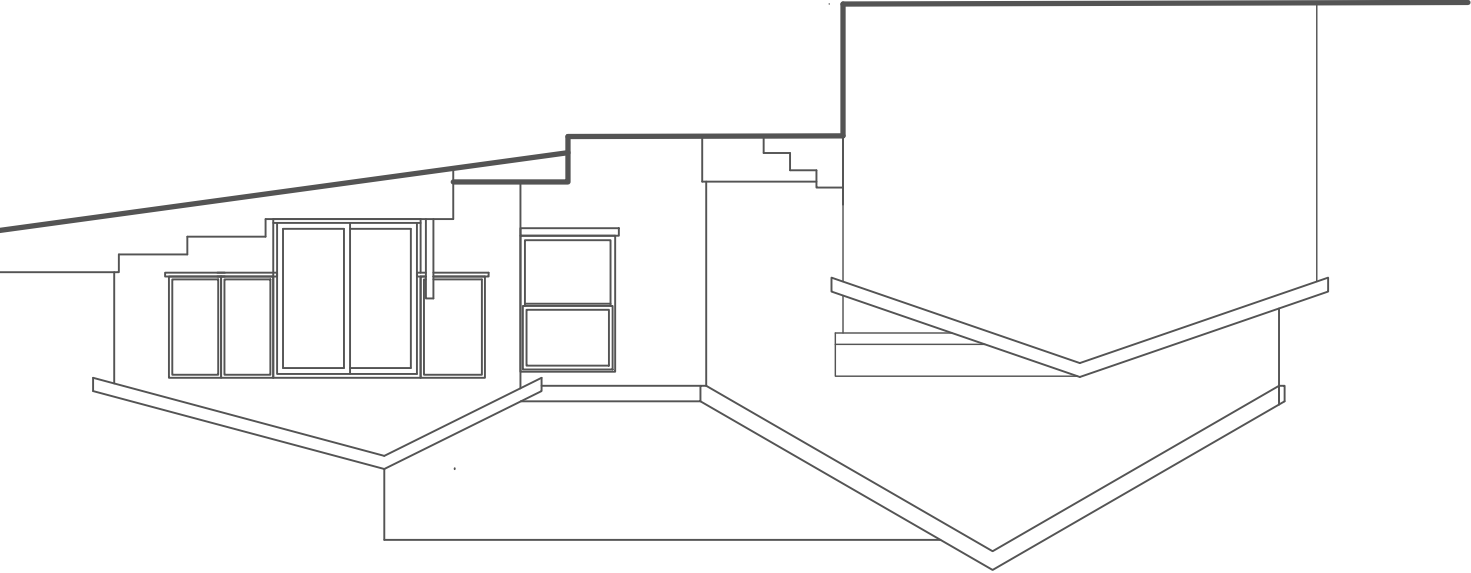

All Dimensions are to be site checked