


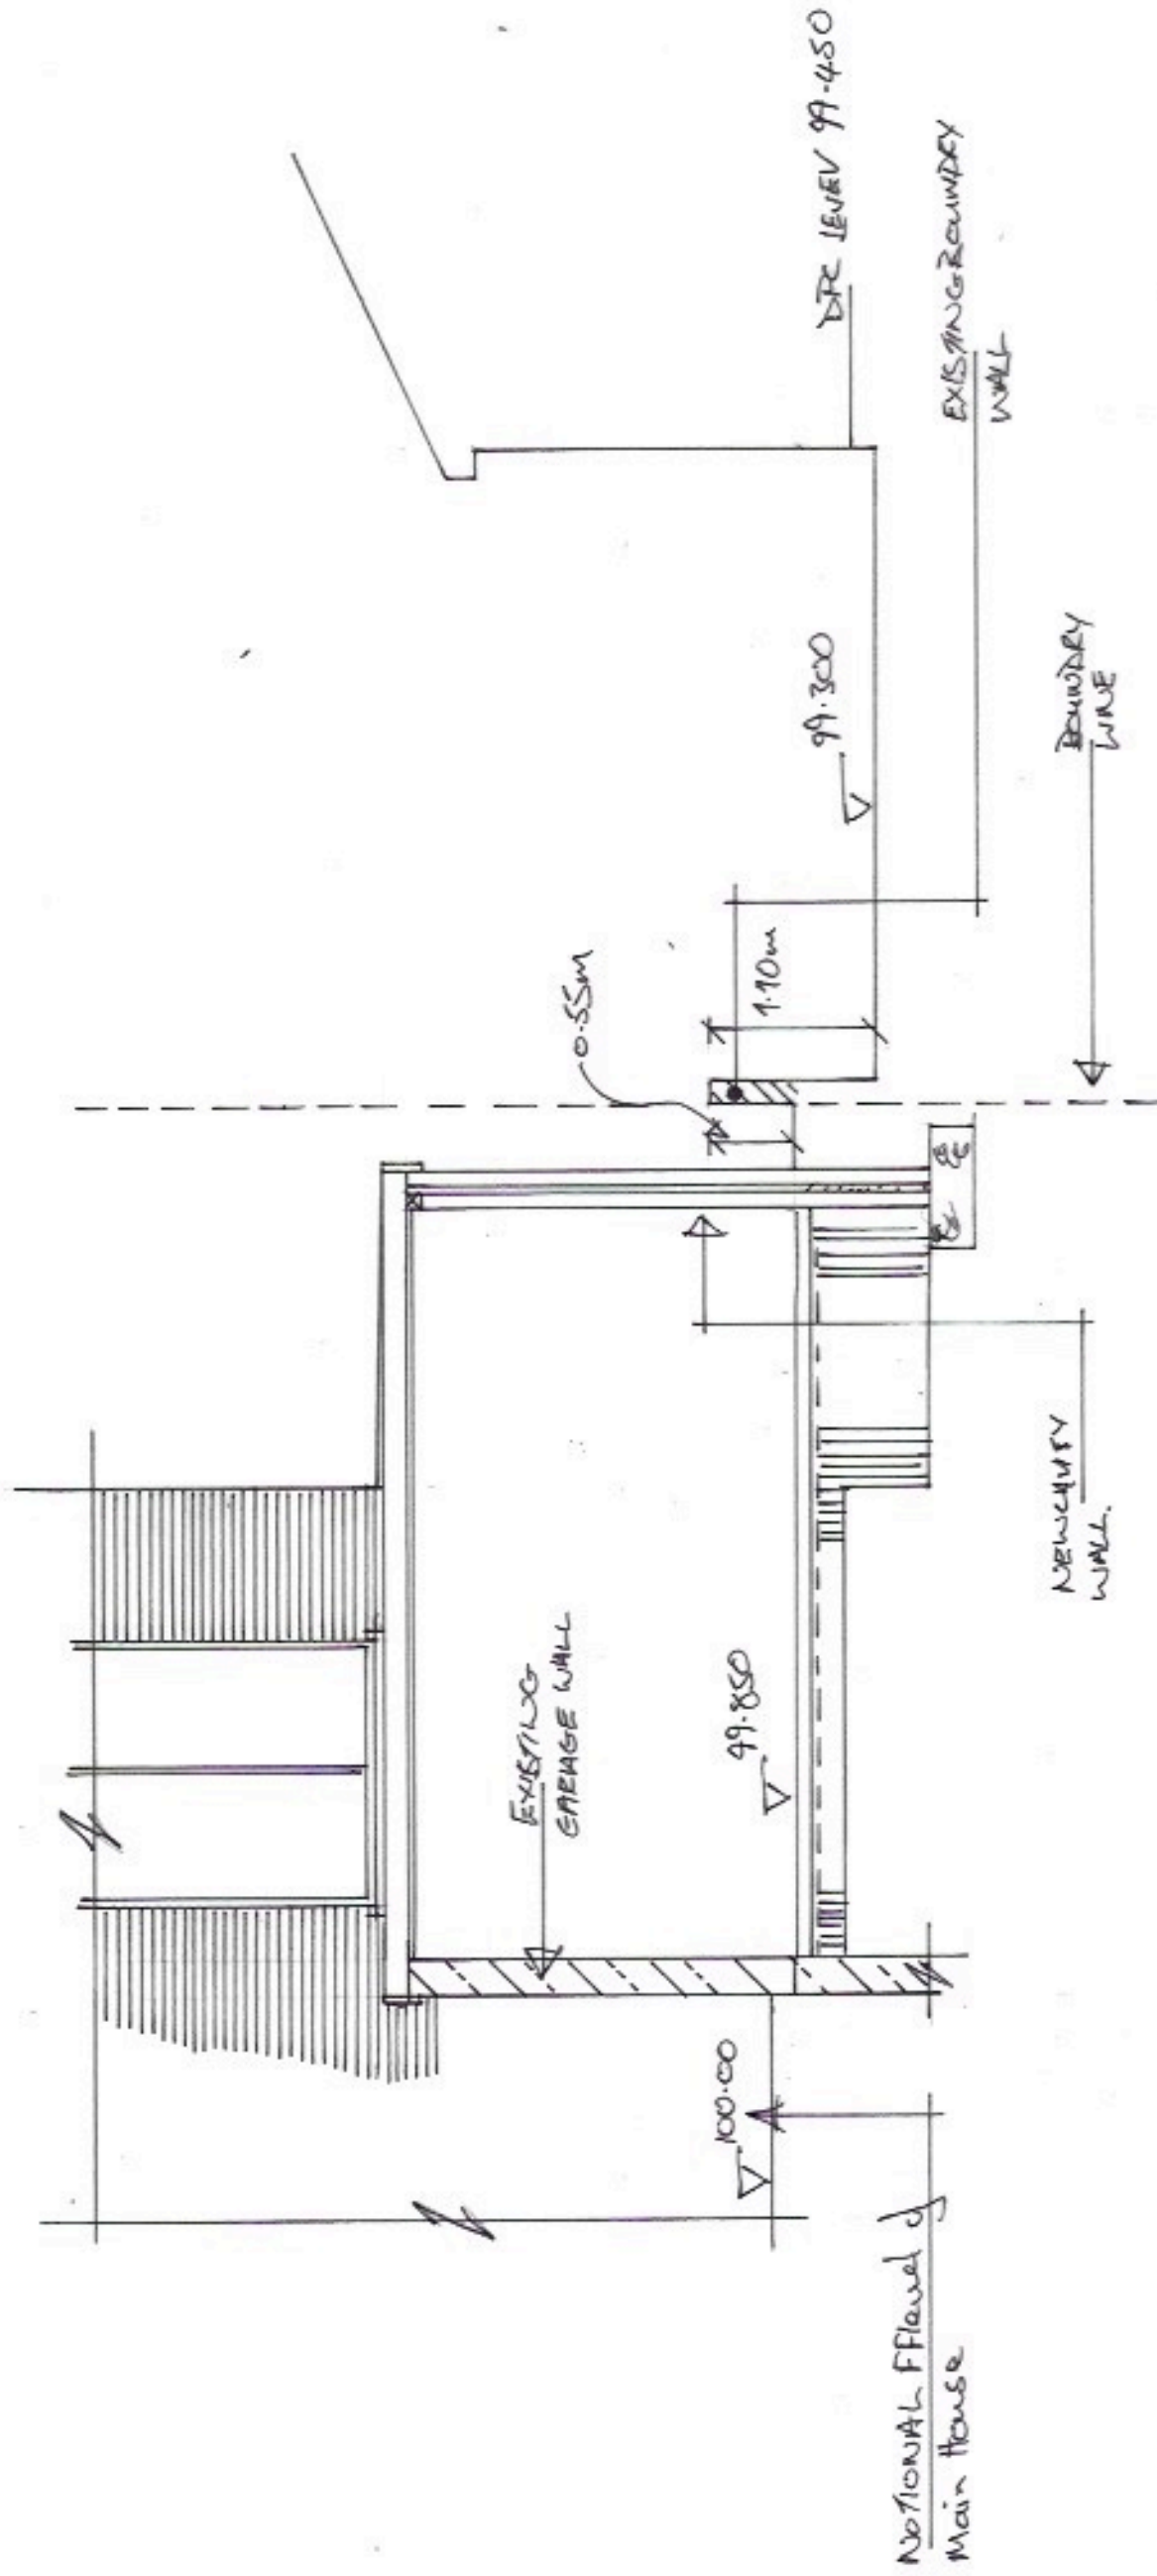

|   |                                                               |                                       |                          |                |
|---|---------------------------------------------------------------|---------------------------------------|--------------------------|----------------|
| <div>NOTES:</div> <div>All dimensions must be checked on site and not scaled from this drawing.</div> | <div>Client</div> <div>Job Title</div> <div>SECTION B-B</div> | <div>Scale</div> <div>1:50</div>      | <div>Drawing Title</div> |                |
|   |                                                               | <div>Drawn by</div> <div>MS</div>     | <div>Drg No.</div>       | <div>Rev</div> |
|   |                                                               | <div>Date</div> <div>13/12/2021</div> |                          |                |