


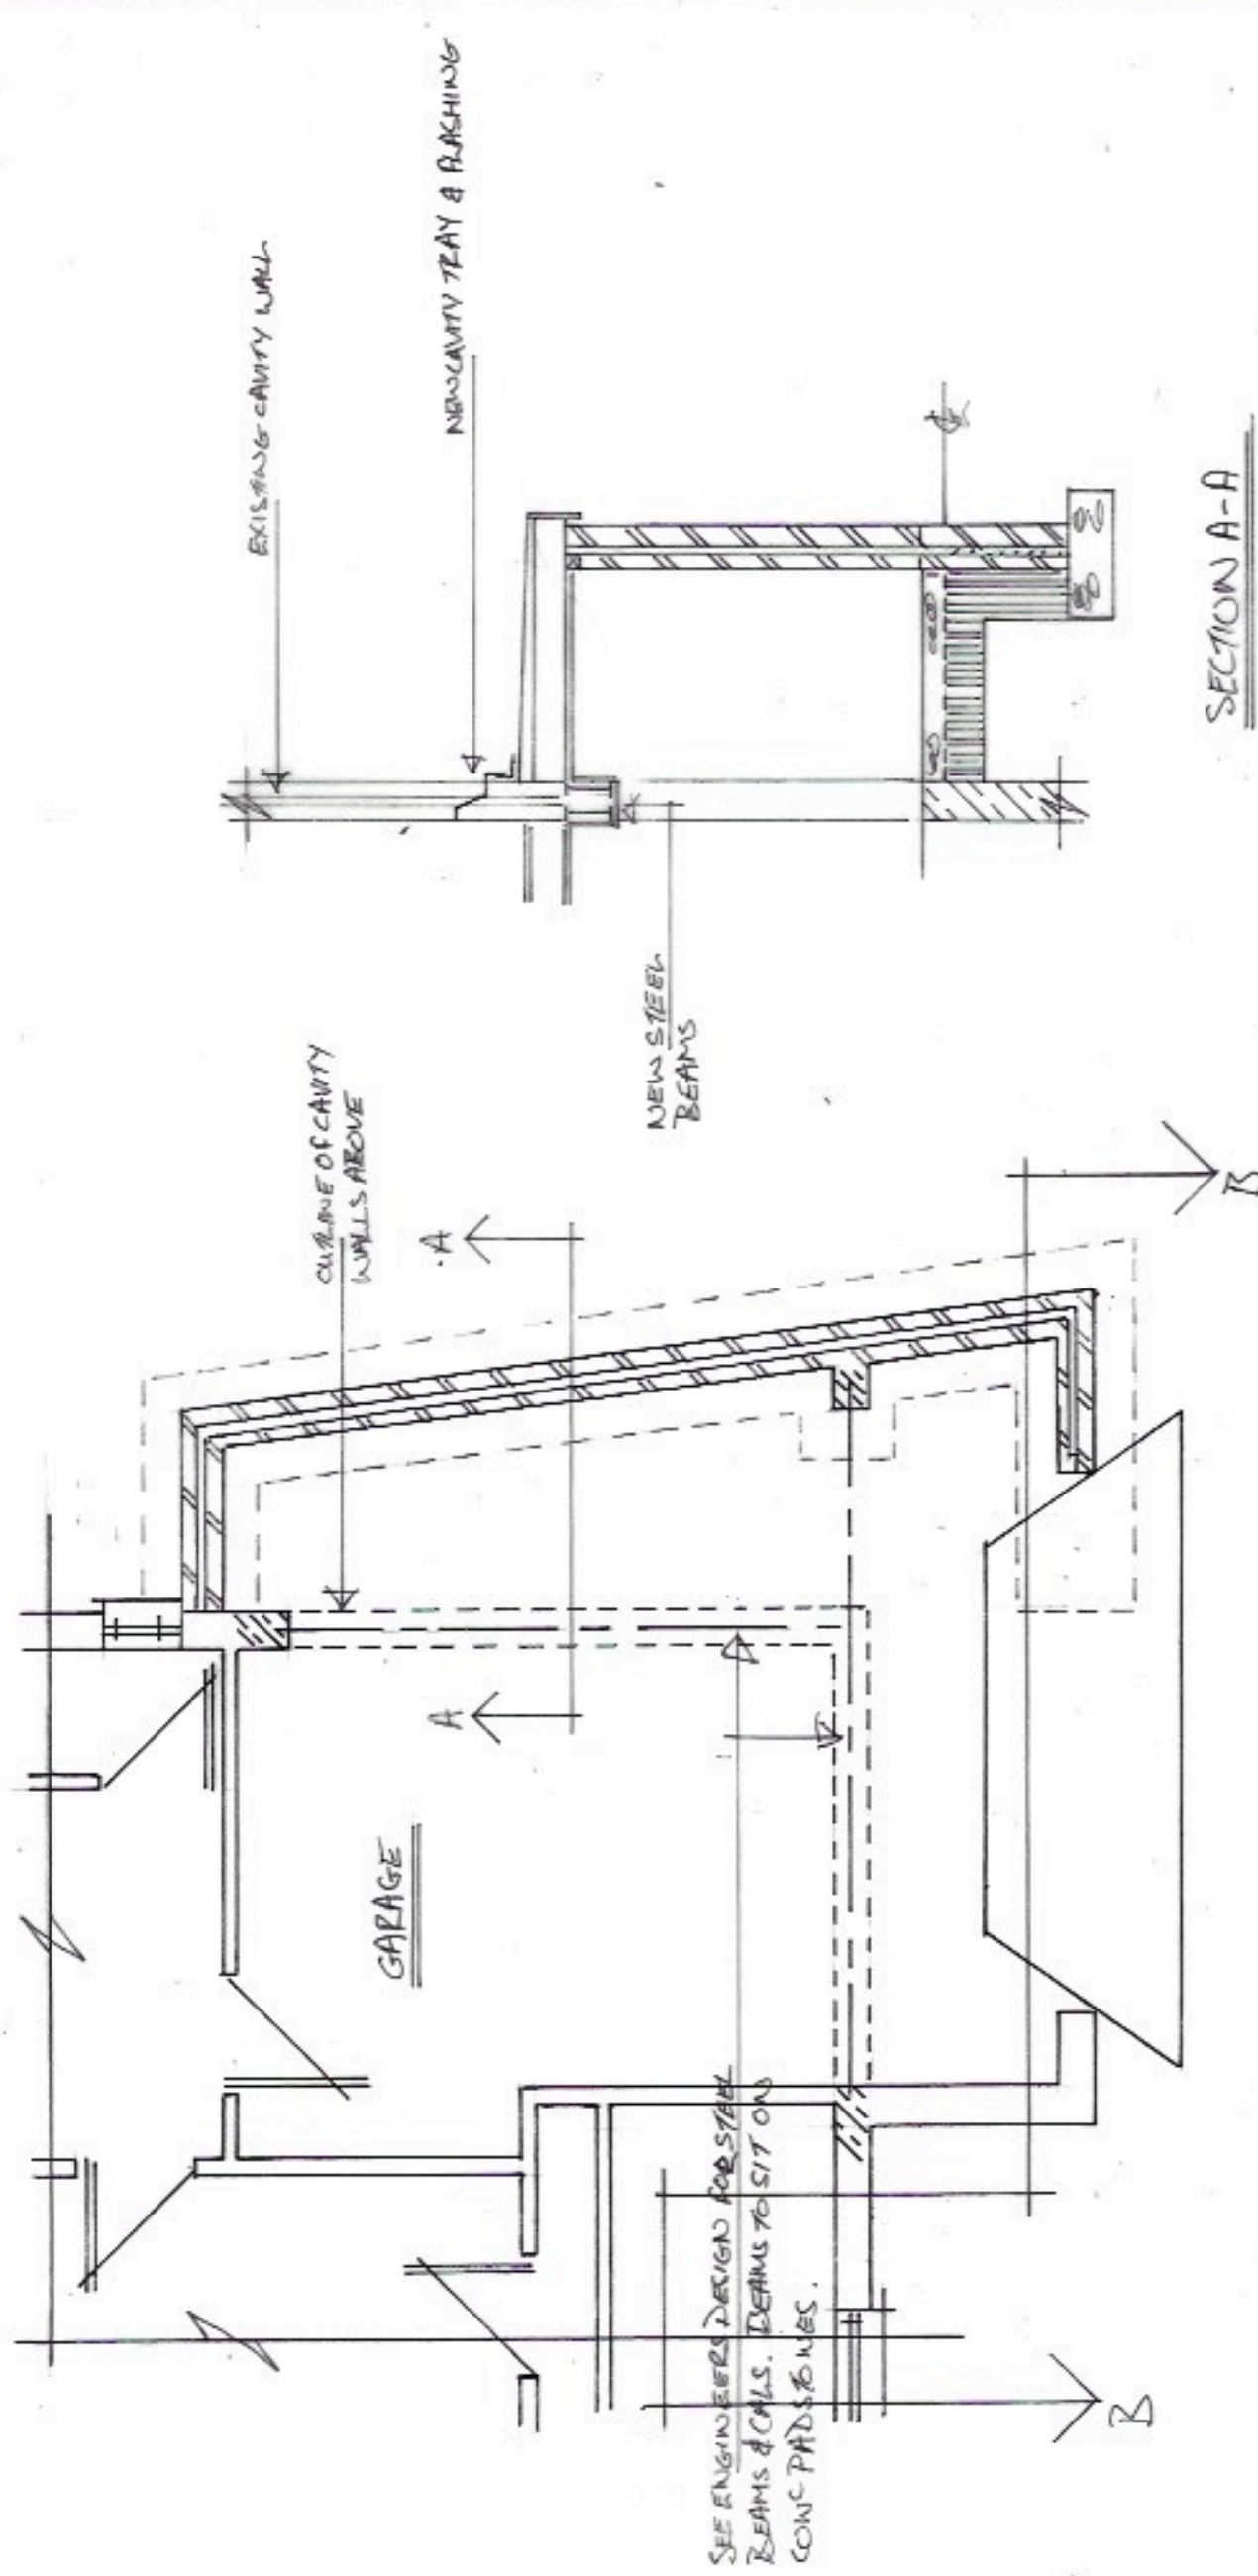

PROPOSED GARAGE EXTENSION

NOTES:	Client	Scale 1:50	Drawing Title
All dimensions must be checked on site and not scaled from this drawing.	Job Title GROUND FLOOR EXTENSION & ALTERATIONS	Drawn by Date 13/12/2021	Drg No. Amendment No. 1