


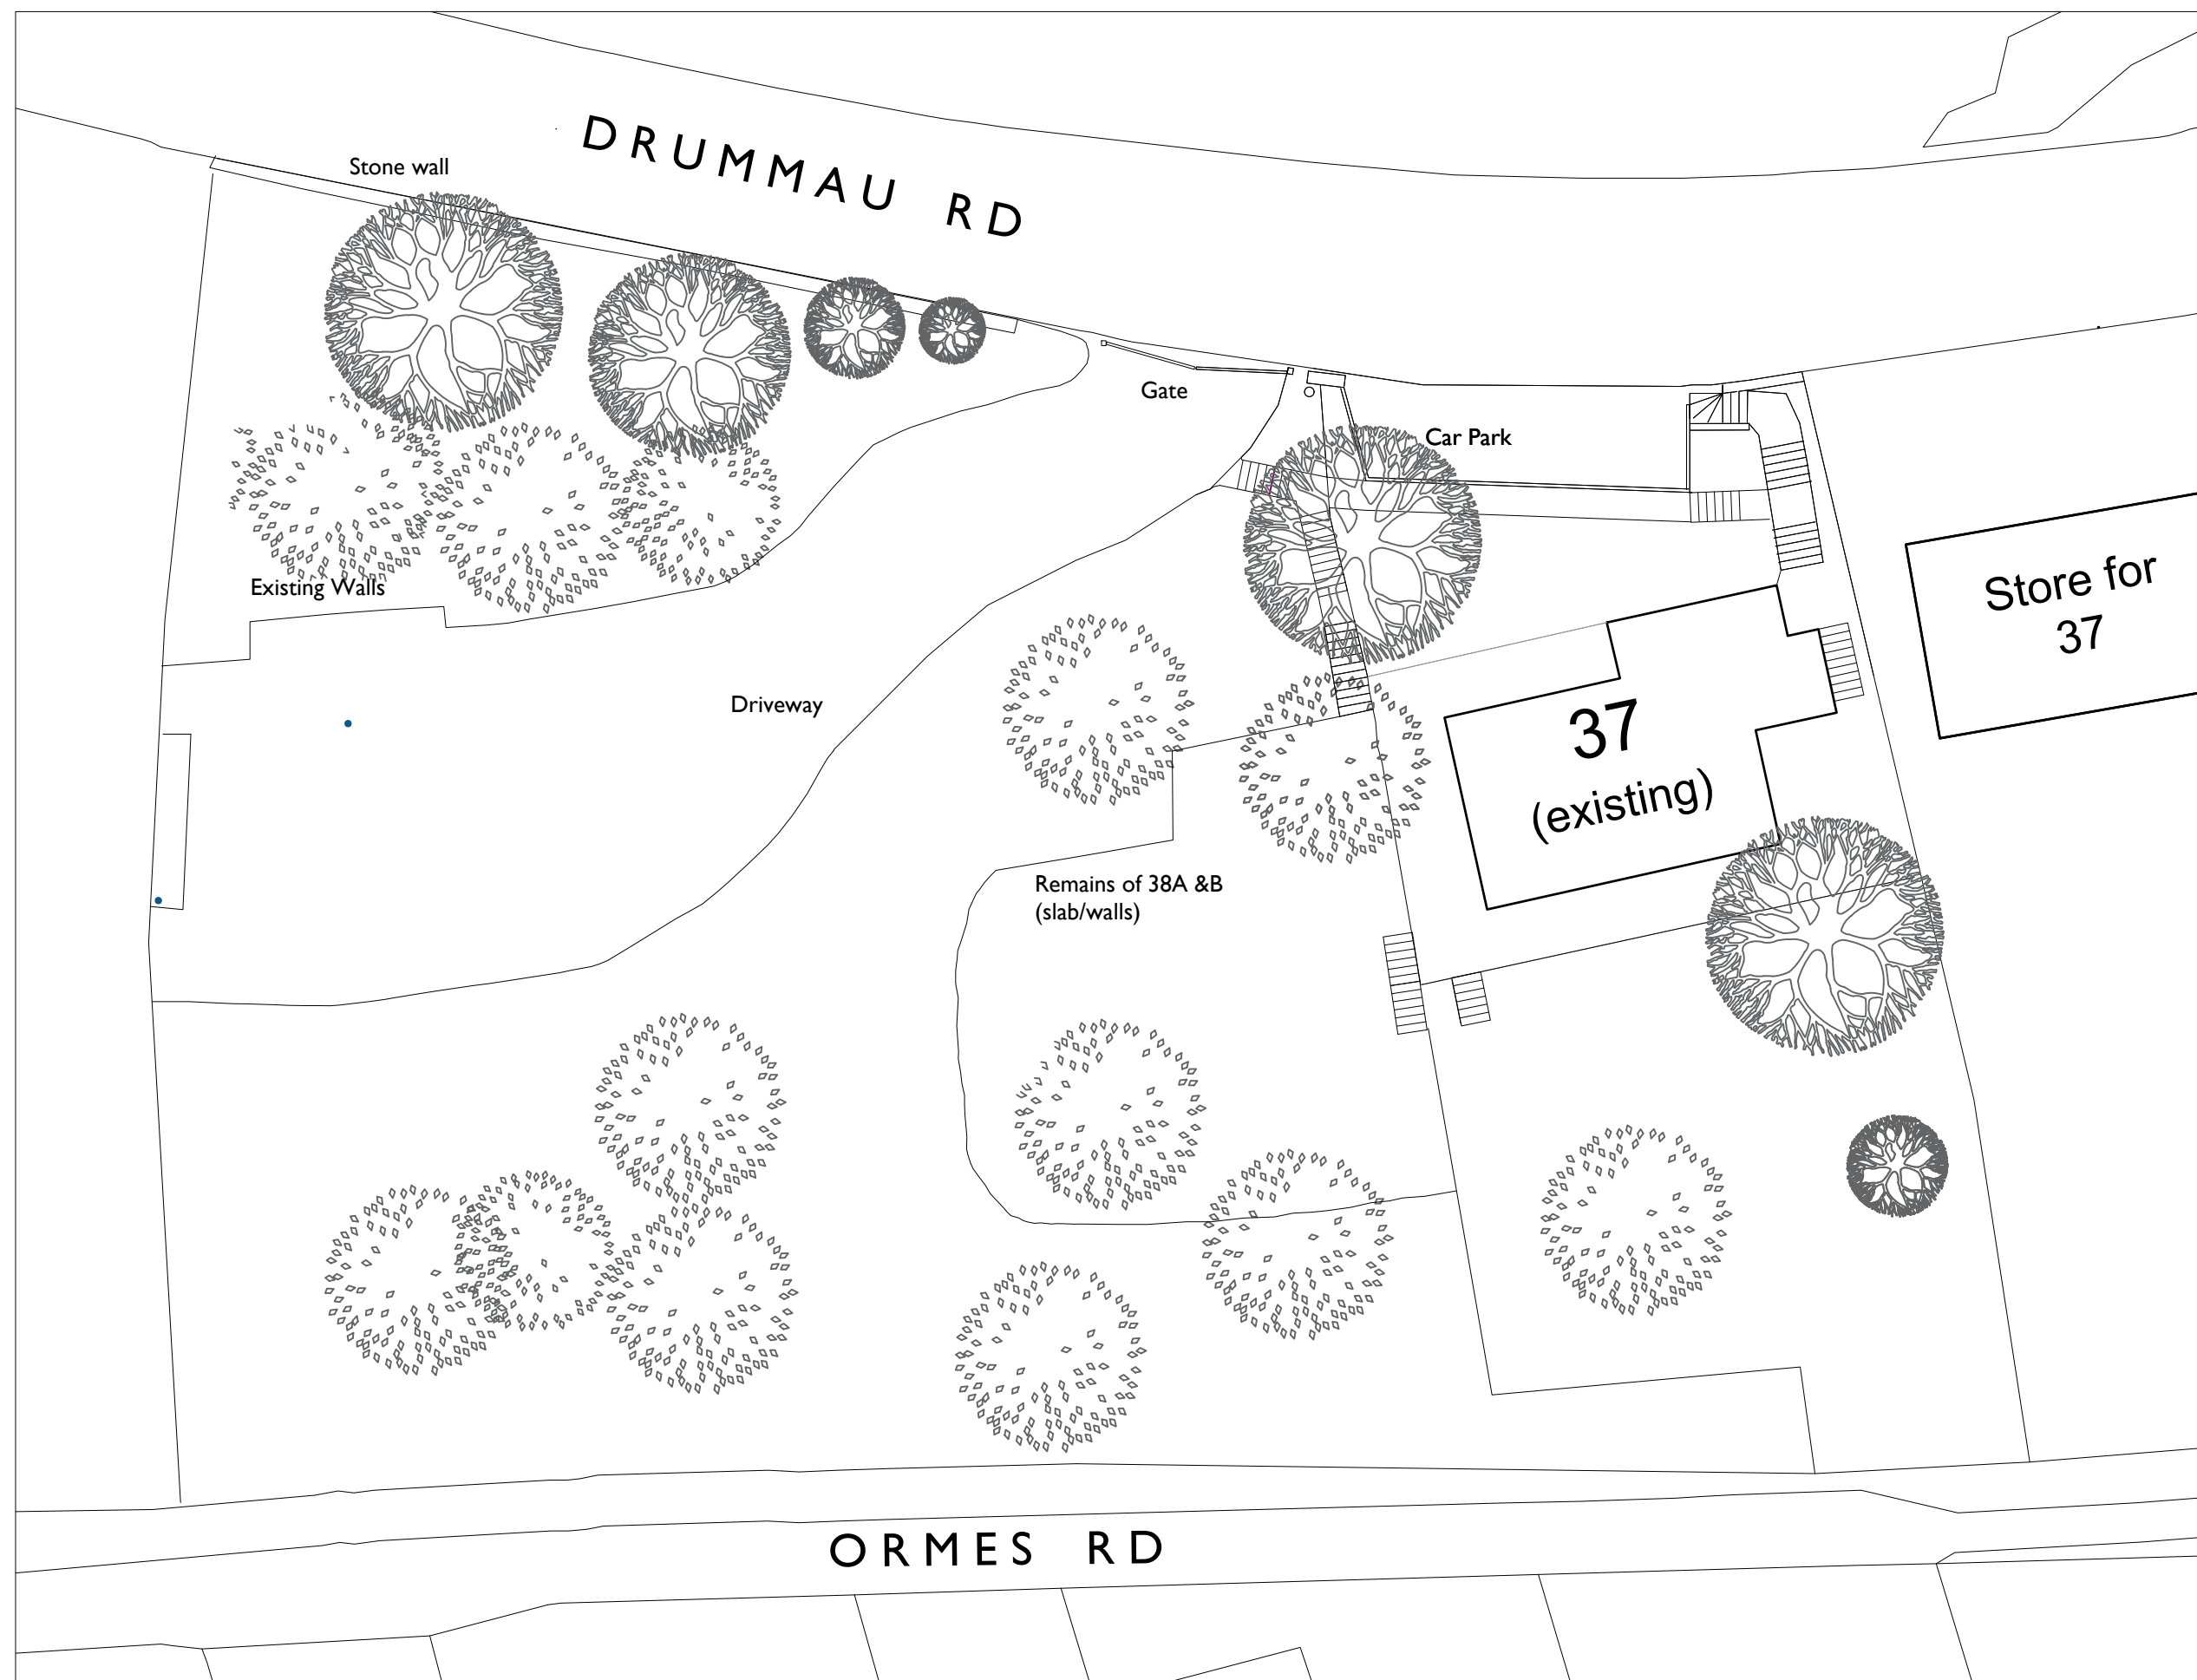


EXISTING PLAN 1:200

EXISTING PLAN



SCALE

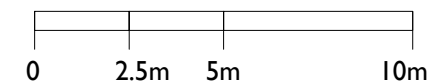

I200 /SK 11B
37 ORMES ROAD
EXISTING PLAN
1:200@A3
NOV 21
urban mesh design