


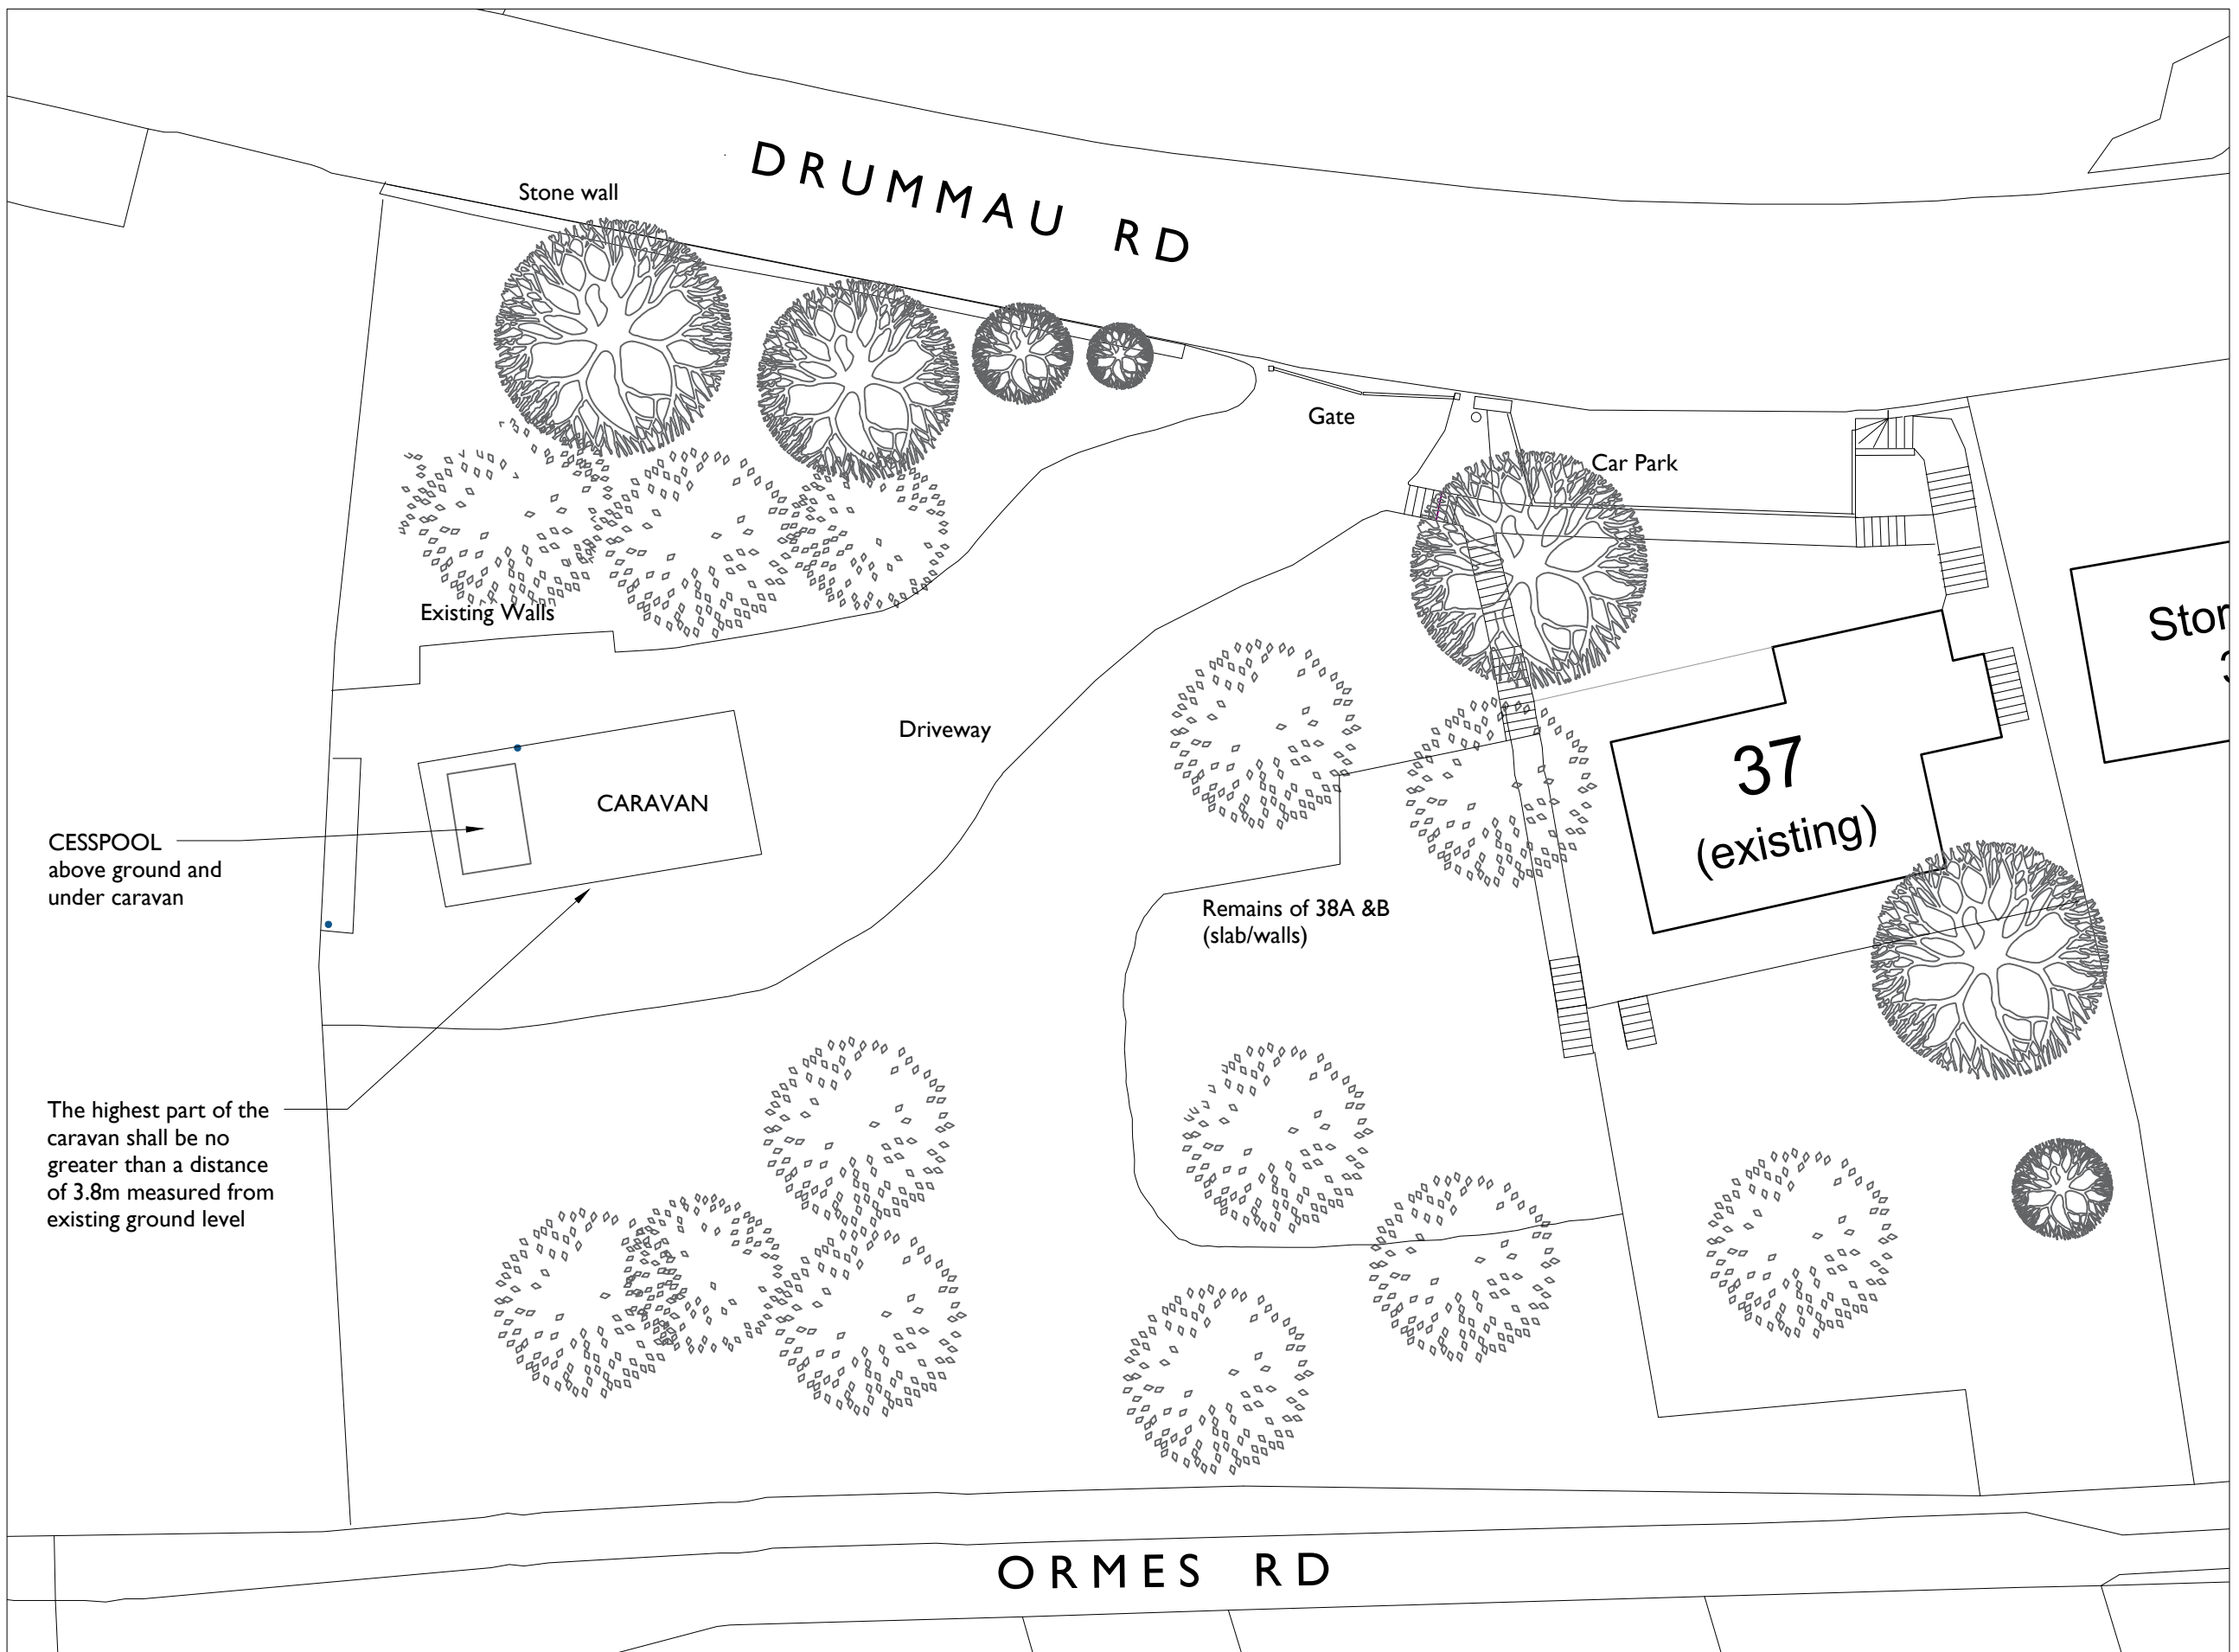


PROPOSED PLAN 1:200

PROPOSED PLAN - TEMPORARY STATIC CARAVAN SITING



SCALE

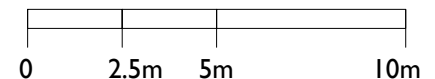

I200 /SK I3B
37 ORMES ROAD
PROPOSED PLAN
I:200@A3
NOV 21
urban mesh design