


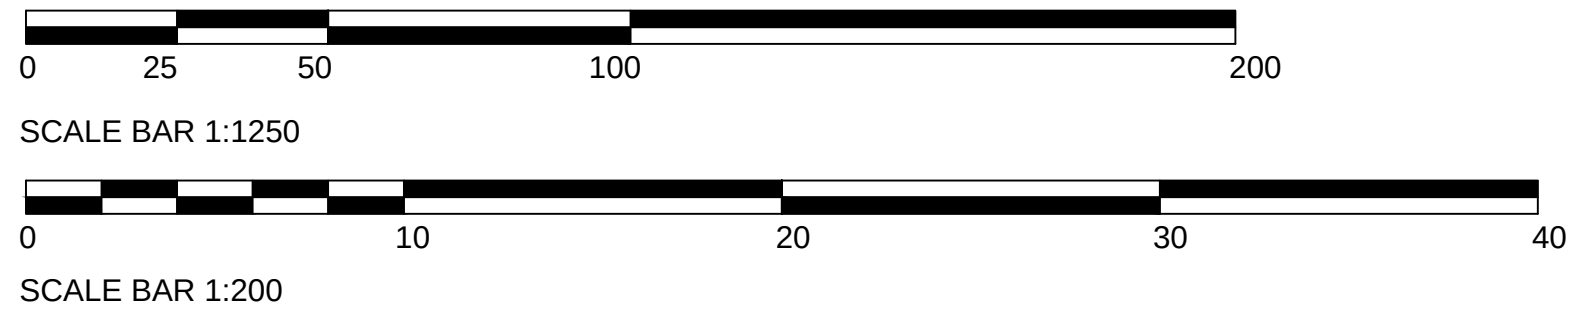

Block Plan (1:200 @A1)

Notes:

STATUS:
Planning Conditions

CadTech Design
Viner Lodge
Church Road
Eardisland
HR6 9BP
Tel: 01432 806409
E-Mail: mail@cadtechdesign.com
www.houseplansdirect.co.uk

PROJECT:
Proposed Dwelling

CLIENT:
Adrian Williams

SITE:
Brookfield, Neath

TITLE:
Proposed Site Levels

SCALE @ A1: As indicated	DATE: December 2021	DRAWN: DC	CHECKED: AC
PROJECT NO: AW/02	DRAWING NO: PC / 03	REVISION: B	