


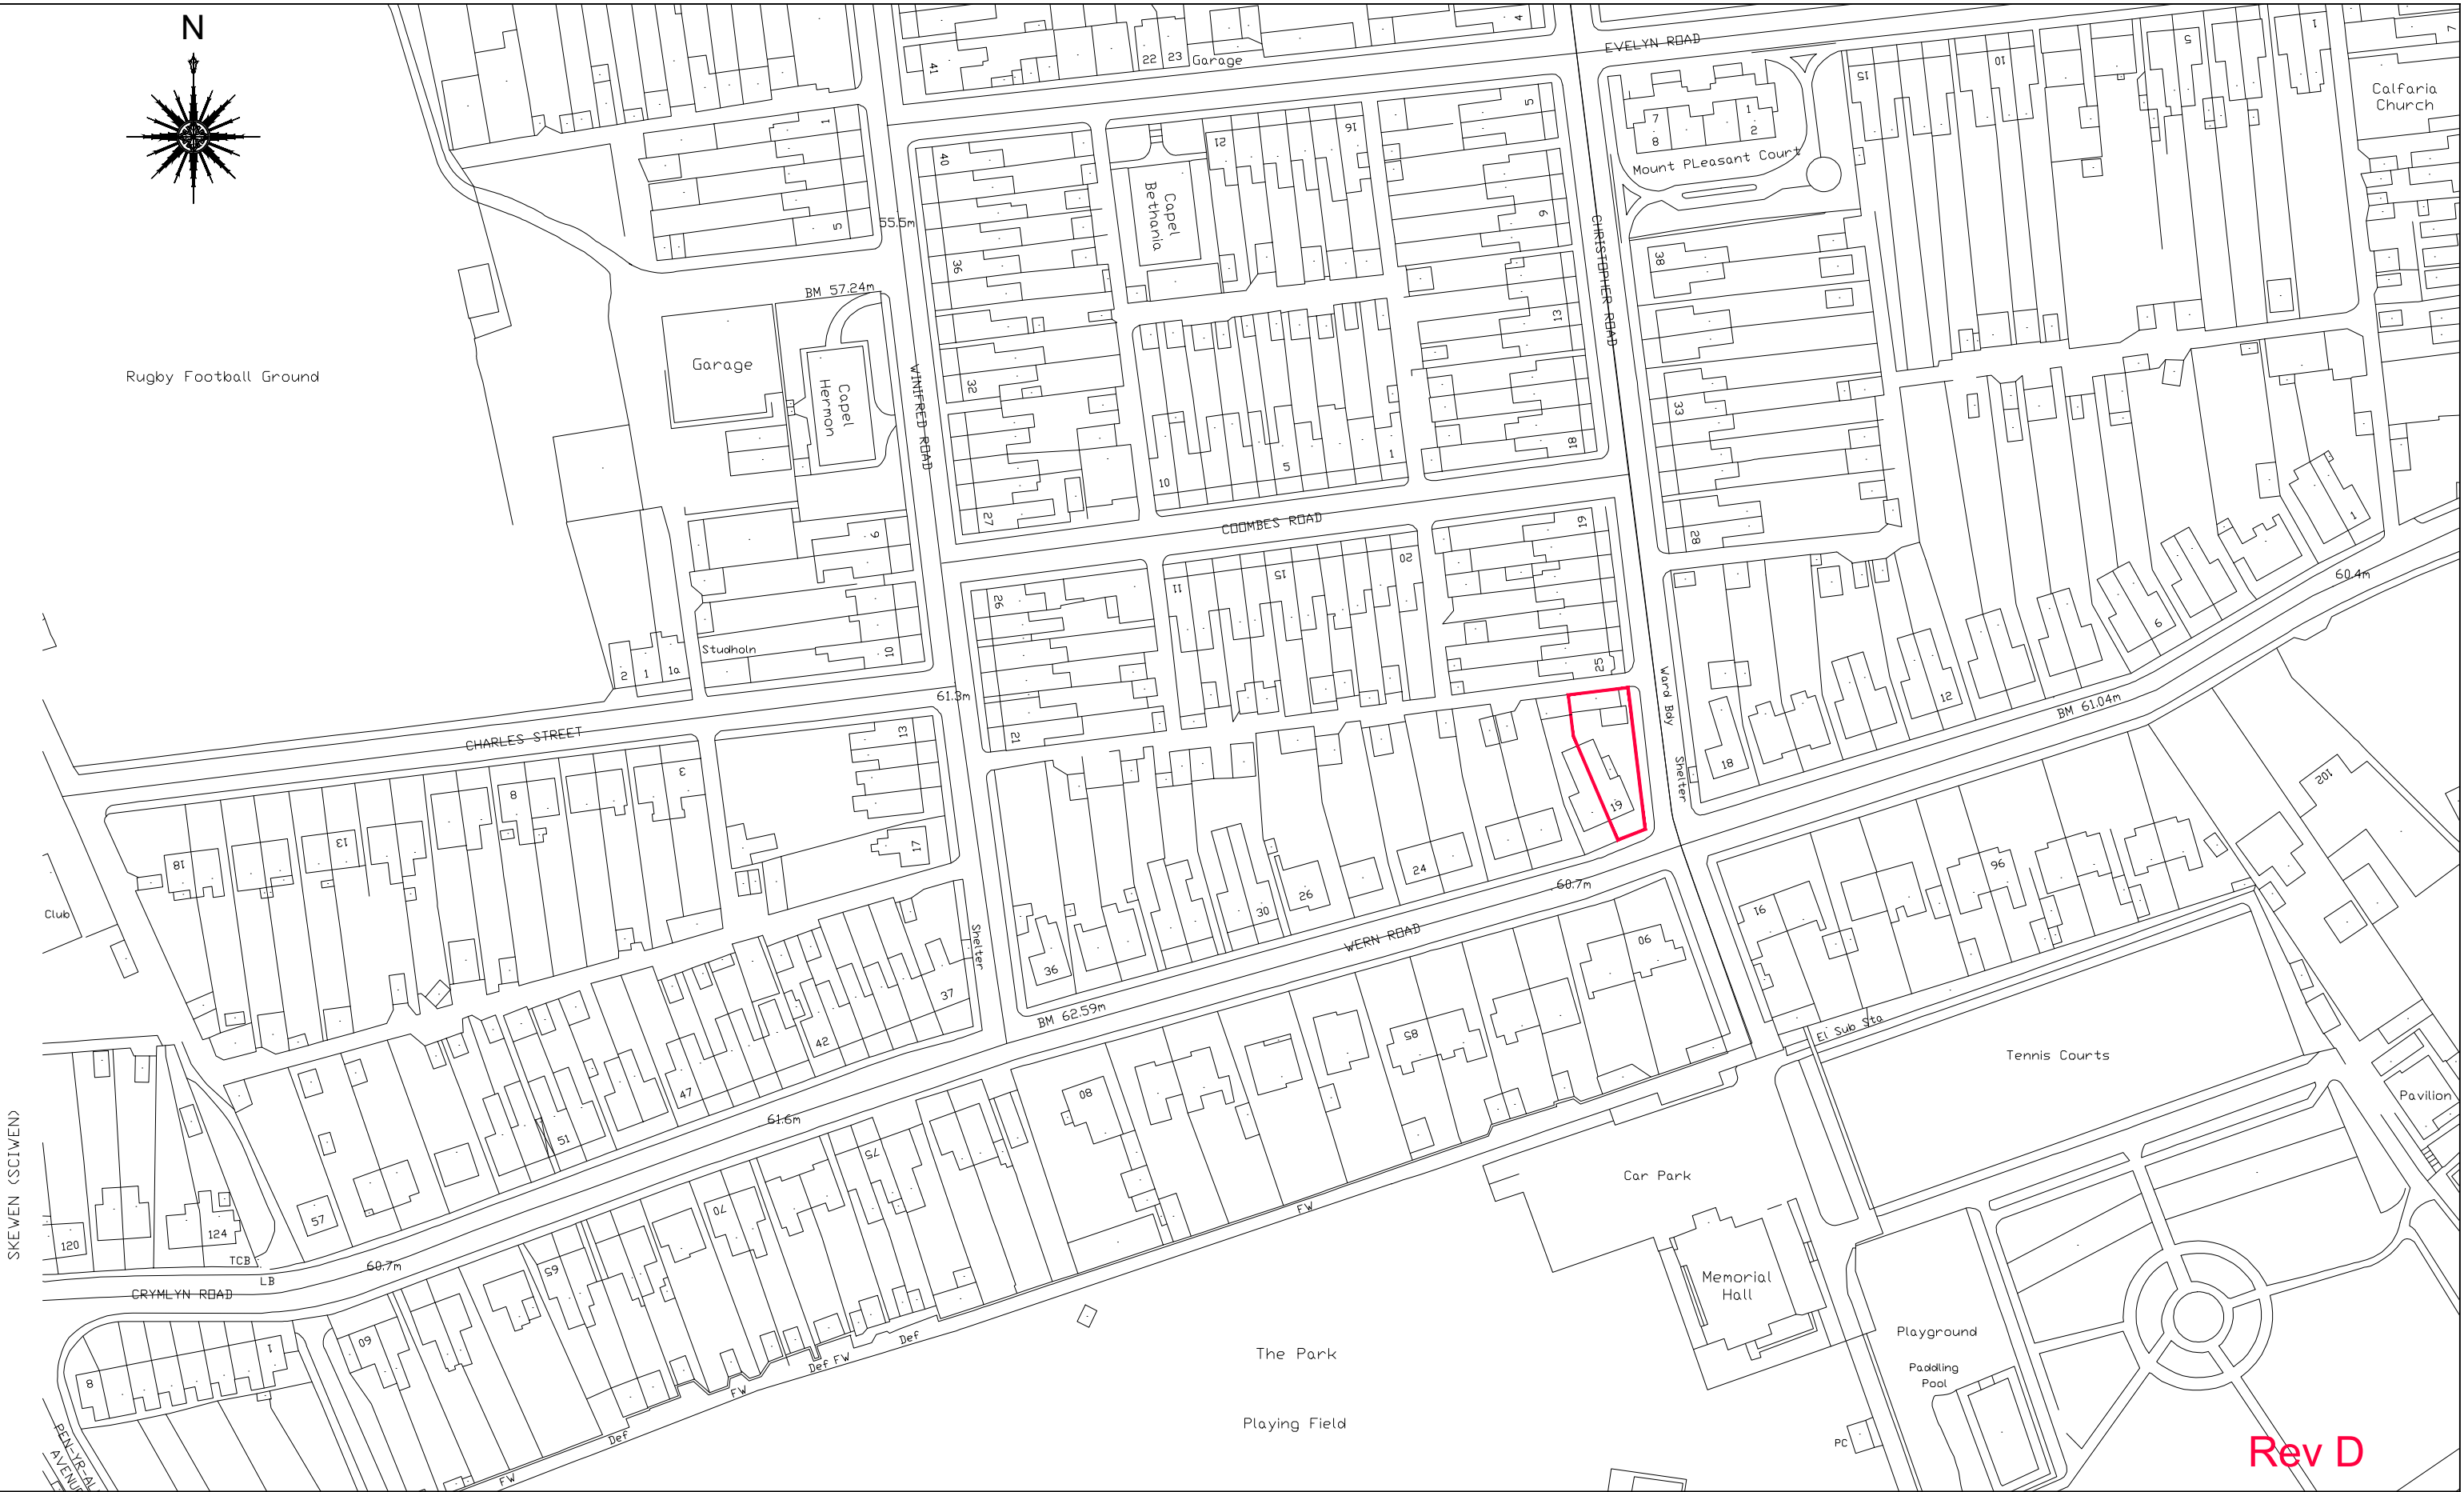

Rev D

Demolition of 2No. existing  
garages and construction of  
new double garage

| Rev | Description | Date |
|-----|-------------|------|
|     |             |      |
|     |             |      |
|     |             |      |
|     |             |      |
|     |             |      |

19 Wern Road,  
Skewen,  
Neath SA10 6DN

| LOCATION PLAN |         |         |
|---------------|---------|---------|
| Date          | Aug.'21 | A678-01 |
| Drawn by      |         |         |
| Scale         | 1:1250  |         |