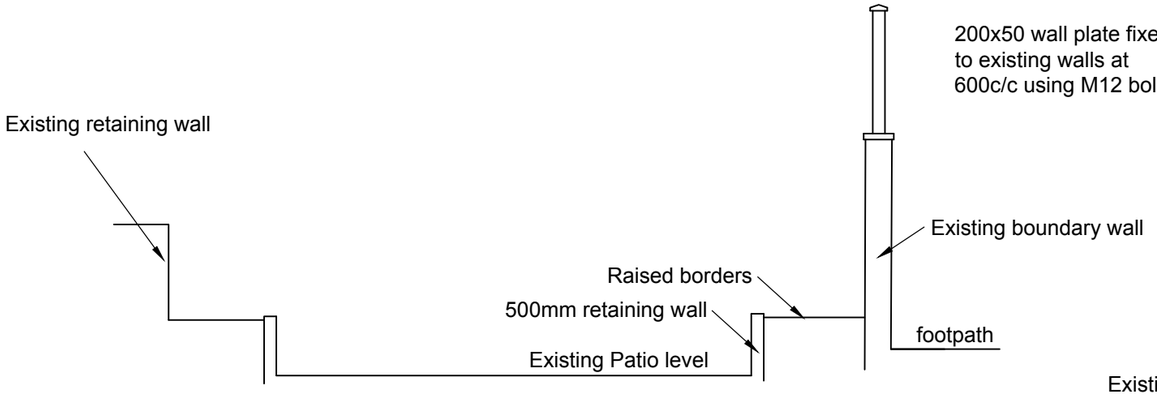

Existing - Section A-A

Scale1:50

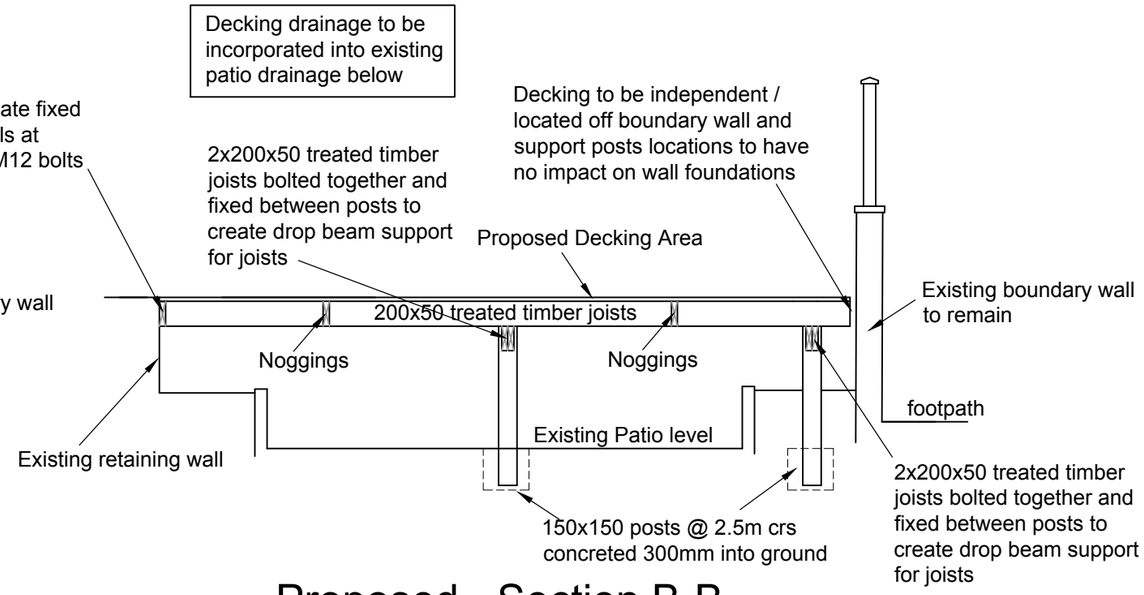

Proposed - Section B-B

Scale1:50

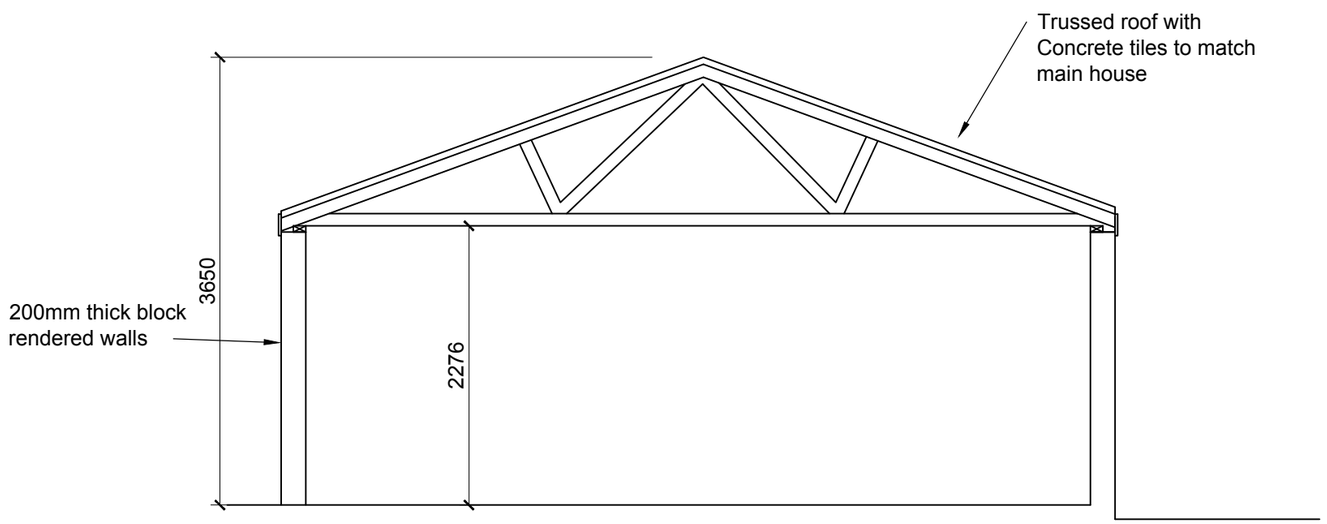

Section C-C

Scale1:50

Rev D

Demolition of 2No. existing garages and construction of new double garage

Rev	Description	Date

19 Wern Road,
Skewen,
Neath SA10 6DN

SECTIONS

Date	Aug.'21
Drawn by	
Scale	1:50

A678-03