


Existing - Section C-C

Scale 1:100

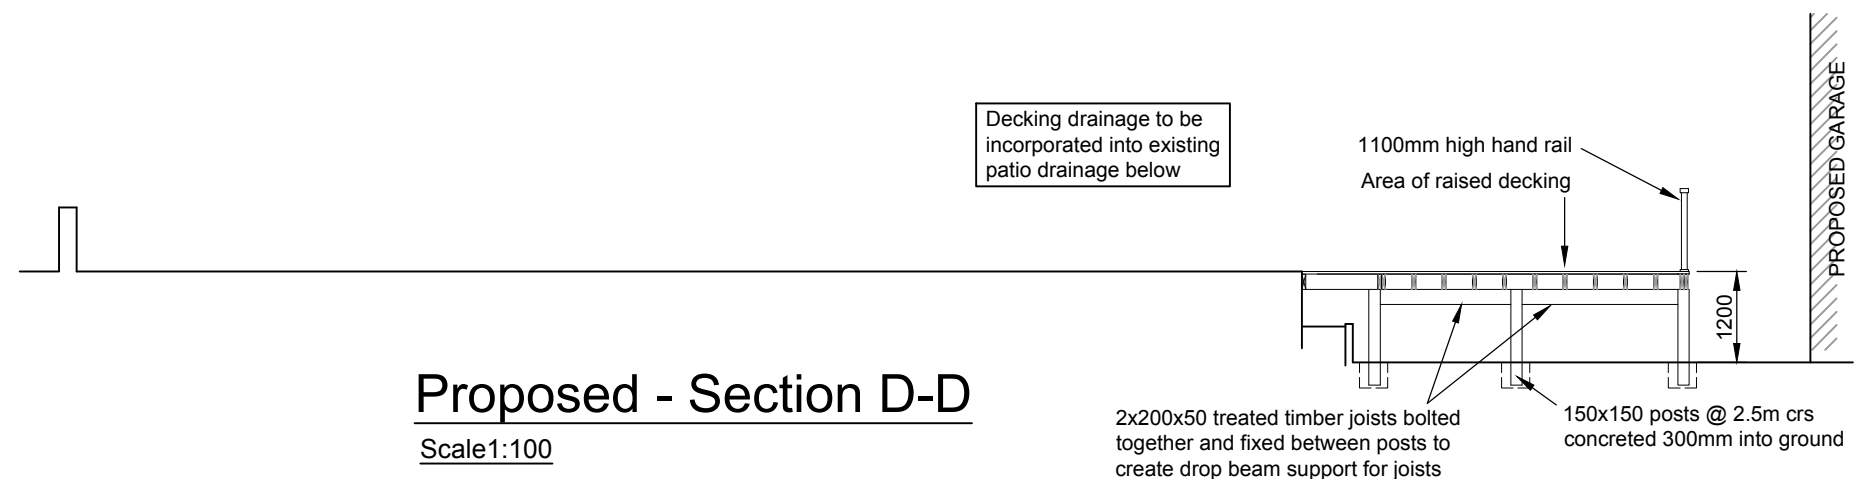

Proposed - Section D-D

Scale 1:100

Rev D

Demolition of 2No. existing
garages and construction of
new double garage

Rev	Description	Date

19 Wern Road,
Skewen,
Neath SA10 6DN

EXISTING & PROPOSED
ELEVATIONS

Date	Aug.'21
Drawn by	
Scale	1:100

A678-05