


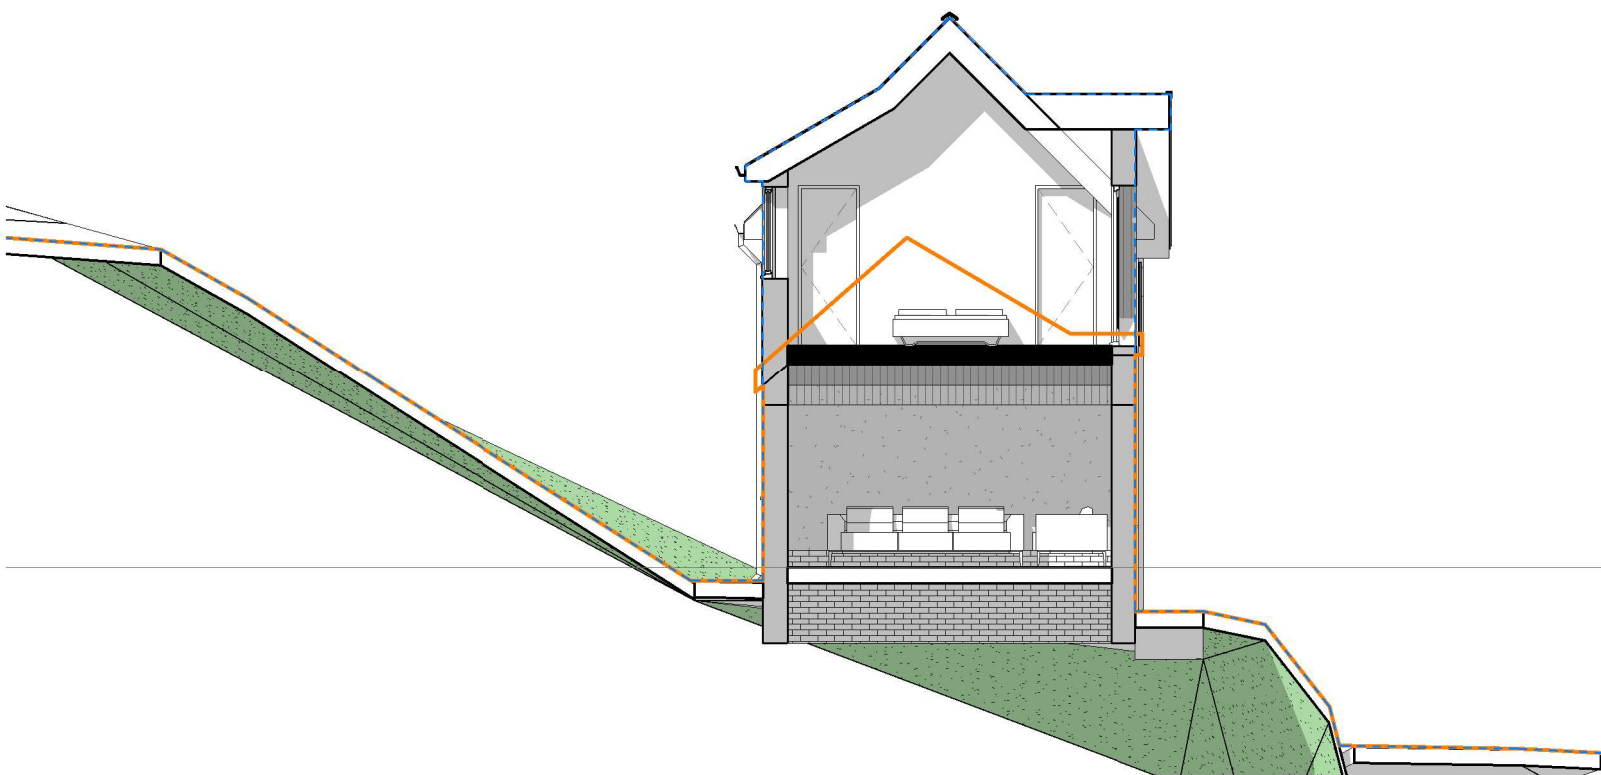

----- Proposed section
----- Existing section

SECTION S5
1 : 100

Rev	Description	Date