



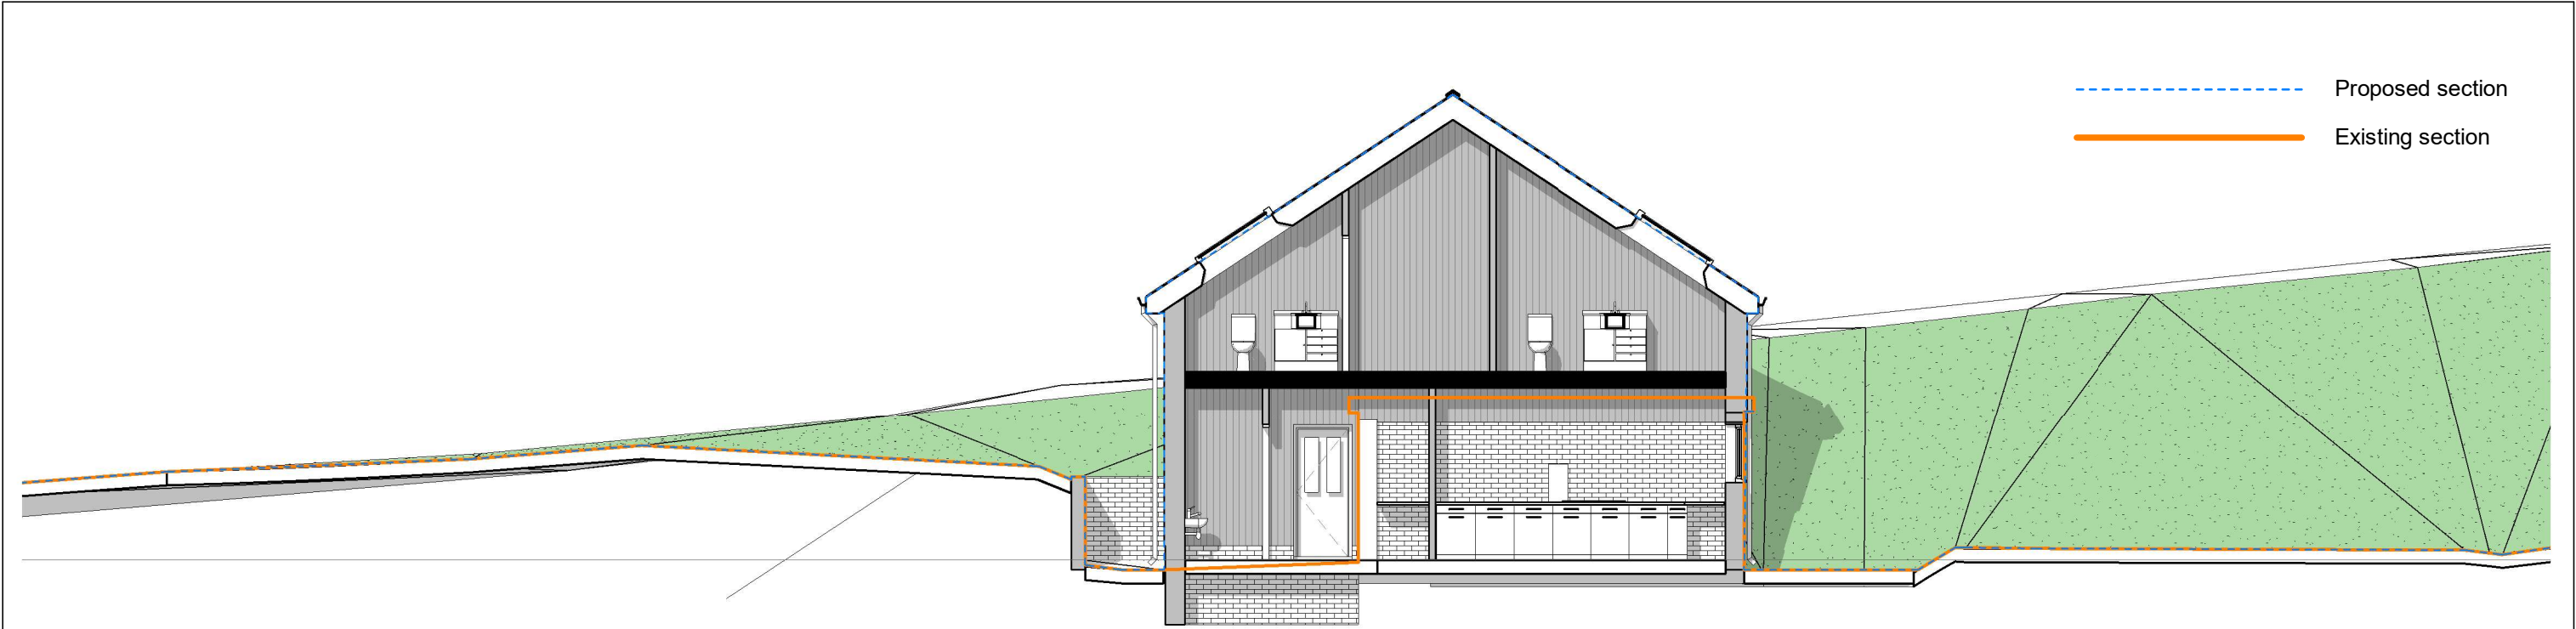

SECTION L1  
1 : 100

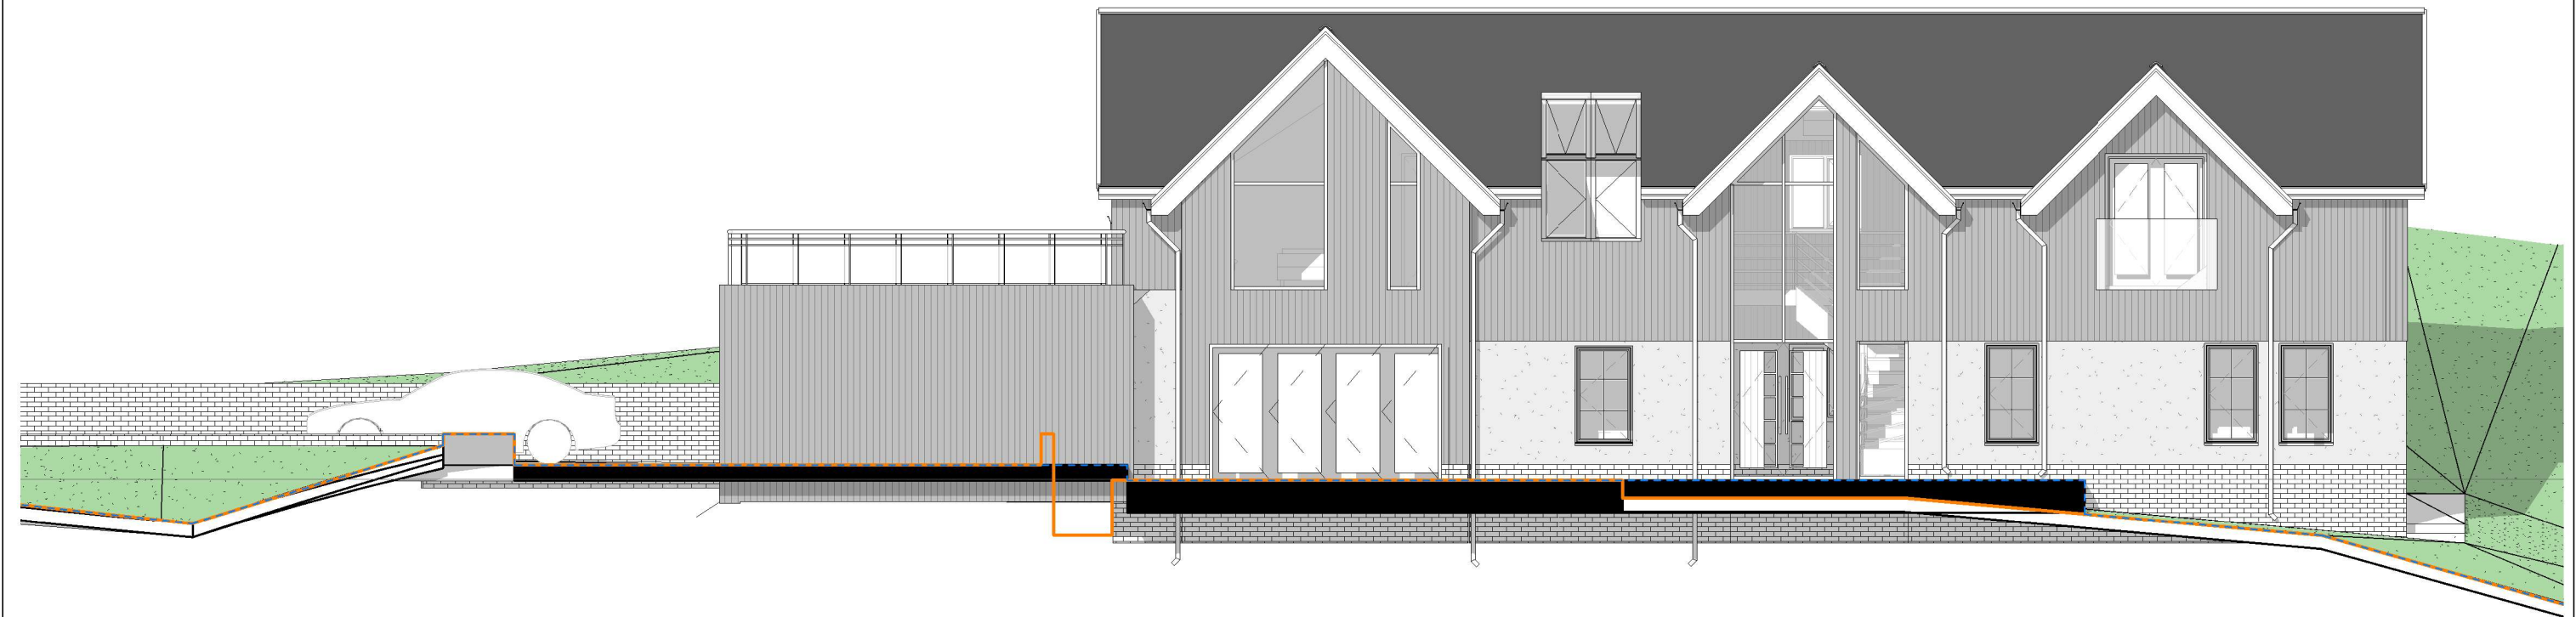

SECTION L2  
1 : 100

| Rev | Description | Date |
|-----|-------------|------|
|     |             |      |