



Superseded

Existing Site
1 : 200

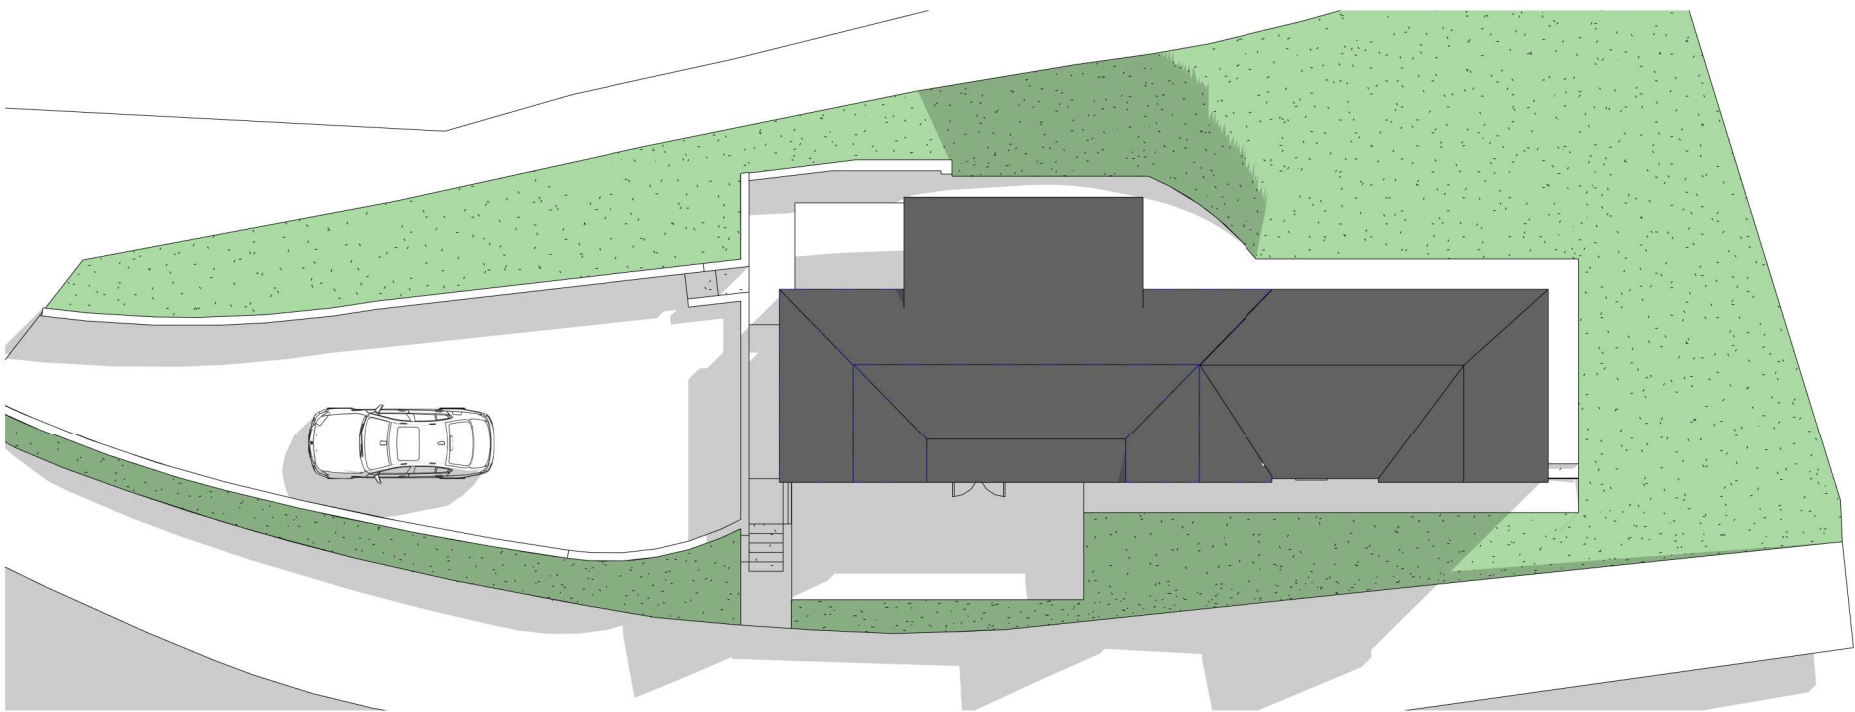

Rear wall of ground floor porch pop out will be required to be retaining. Height of retained works circa 1.3m - refer to Section S3 on drawing A3-A106

Proposed Site
1 : 200

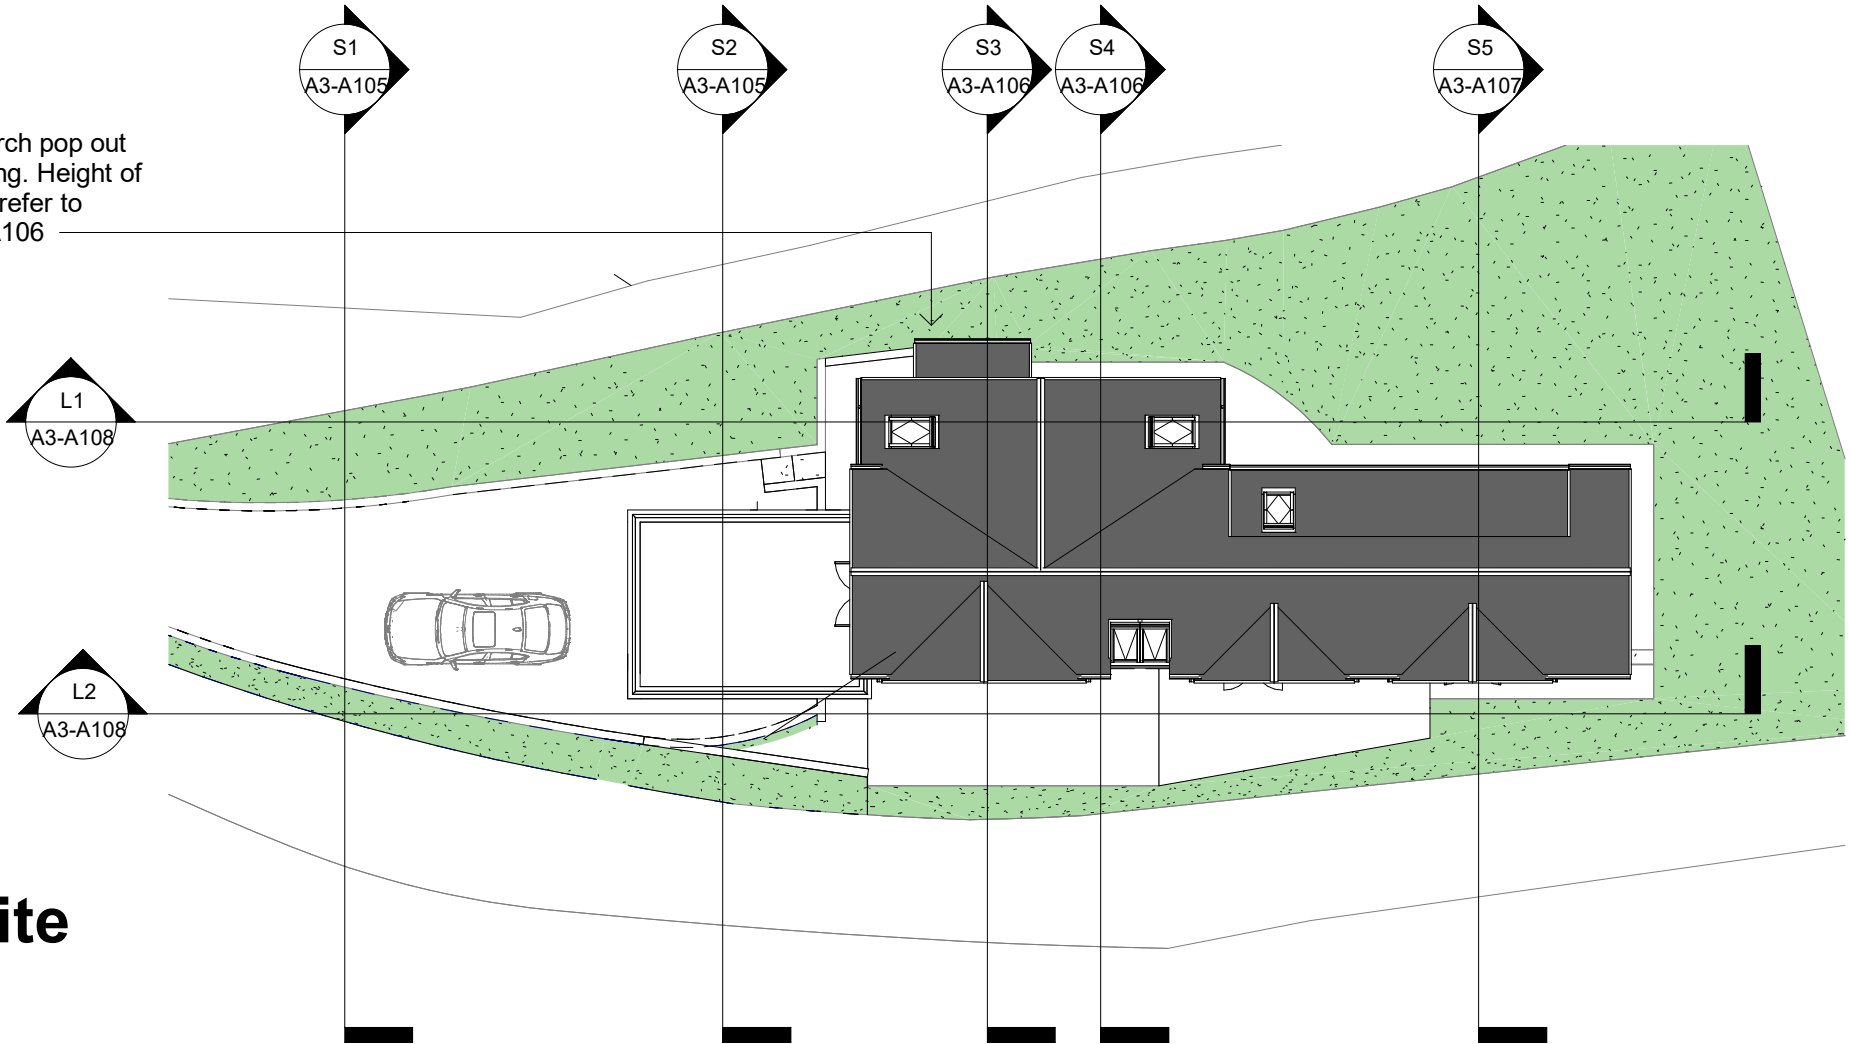

Rev	Description	Date