


Superseded

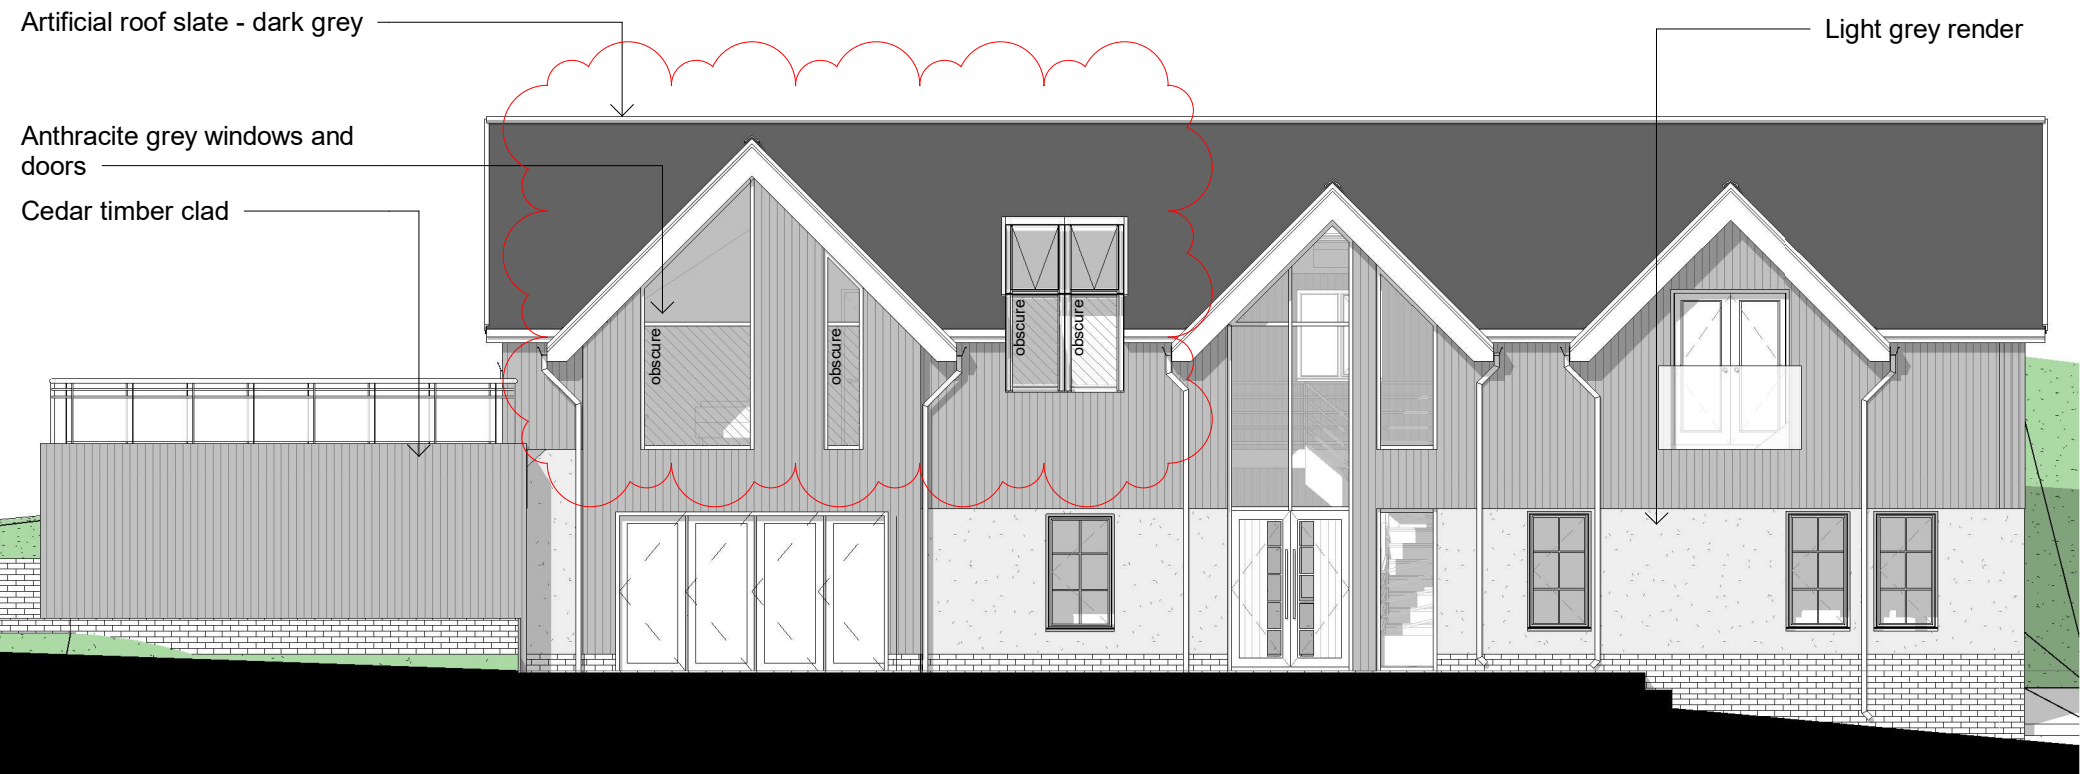

Proposed Front Elevation
1 : 100



Proposed Left Elevation
1 : 100



Proposed Right Elevation
1 : 100



Proposed Rear Elevation
1 : 100

Rev	Description	Date
A	Obscure windows added	04-01-22